


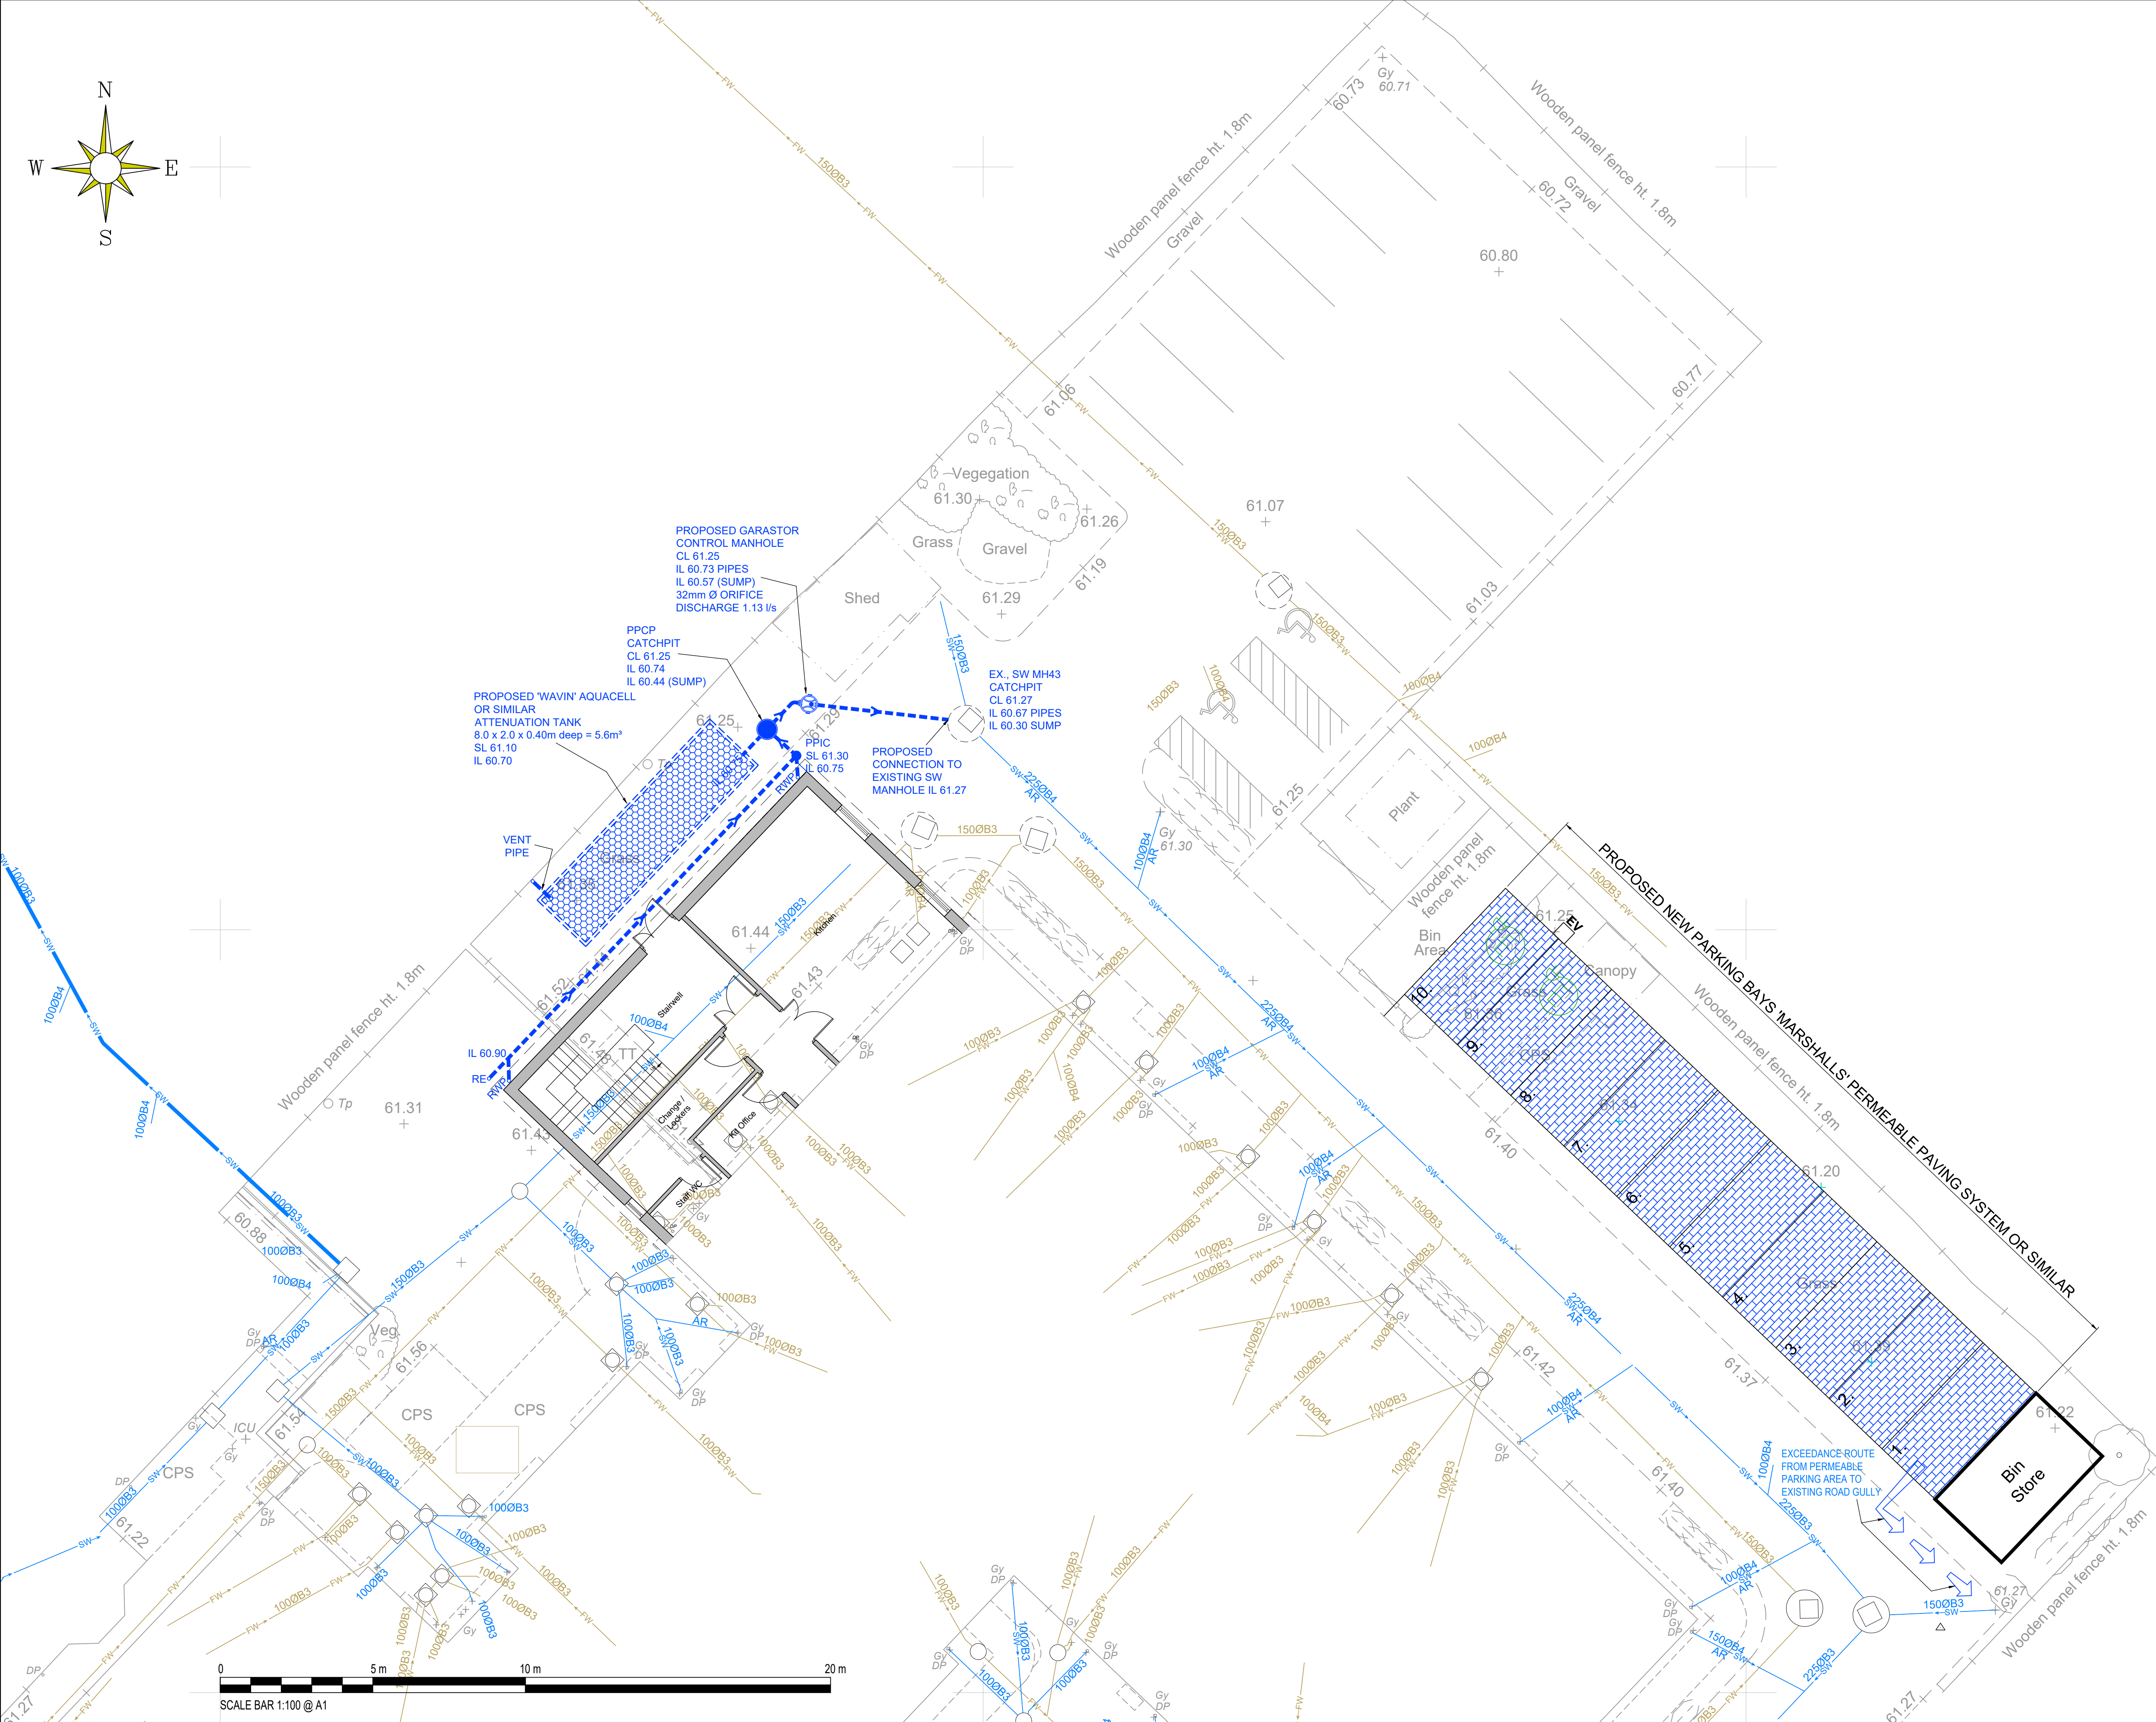

NOTES :-
GENERAL :-
THIS DRAWING IS TO BE READ IN CONJUNCTION WITH ALL OTHER RELEVANT DRAWINGS & SPECIFICATIONS.
DO NOT SCALE THIS DRAWING USE FIGURED DIMENSIONS ONLY.
DRAINAGE :-
ALL PRIVATE DRAINS TO BE 110mm Dia. uPVC EXCEPT WHERE NOTED OTHERWISE
ALL LEVELS AND DIMENSIONS TO BE VERIFIED ON SITE PRIOR TO COMMENCEMENT OF ANY WORKS. ANY DISCREPANCIES SHALL BE IMMEDIATELY REPORTED TO THE ENGINEER.
ALL PIPES TO BE LAID WITH SOFFITS LEVEL. ALL INVERT LEVELS SHOWN ARE TO THE OUTLET PIPE (U.N.O.) ALL PIPE RUNS TO BE LAID TO INVERT LEVELS SHOWN. PIPE GRADIENTS SHOWN ARE APPROXIMATE.
ALL INTERNAL PRIVATE FOUL DRAINS ARE TO BE LAID AT A MINIMUM 1 IN 80 GRADIENT.
ALL INTERNAL MANHOLES ARE TO BE FITTED WITH SCREW DOWN DOUBLE SEAL RECESSED COVERS.
THE LOCATION, SIZE AND DEPTH OF ALL EXISTING DRAINS WHICH ARE RELATED TO THE NEW DEVELOPMENT SHALL BE ESTABLISHED BY THE CONTRACTOR PRIOR TO COMMENCEMENT OF WORKS. ANY DISCREPANCIES FROM THAT SHOWN TO BE IMMEDIATELY REPORTED TO THE ENGINEER.

B	SCALE BAR ADDED	RKL	DMV	21.01.26
A	SW DRAINAGE UPDATED	RKL	DMV	06.01.26
-	FIRST ISSUE	RKL	DMV	28.02.25
no.	revision	by	chk'd	date

project
**PROPOSED EXTENSION
WESTBURY COURT
CARE HOME
STATION ROAD
BA13 3JH**

drawing title
**SUDS
PROPOSED DRAINAGE
LAYOUT**

status	date
TENDER	FEBRUARY 2025
Structural Engineers	
184 Kellaway Avenue Bristol BS6 7YL Tel: 0117 9421199 Email: terryv@tmventham.com	

Practice	drawing number	revision
scale@A1	12046-001	B