




*T1 - Tree in neighbouring property - estimated height 5m

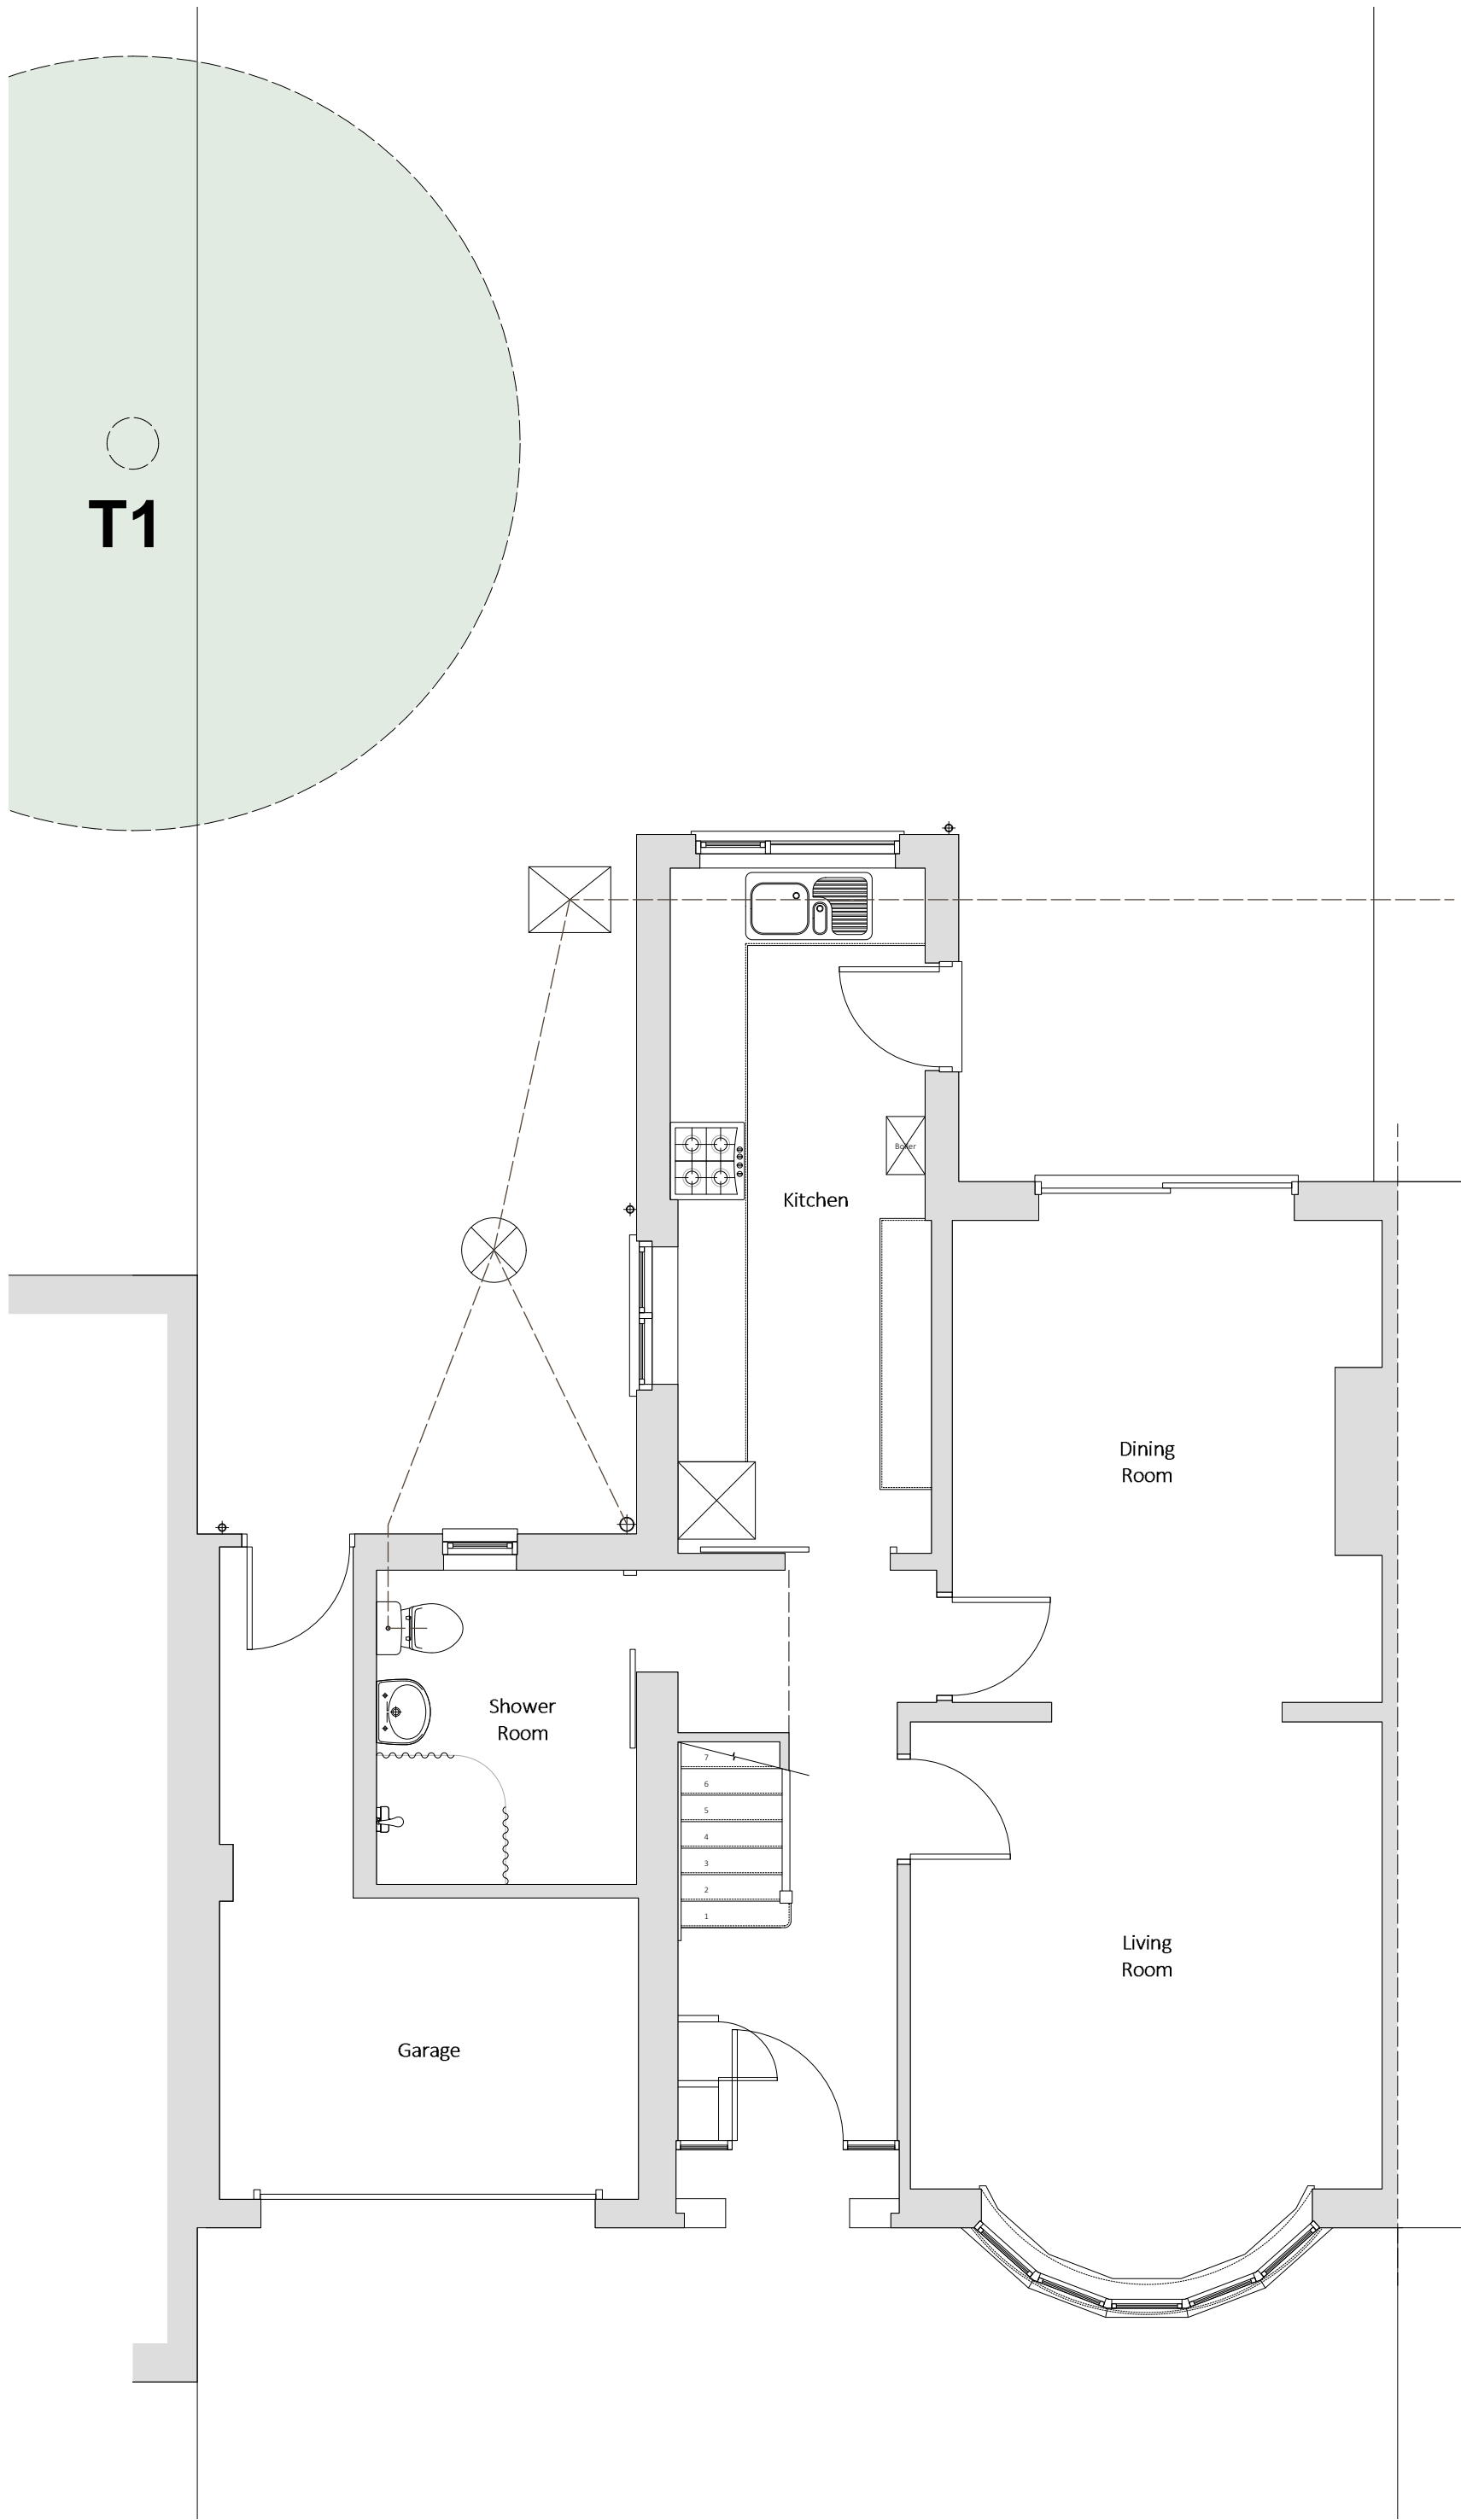

PLN
01 Existing GF Plan
1:50

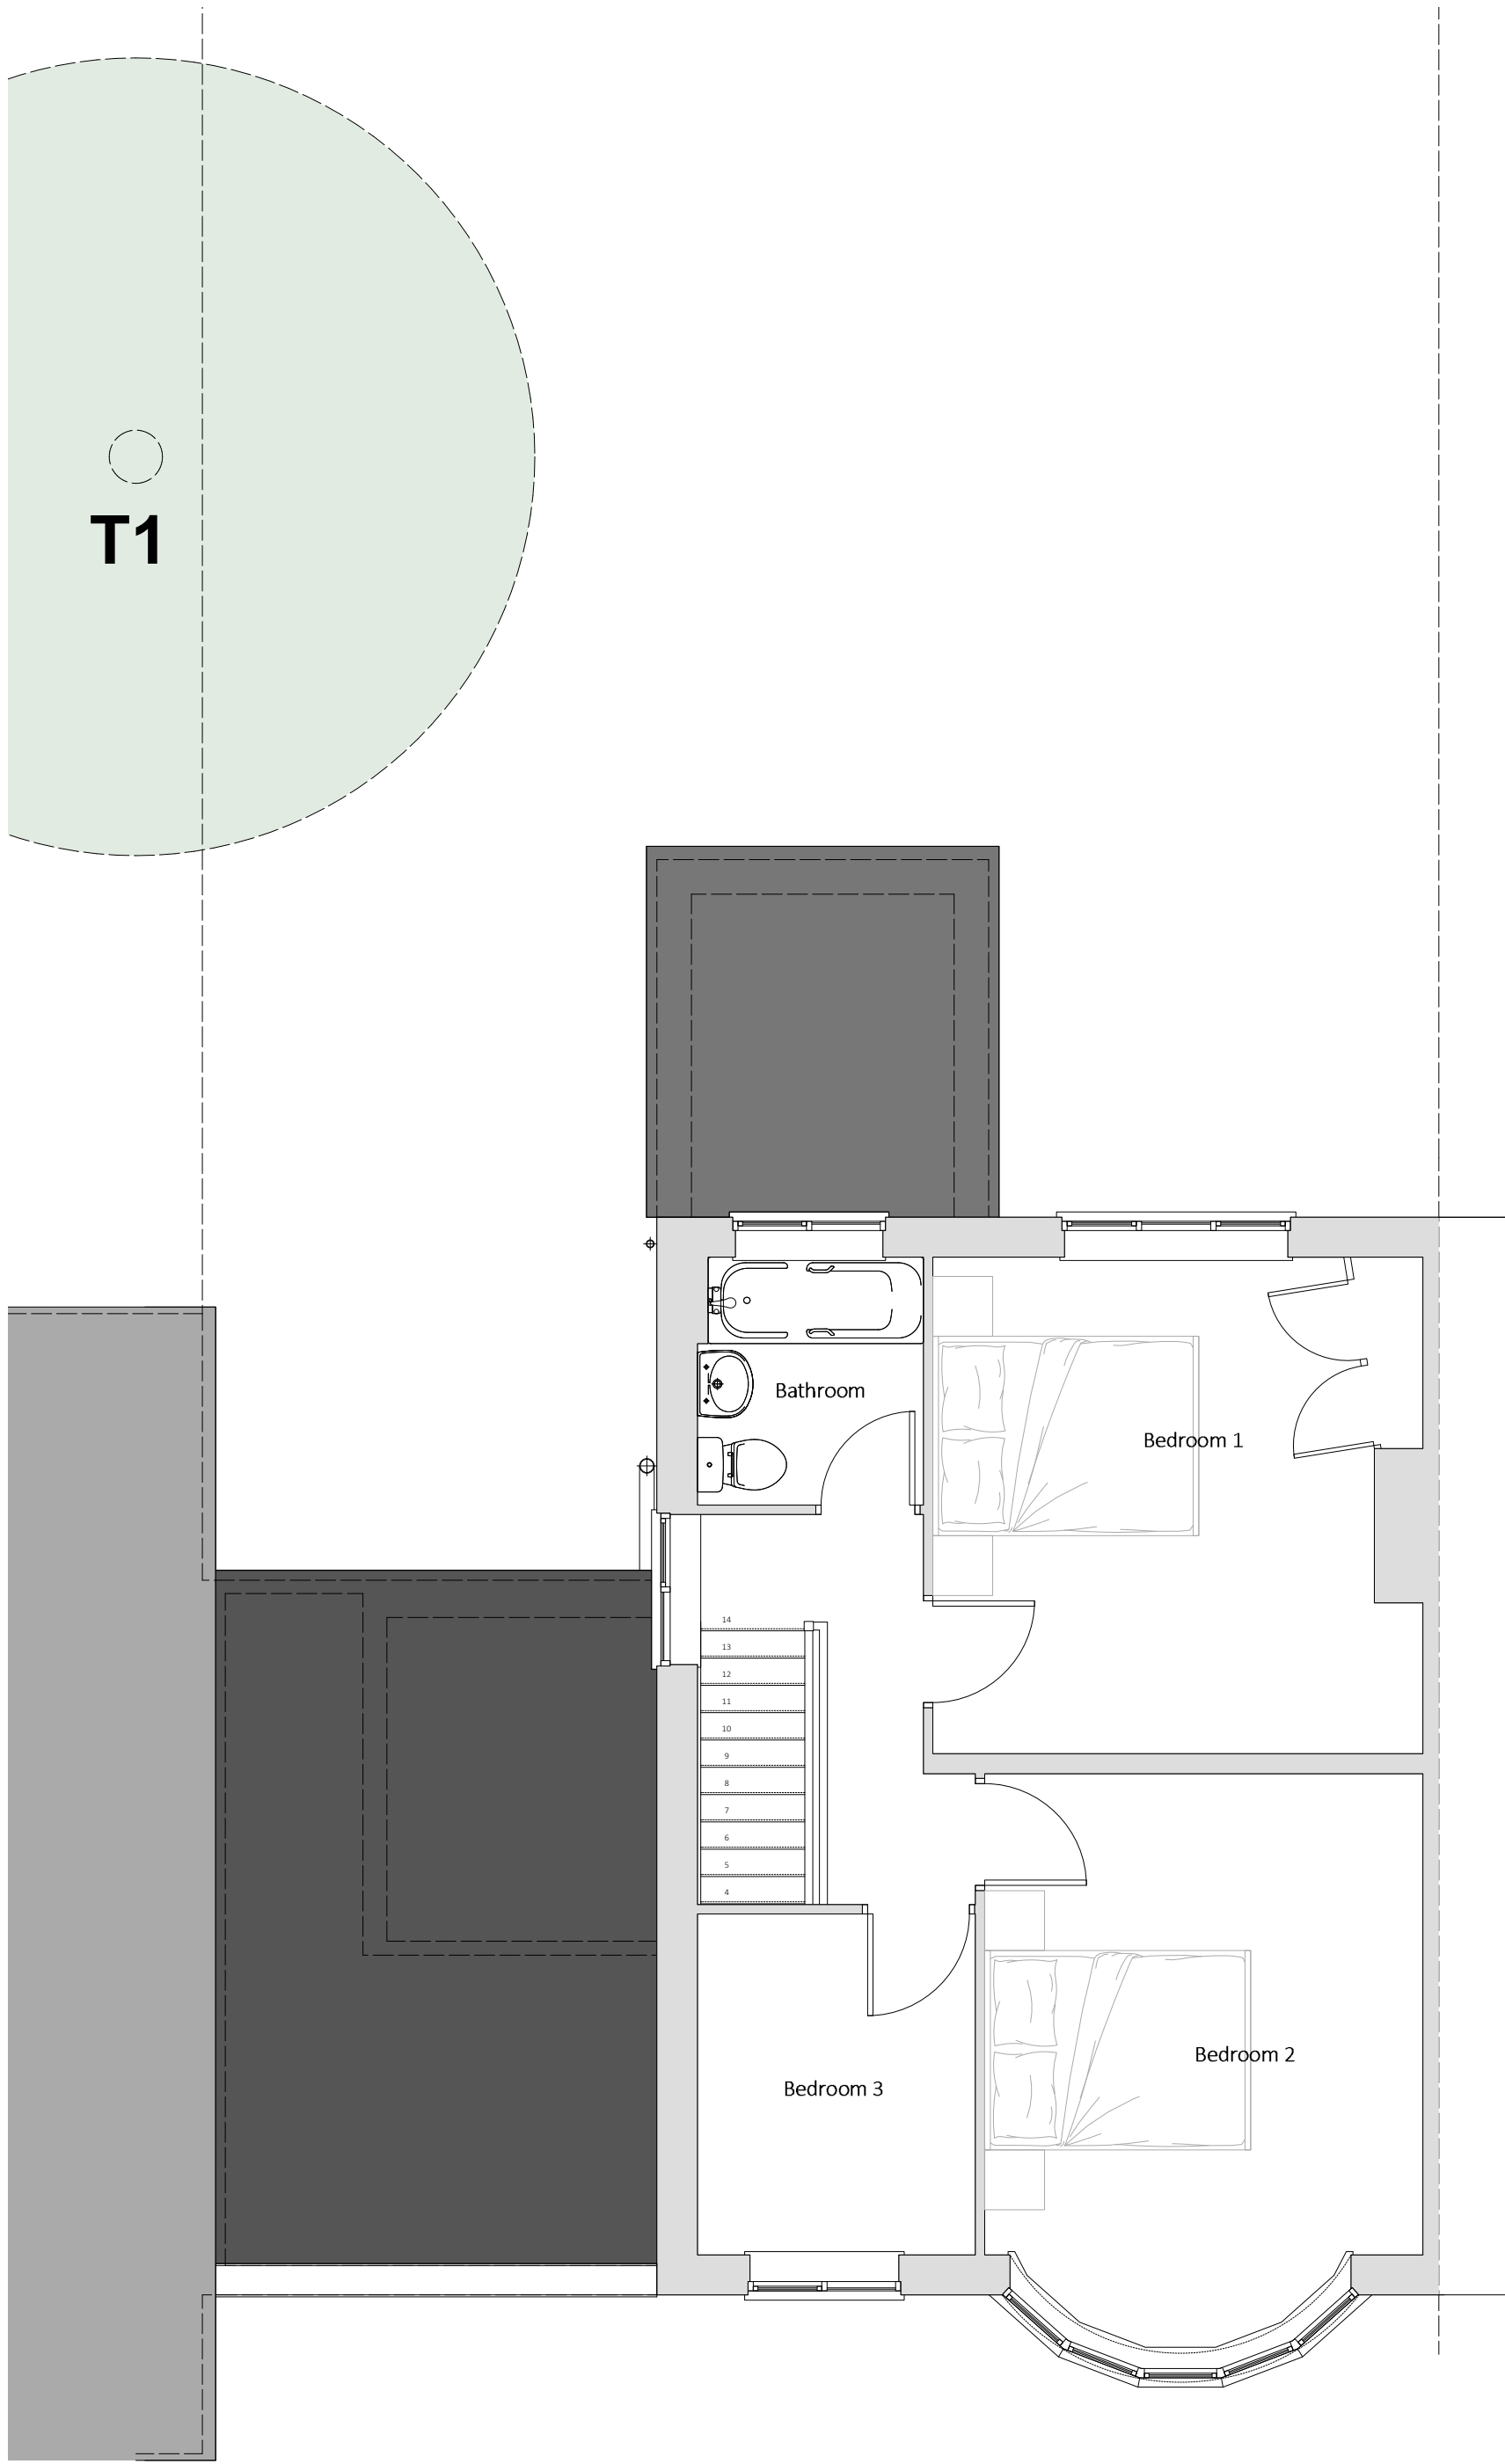


PLN
02 Existing FF Plan
1:50

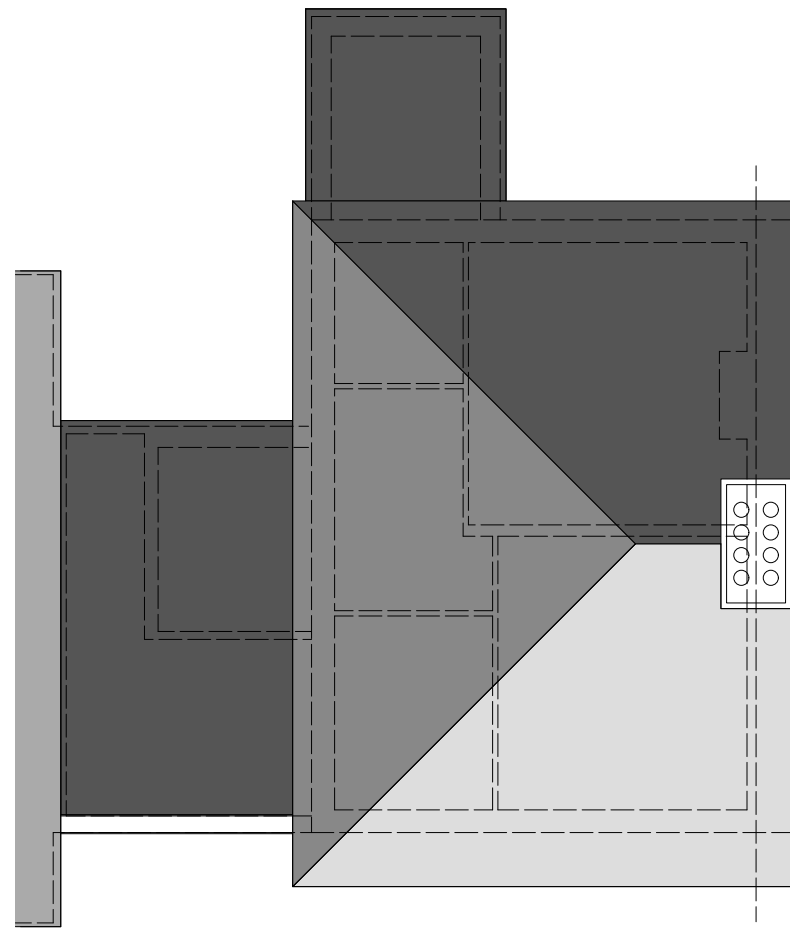


PLN
03 Existing Roof Plan
1:100




ELV
01 Existing S Elevation
1:100

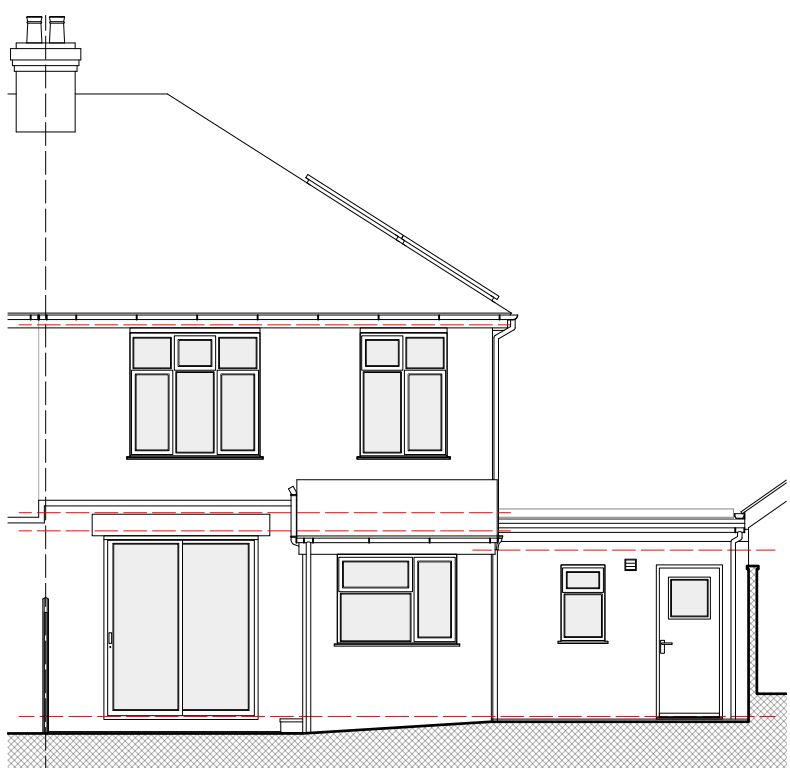

ELV
03 Existing N Elevation
1:100

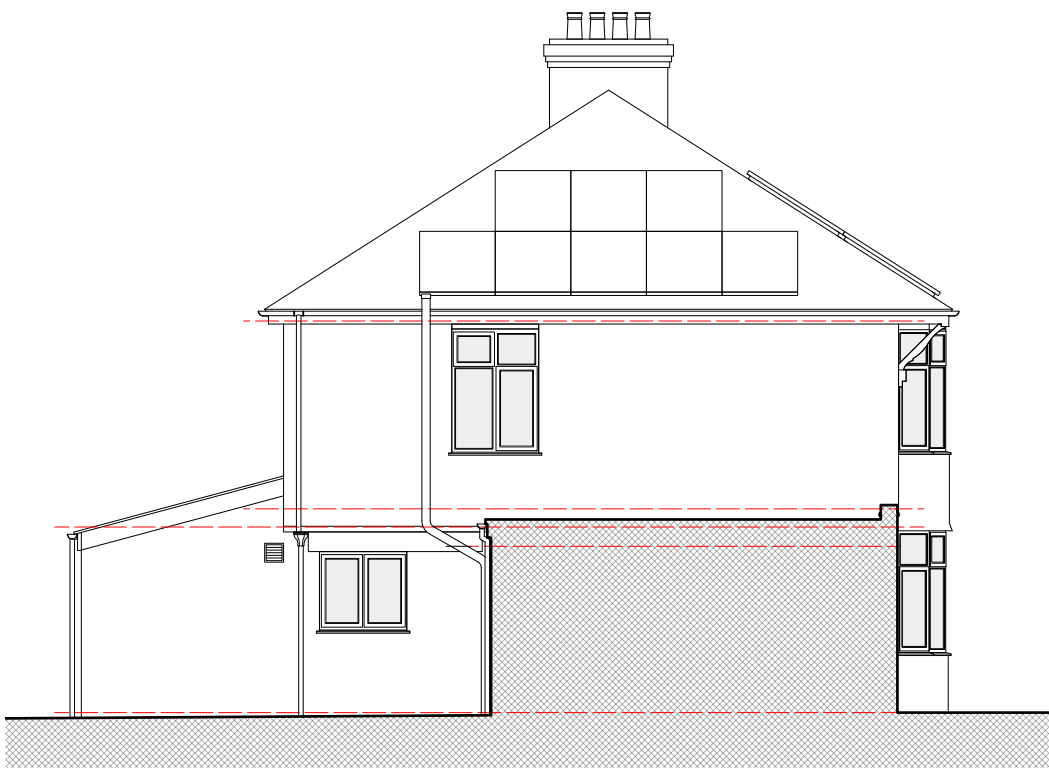

ELV
02 Existing W Elevation
1:100

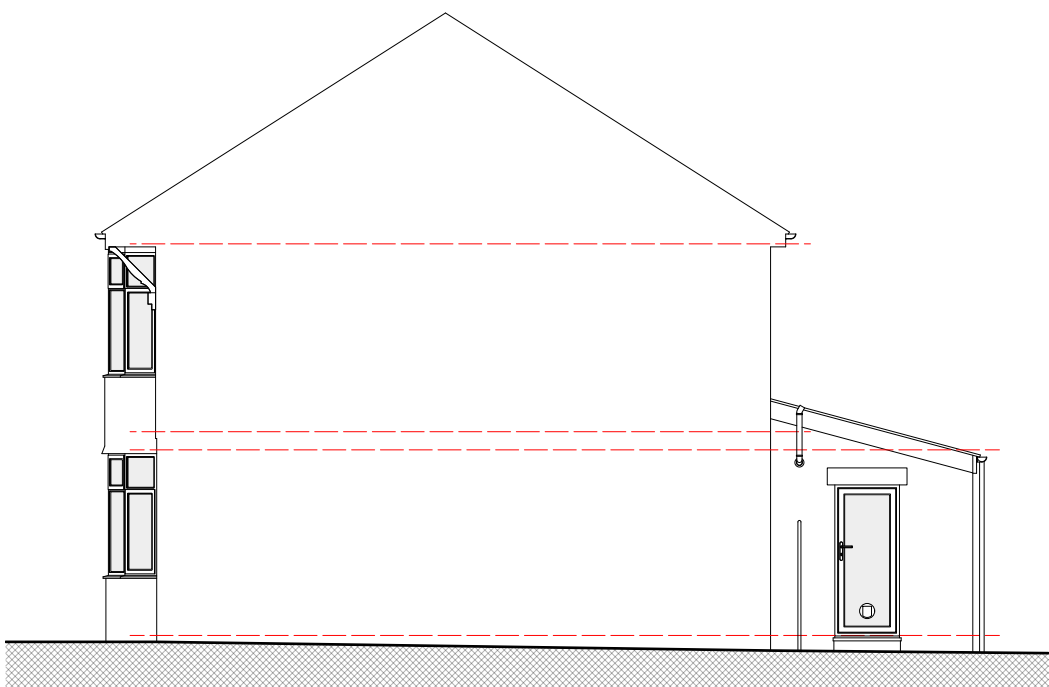

ELV
04 Existing E Elevation
1:100

SURVEY

