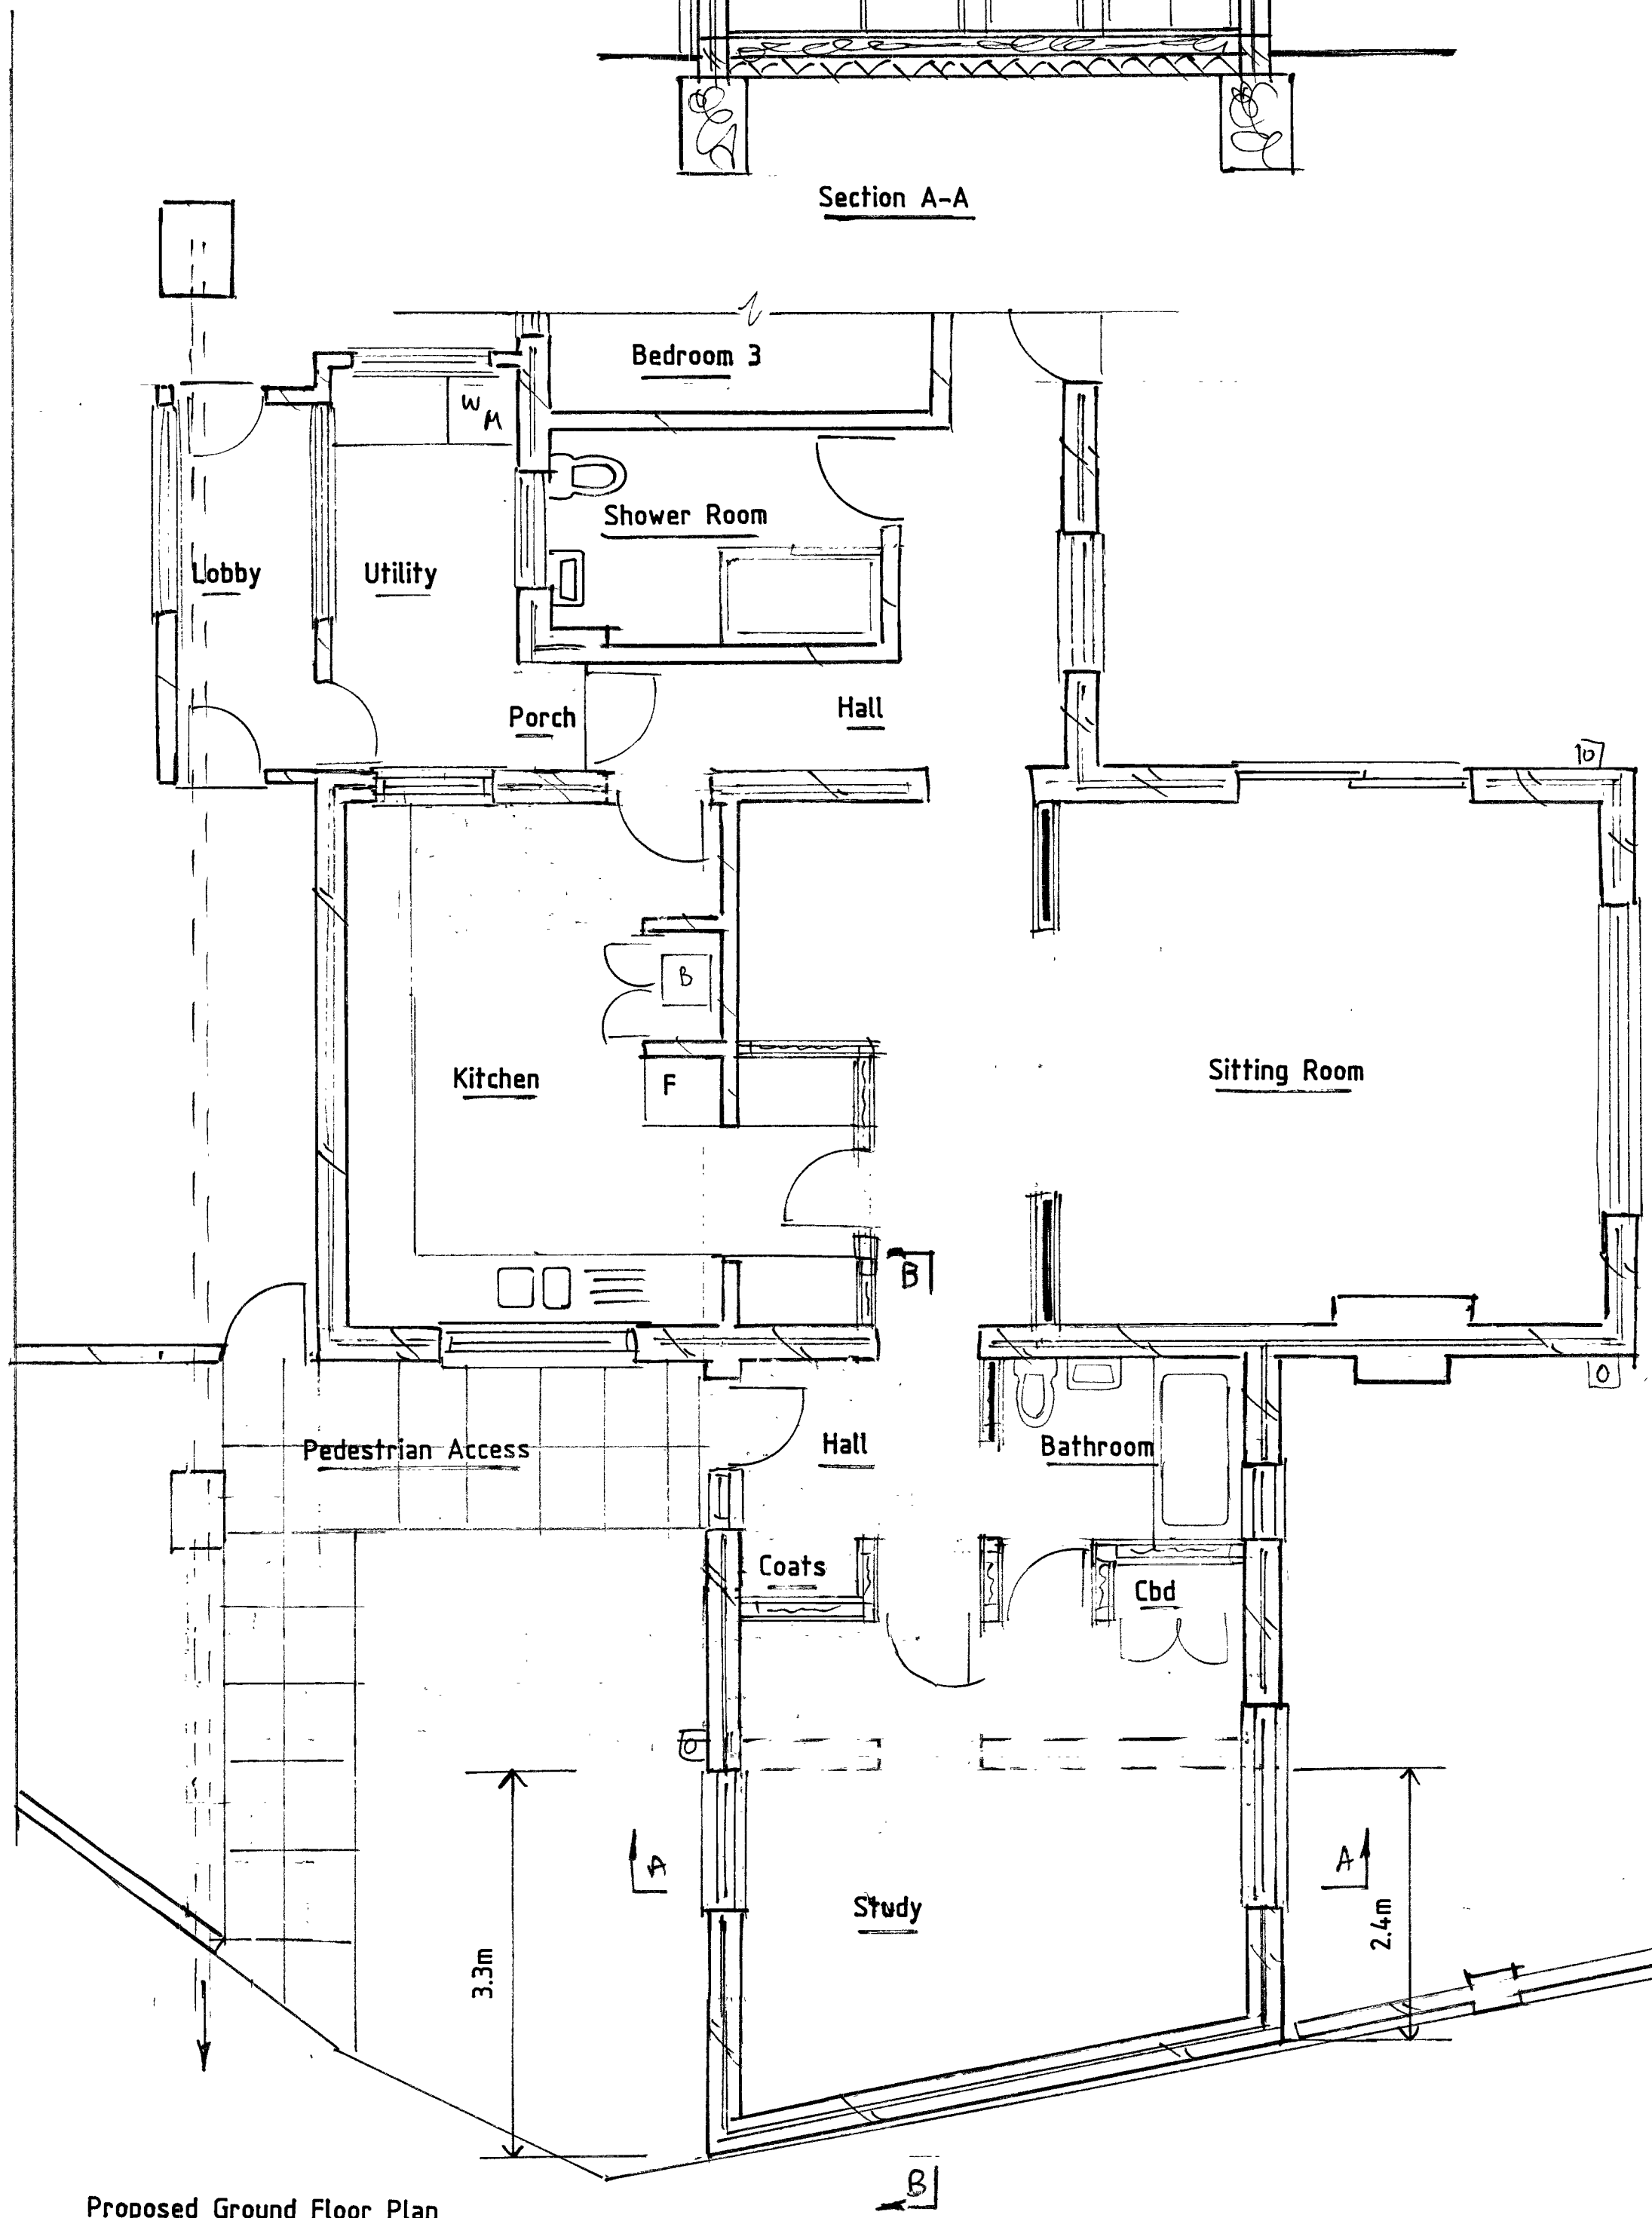
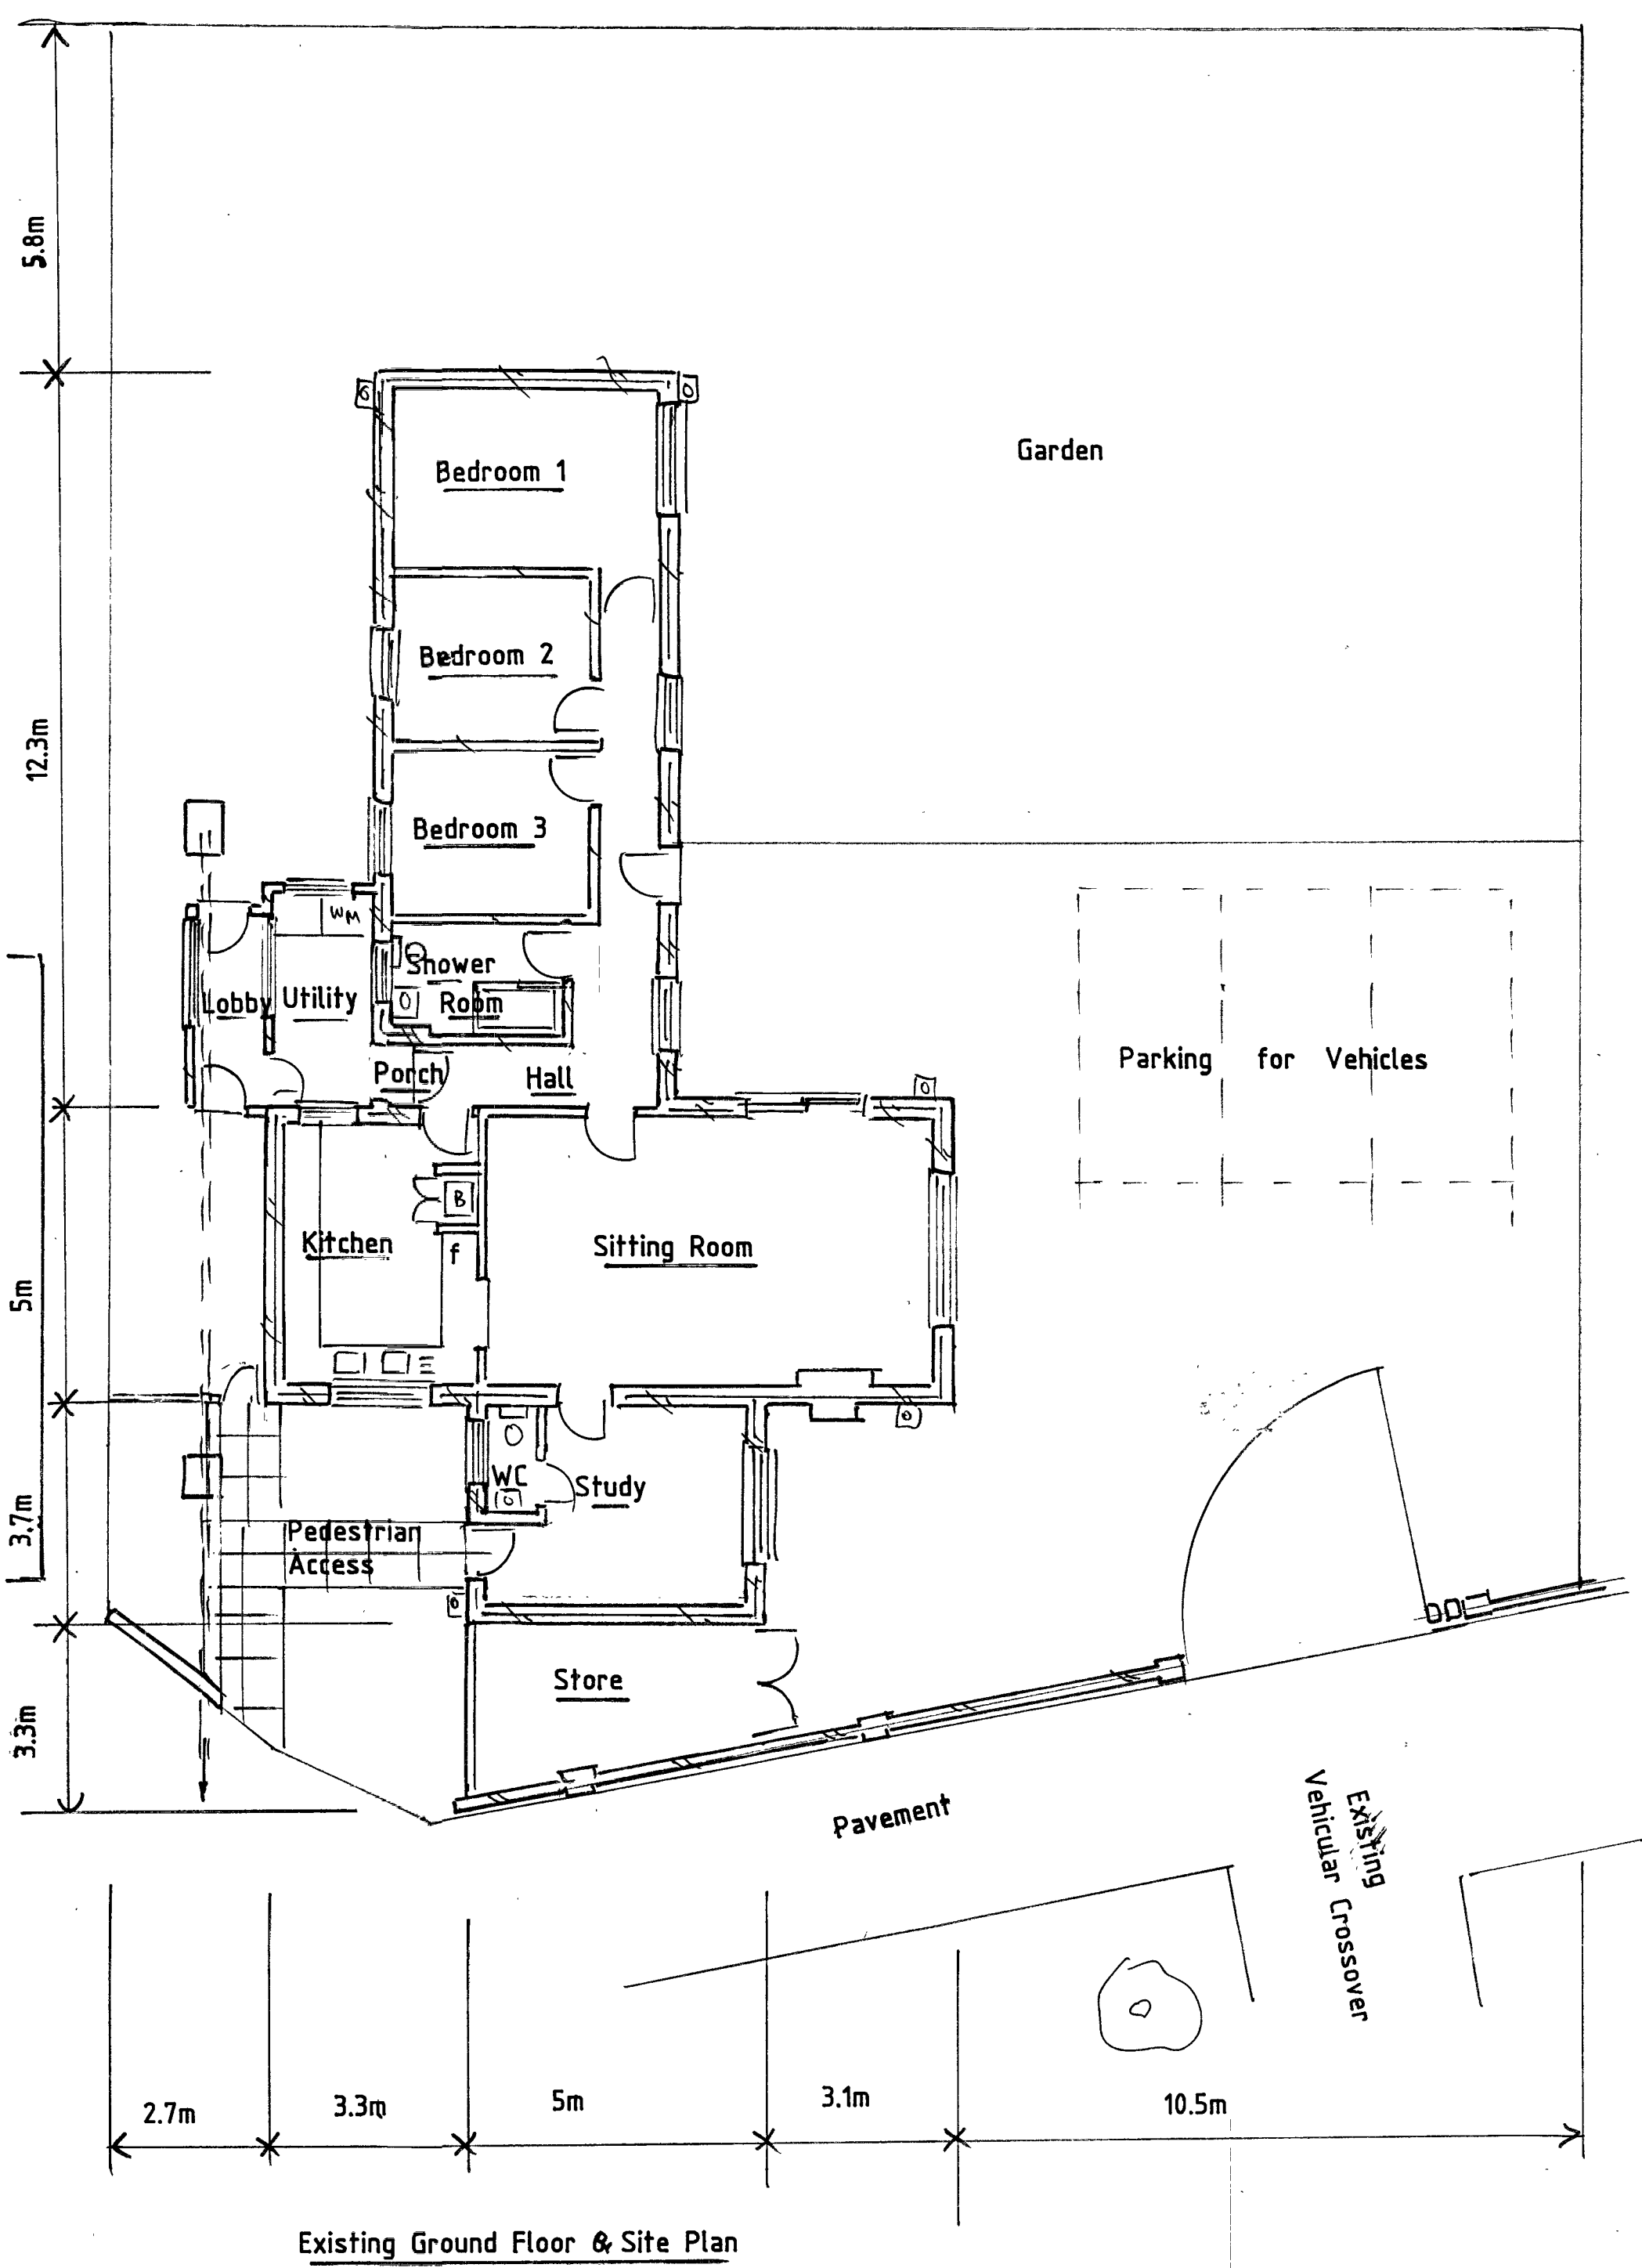
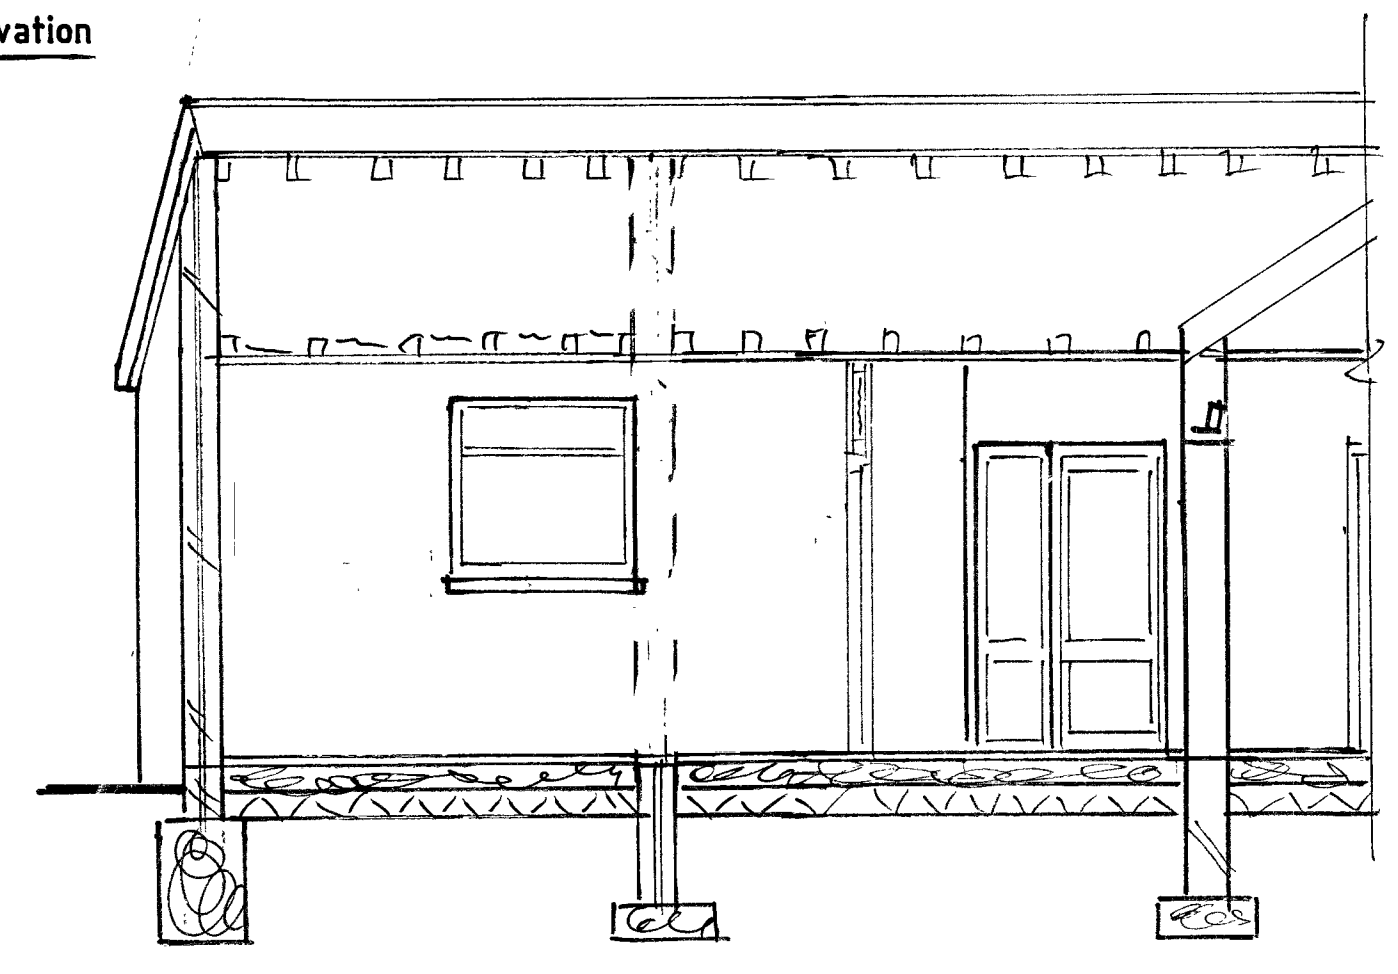
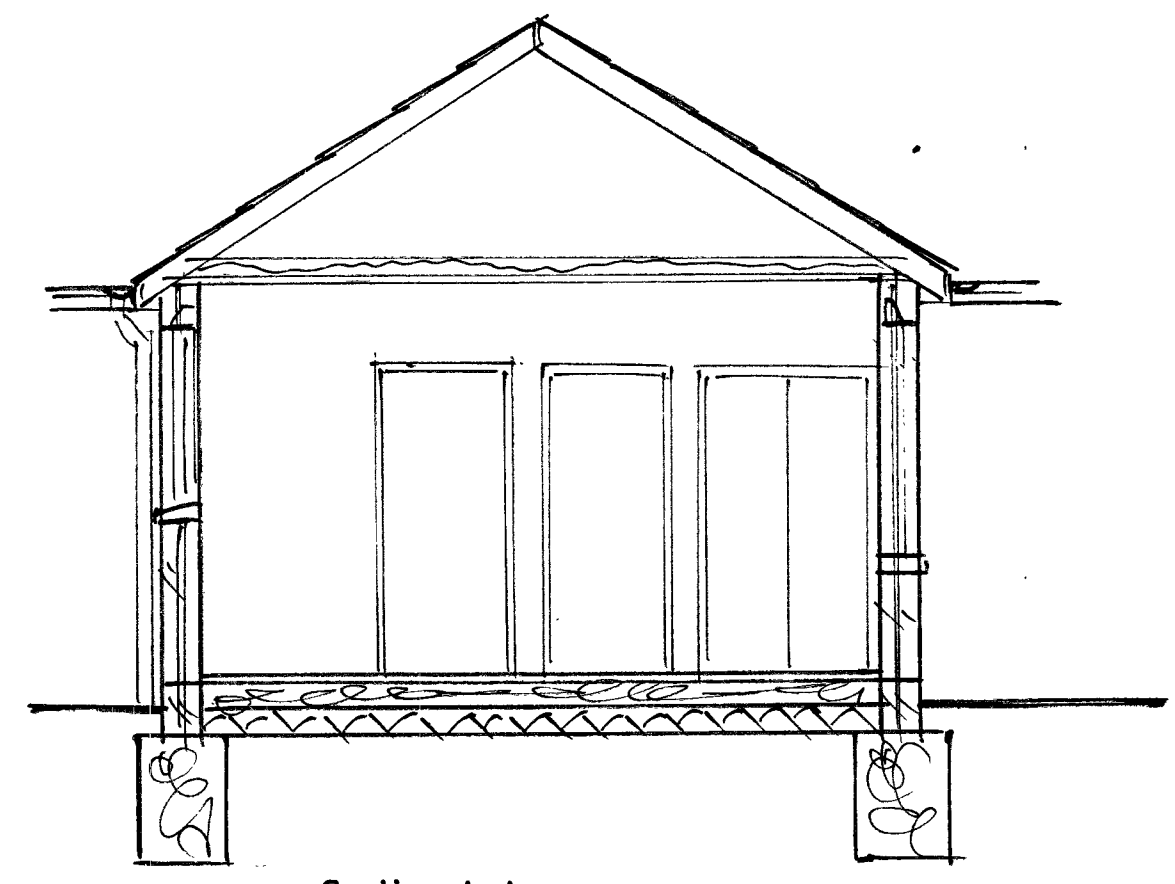
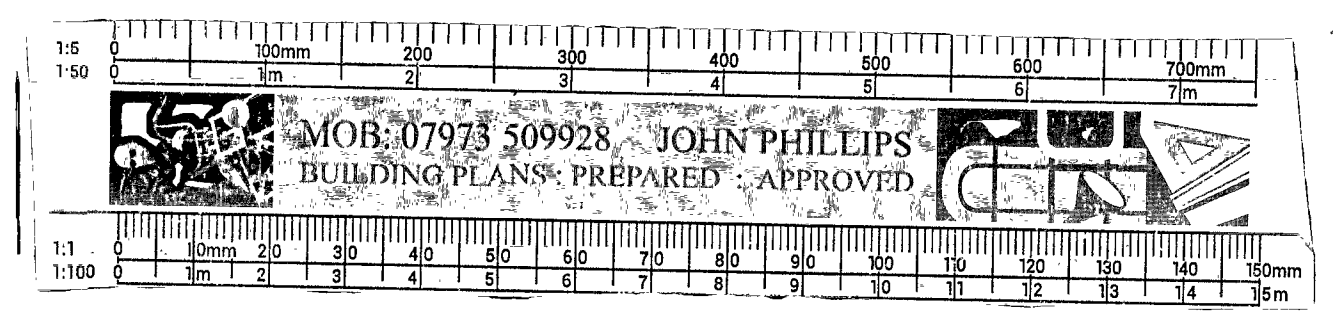
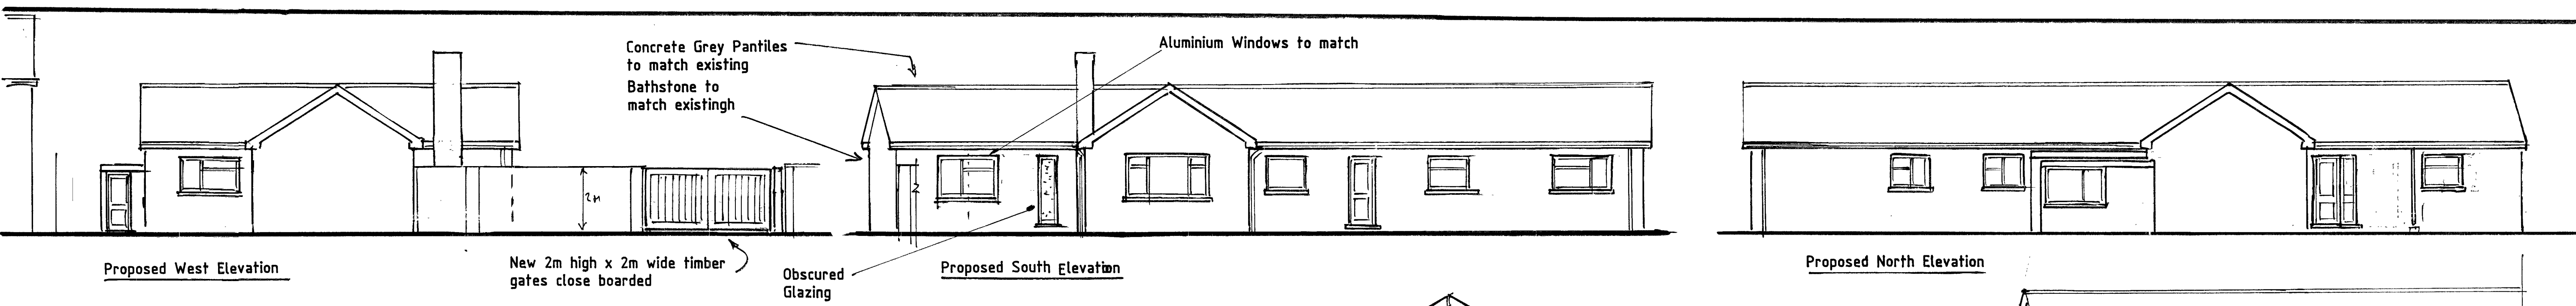


Proposed Single Storey Extension & alteration at  
Shiloah Green Lane Colerne Wiltshire SN14 for Mr  
Gaisford of the above address  
Drawn By J W Phillips Merryfields Star Corner  
Colerne Wiltshire SN14 8DG  
Tel.No: 01225 744788 & 07973509928 Date 23/1/26  
Amendments  
www.buildplans.uk Scale 1:100 & 1:50 at A1  
**DRG. NO:5206**