


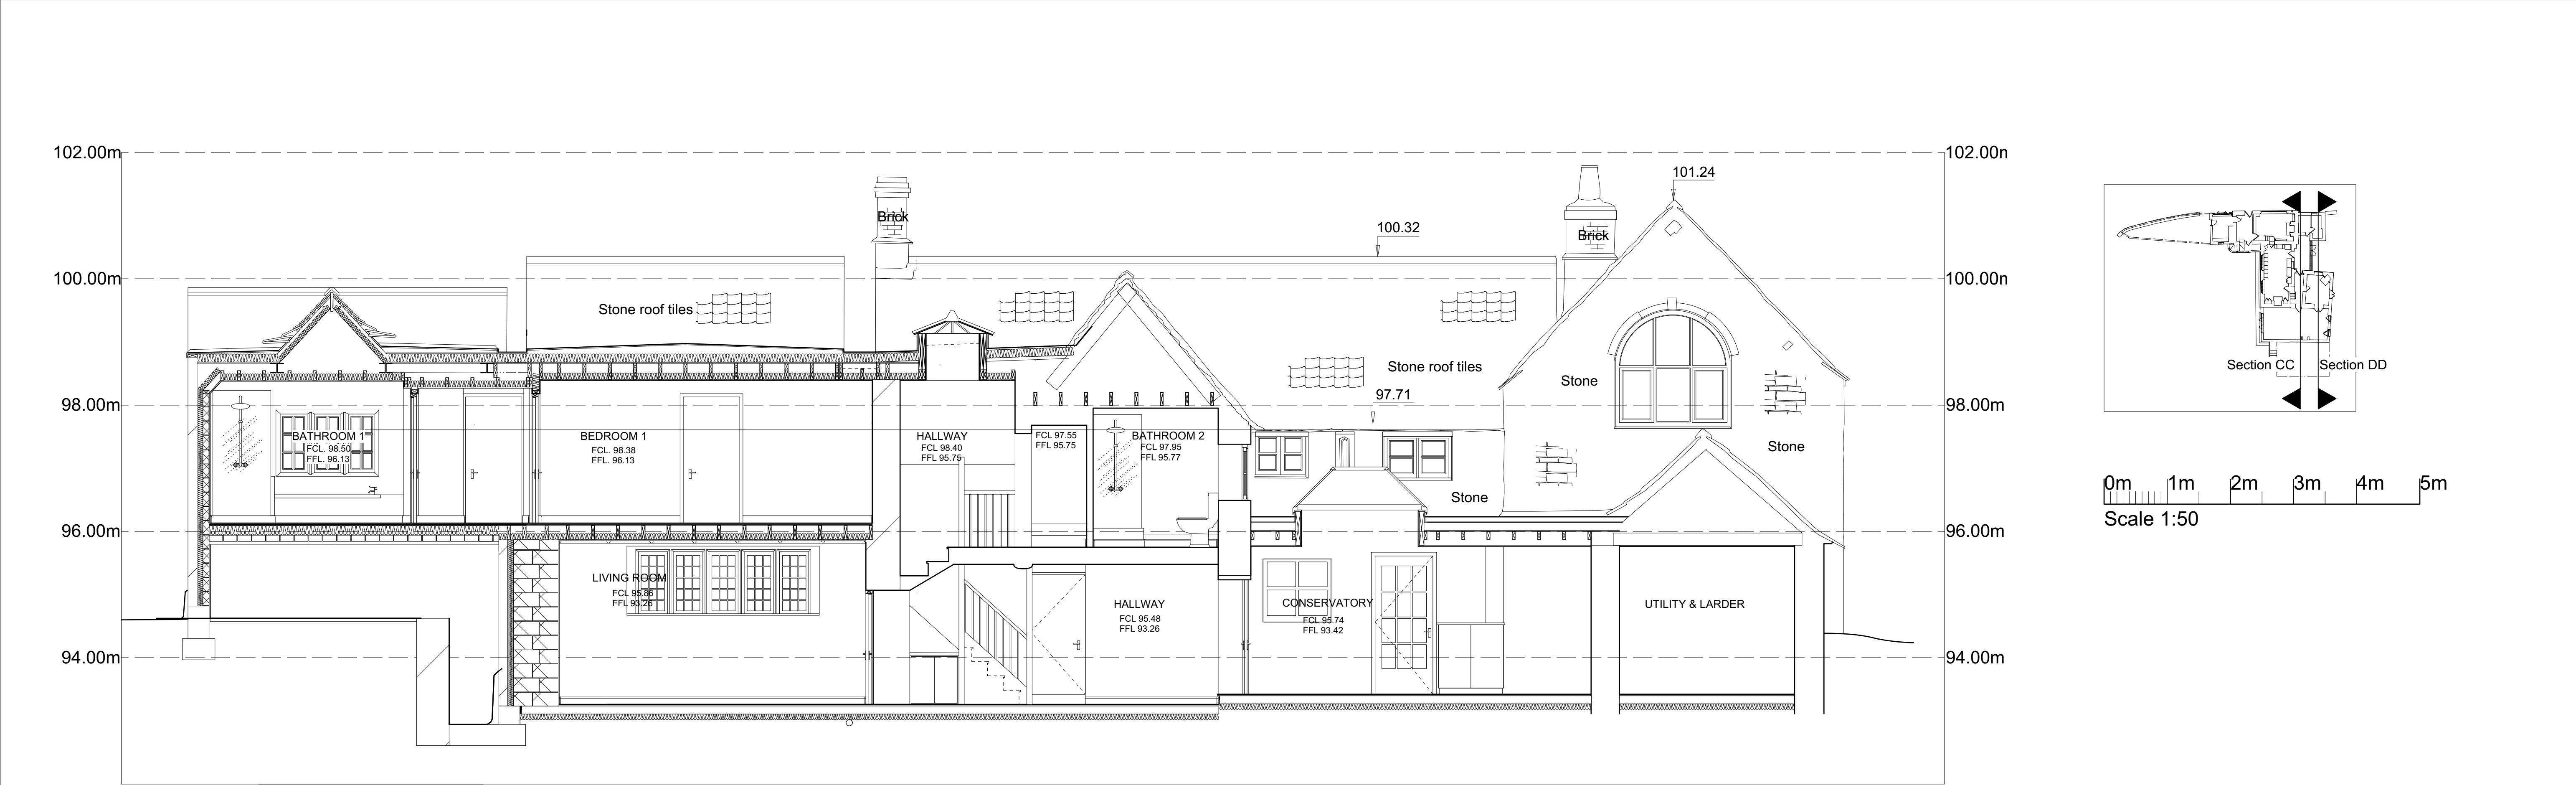

Datum line 92.00m

House Section CC



Datum line 92.00m

House Section DD

Datum line 92.00m

A1	DRAWING STATUS	REV					hiscox parladé 1a lime grove works new shepherds bush market london w12 8ee	title: PROPOSED SECTIONS CC & DD	
	PLANNING	DESCRIPTION						drawing no: 22223_P_07	
	GENERAL NOTES 1. No dimensions to be scaled off this drawing 2. Any discrepancies found between this drawing and other documents should be referred immediately to the consultants 3. This drawing should be removed from currency immediately a revised version is issued 4. All dimensions in millimetres		DATE			GOULTERS MILL NETTLETON WILTSHIRE SN14 7LL		project: 22223 scale: 1:50 date: 08.02.22	
		NAME							