

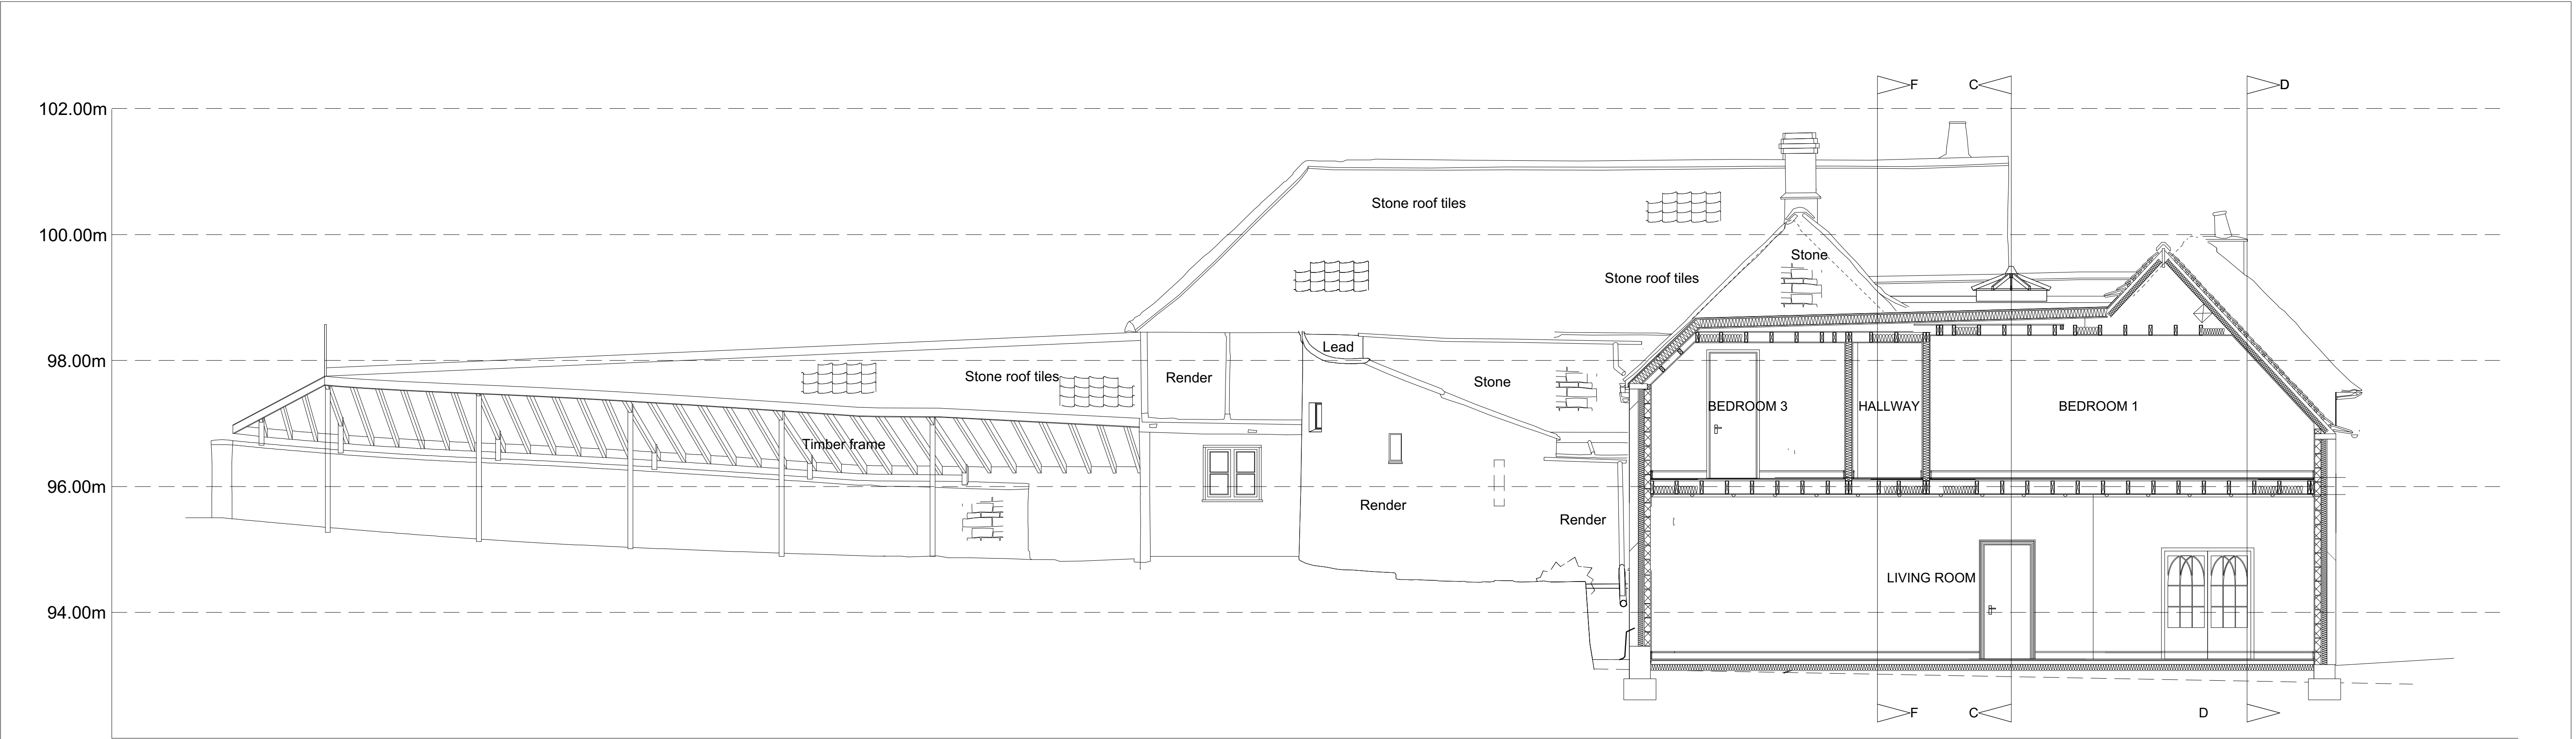


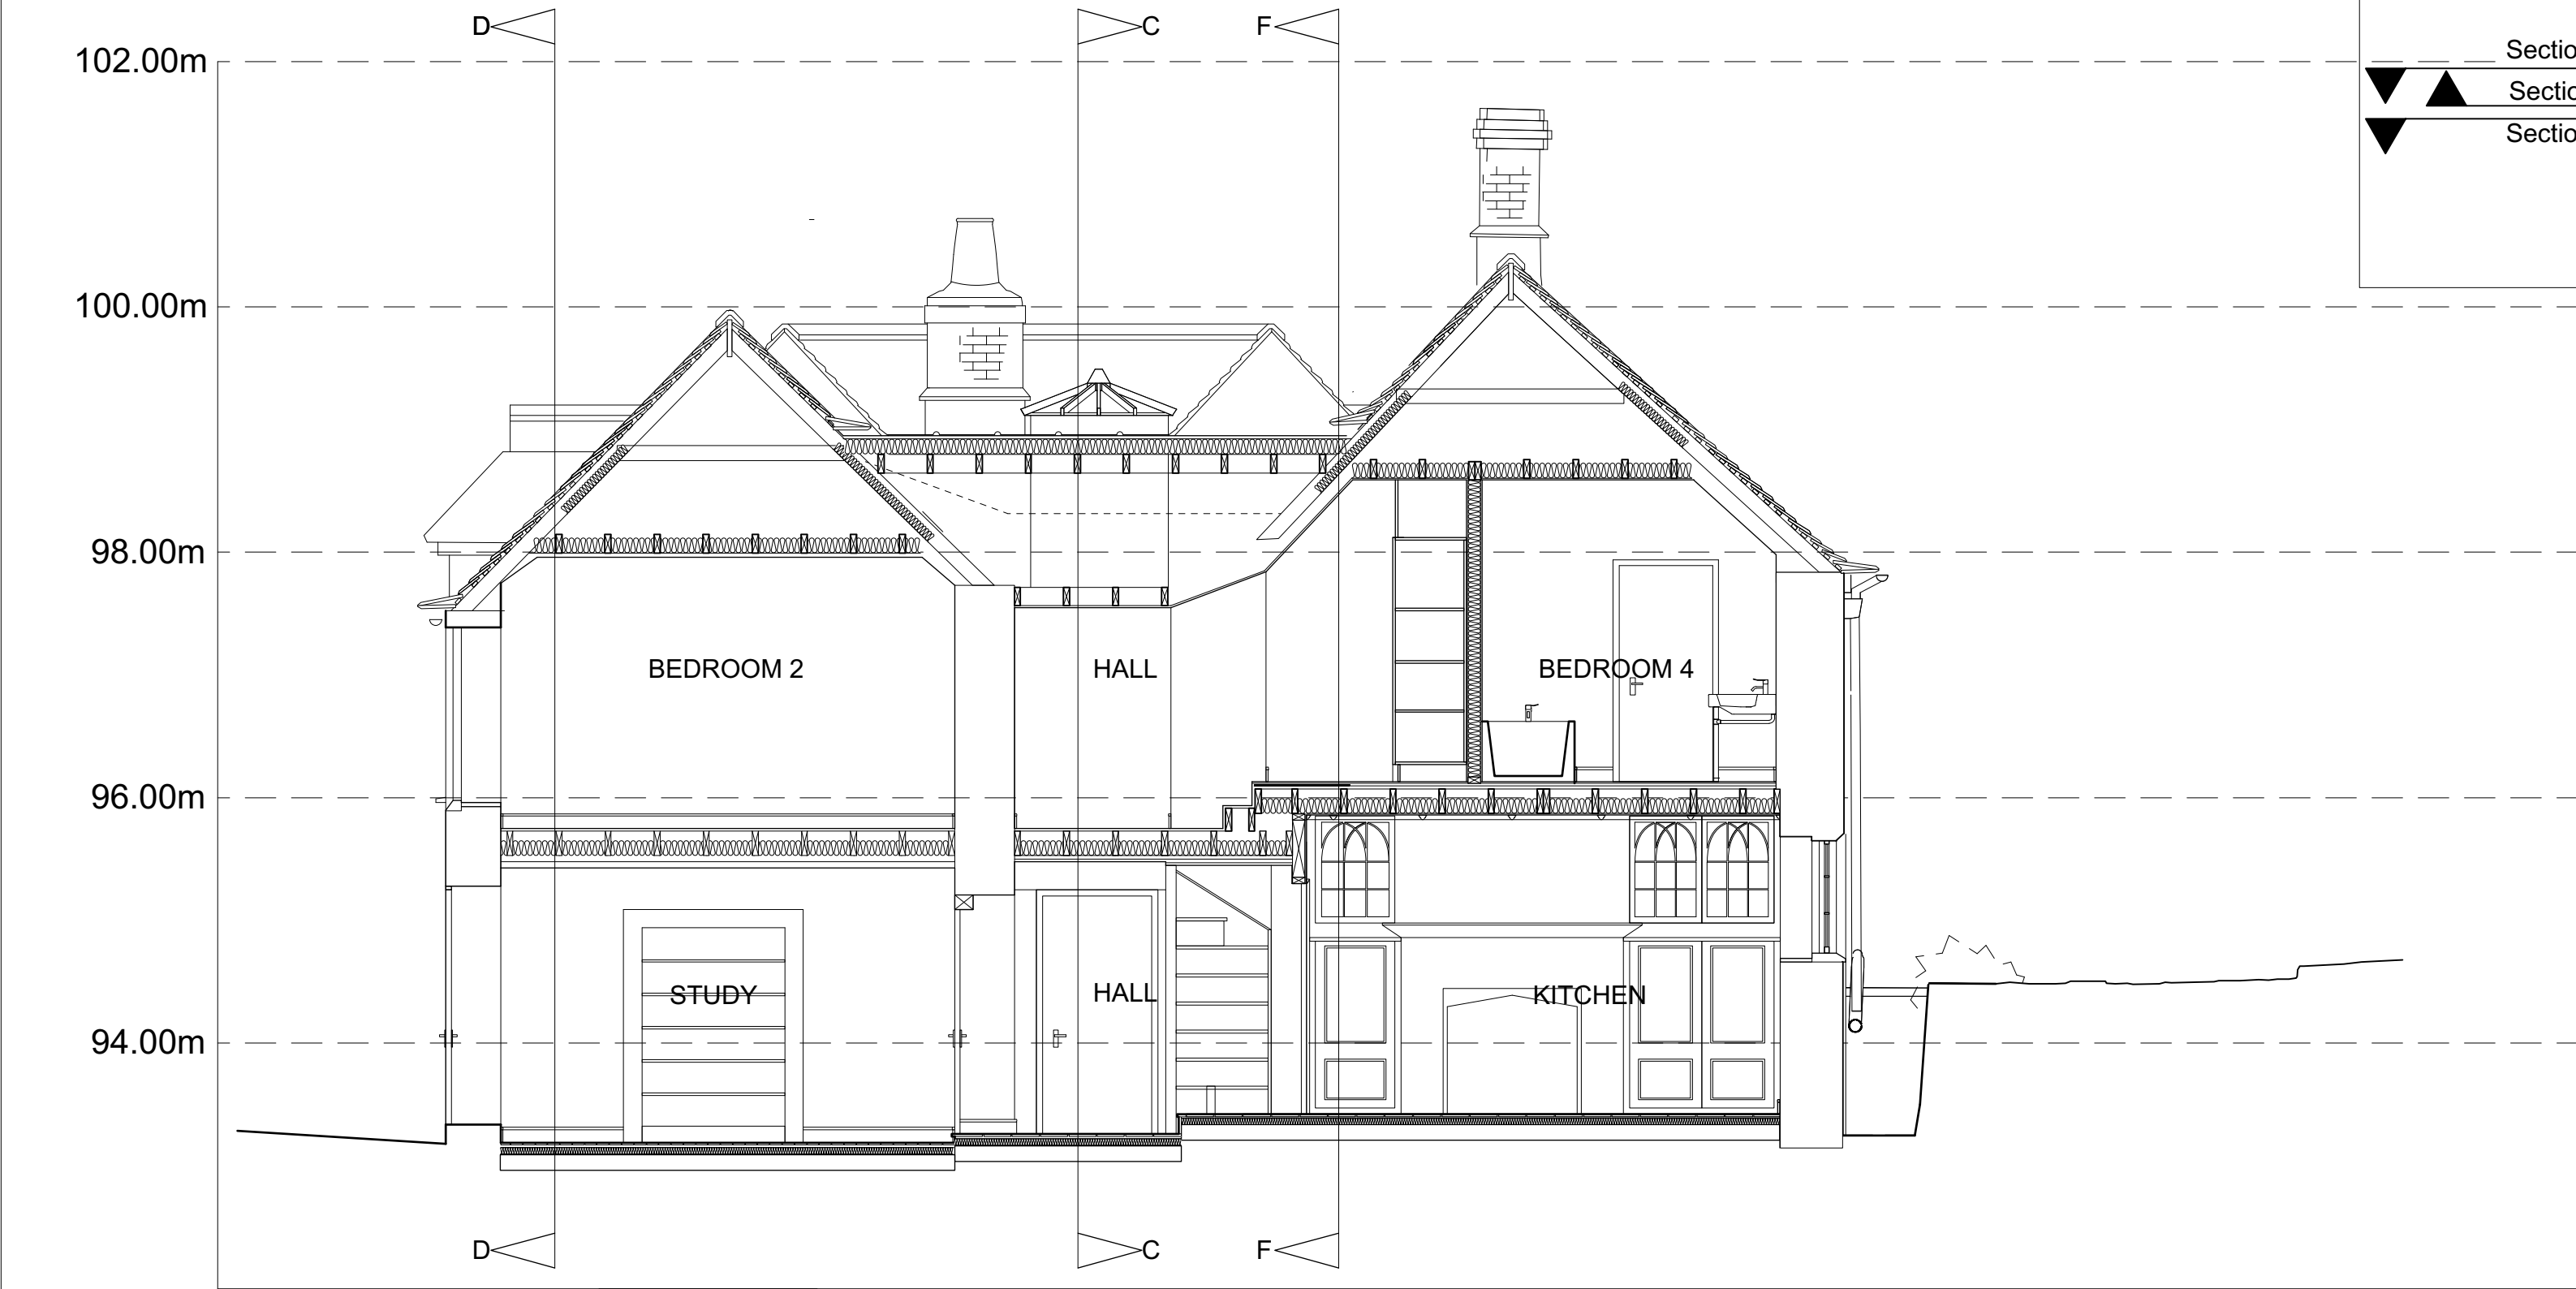


Datum line 92.00m

Section AA

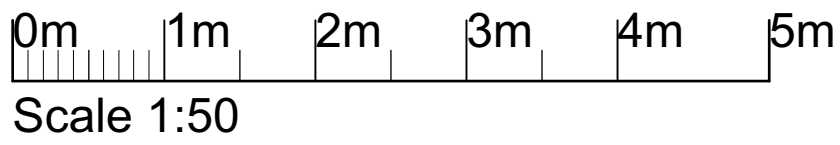

Datum line 92.00m

House Section EE

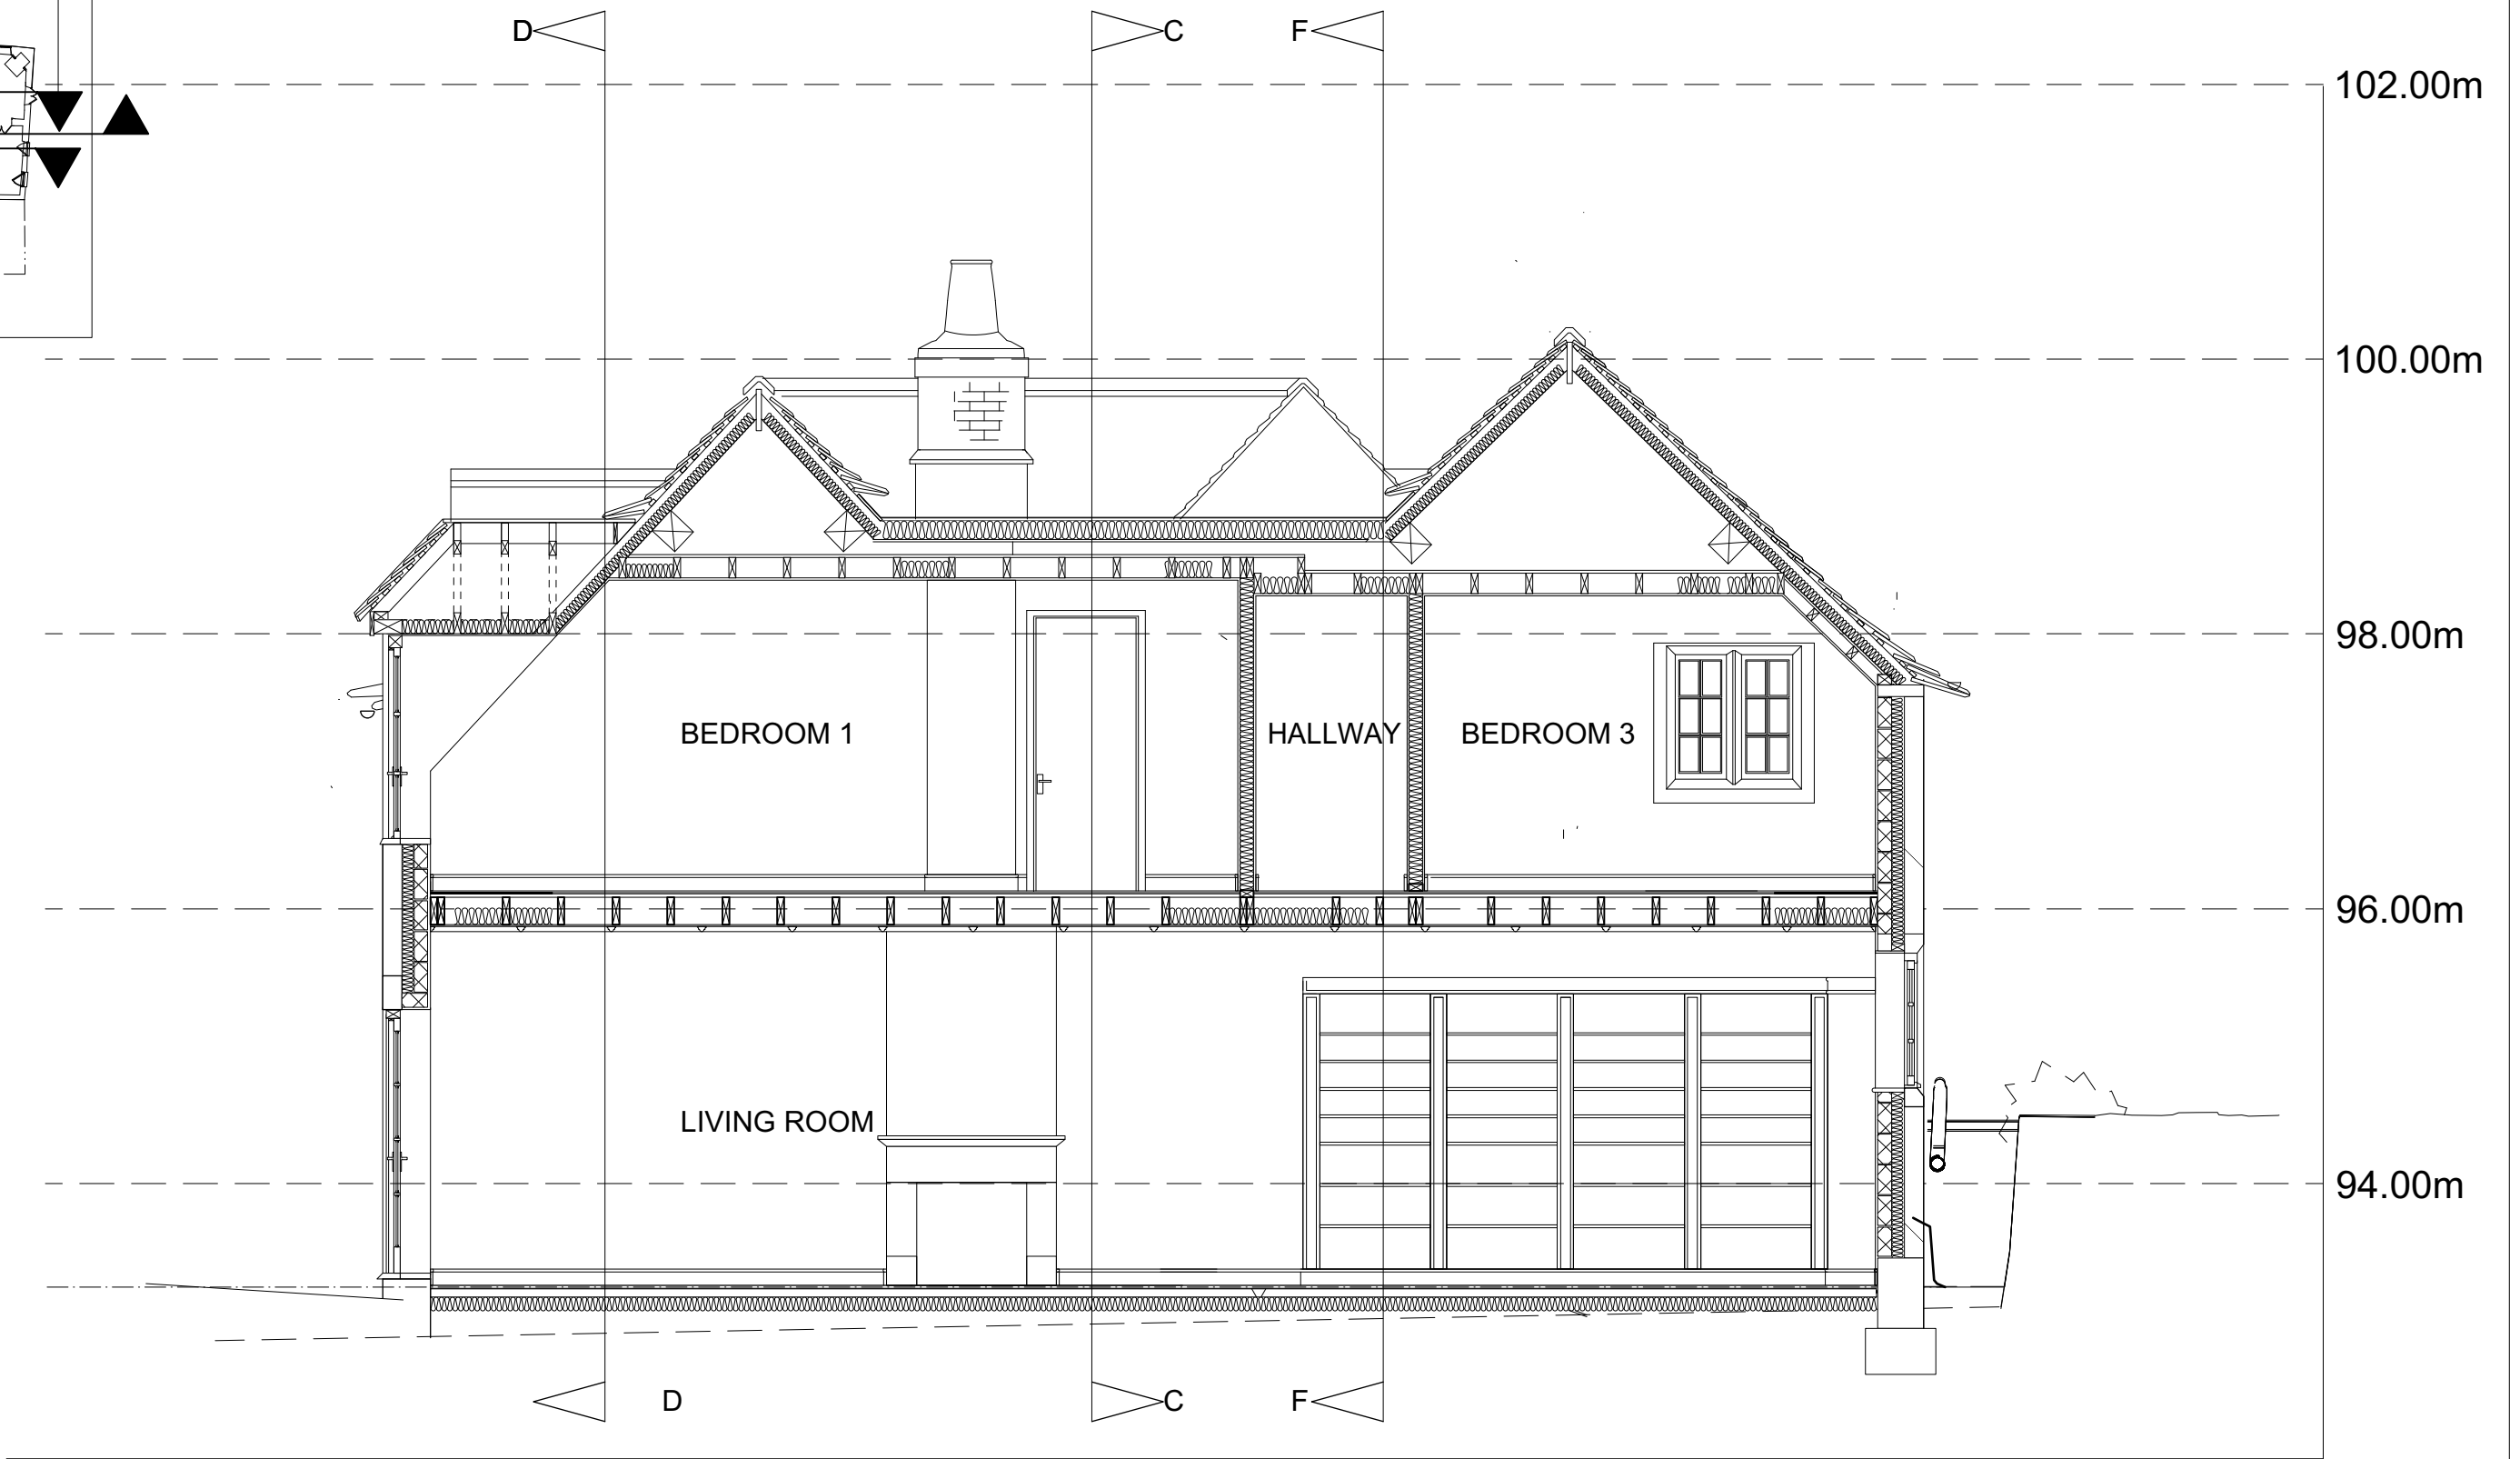

Datum line 92.00m

Section BB

A1	DRAWING STATUS	REV		title: hiscox parladé 1a lime grove works new shepherds bush market london w12 8ee drawing no: 22223_P_06	project: 22223 scale: 1:50 @ A1 date: 22.01.26
	PLANNING	DESCRIPTION			
	GENERAL NOTES 1. No dimensions to be scaled off this drawing 2. Any discrepancies found between this drawing and other documents should be referred immediately to the consultants 3. This drawing should be removed from currency immediately a revised version is issued 4. All dimensions in millimetres		DATE		
		NAME		GOULTERS MILL NETTLETON WILTSHIRE SN14 7LL	