



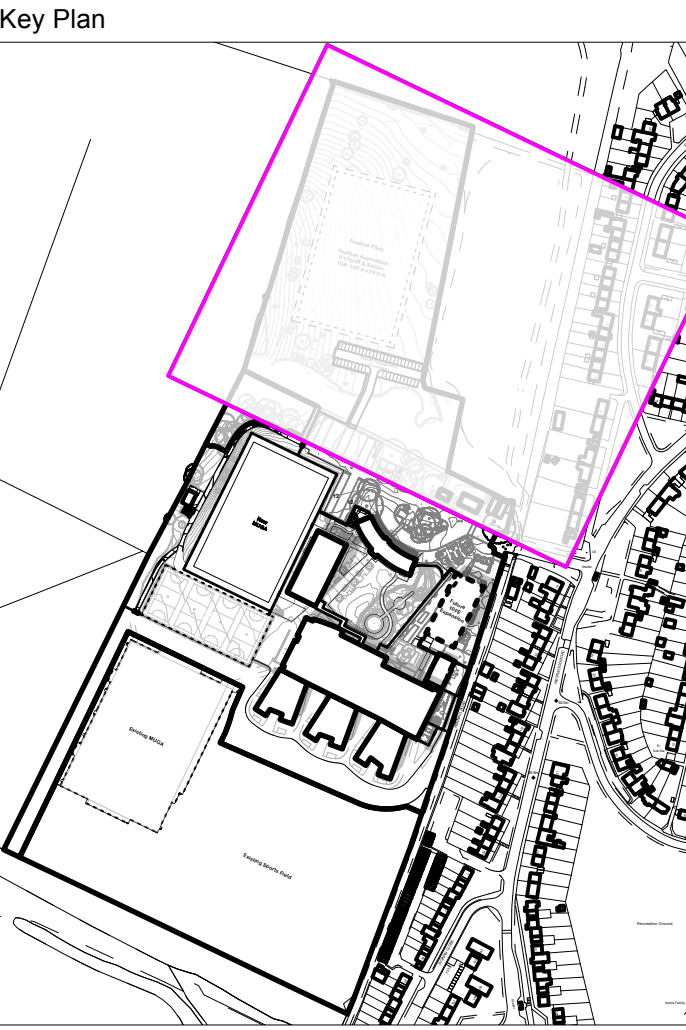

Key Plan

BOUNDARY KEY (FOR PLANNING PURPOSES ONLY)
Application area
Land within school boundary

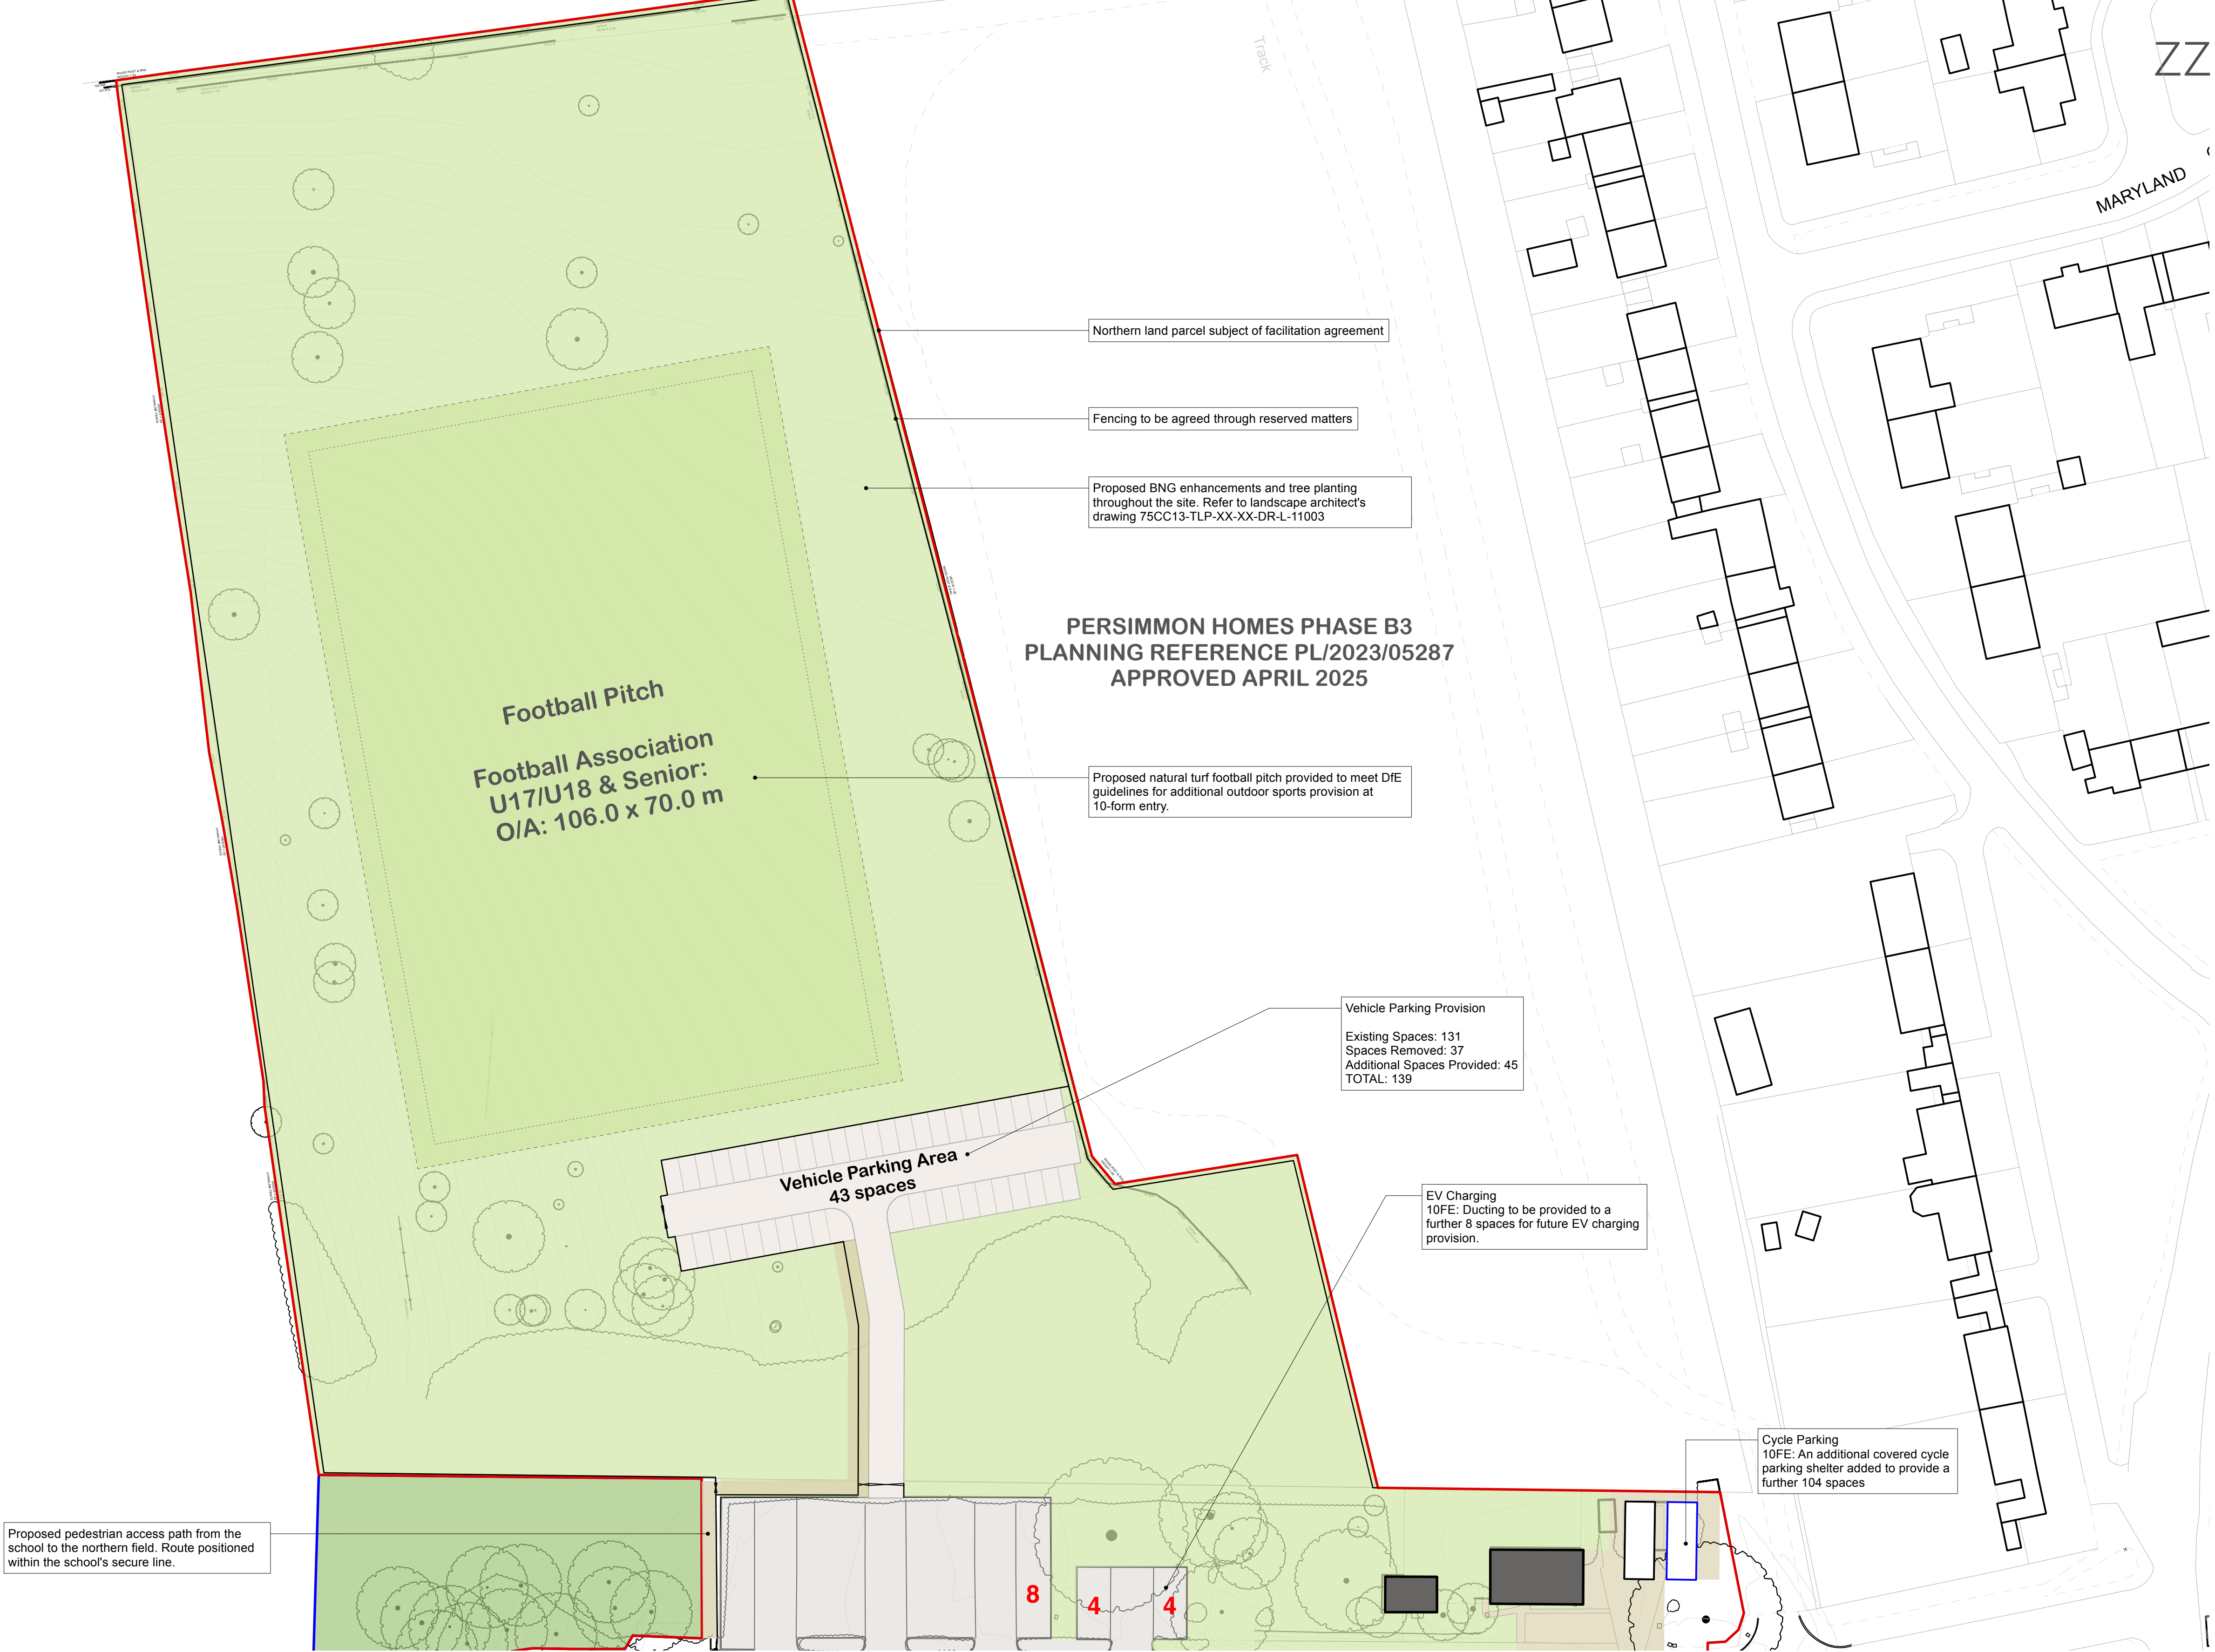