
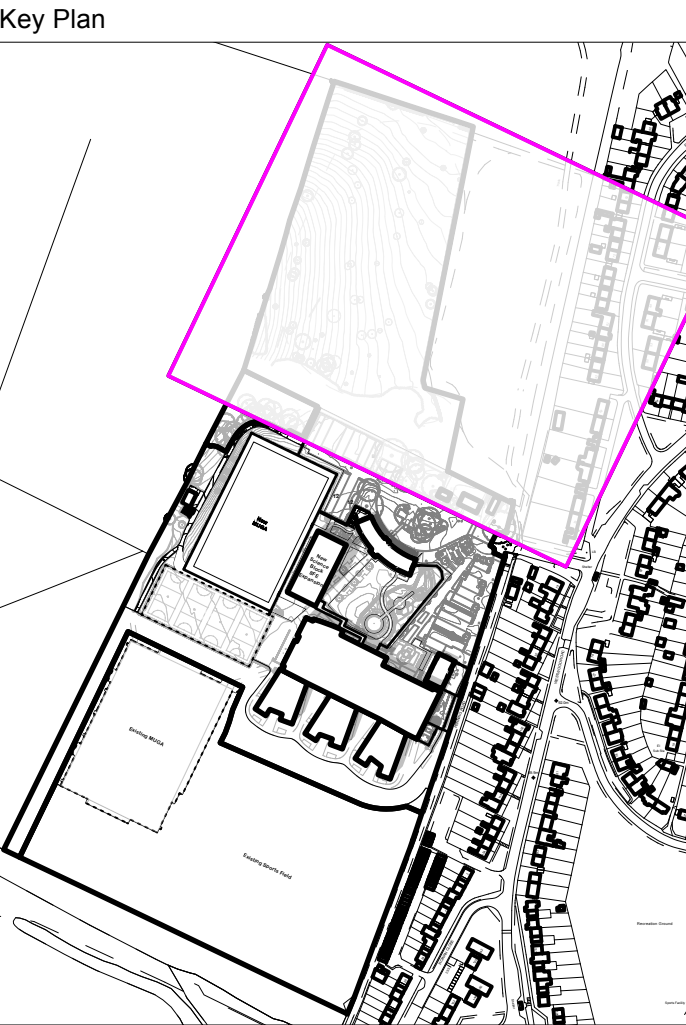


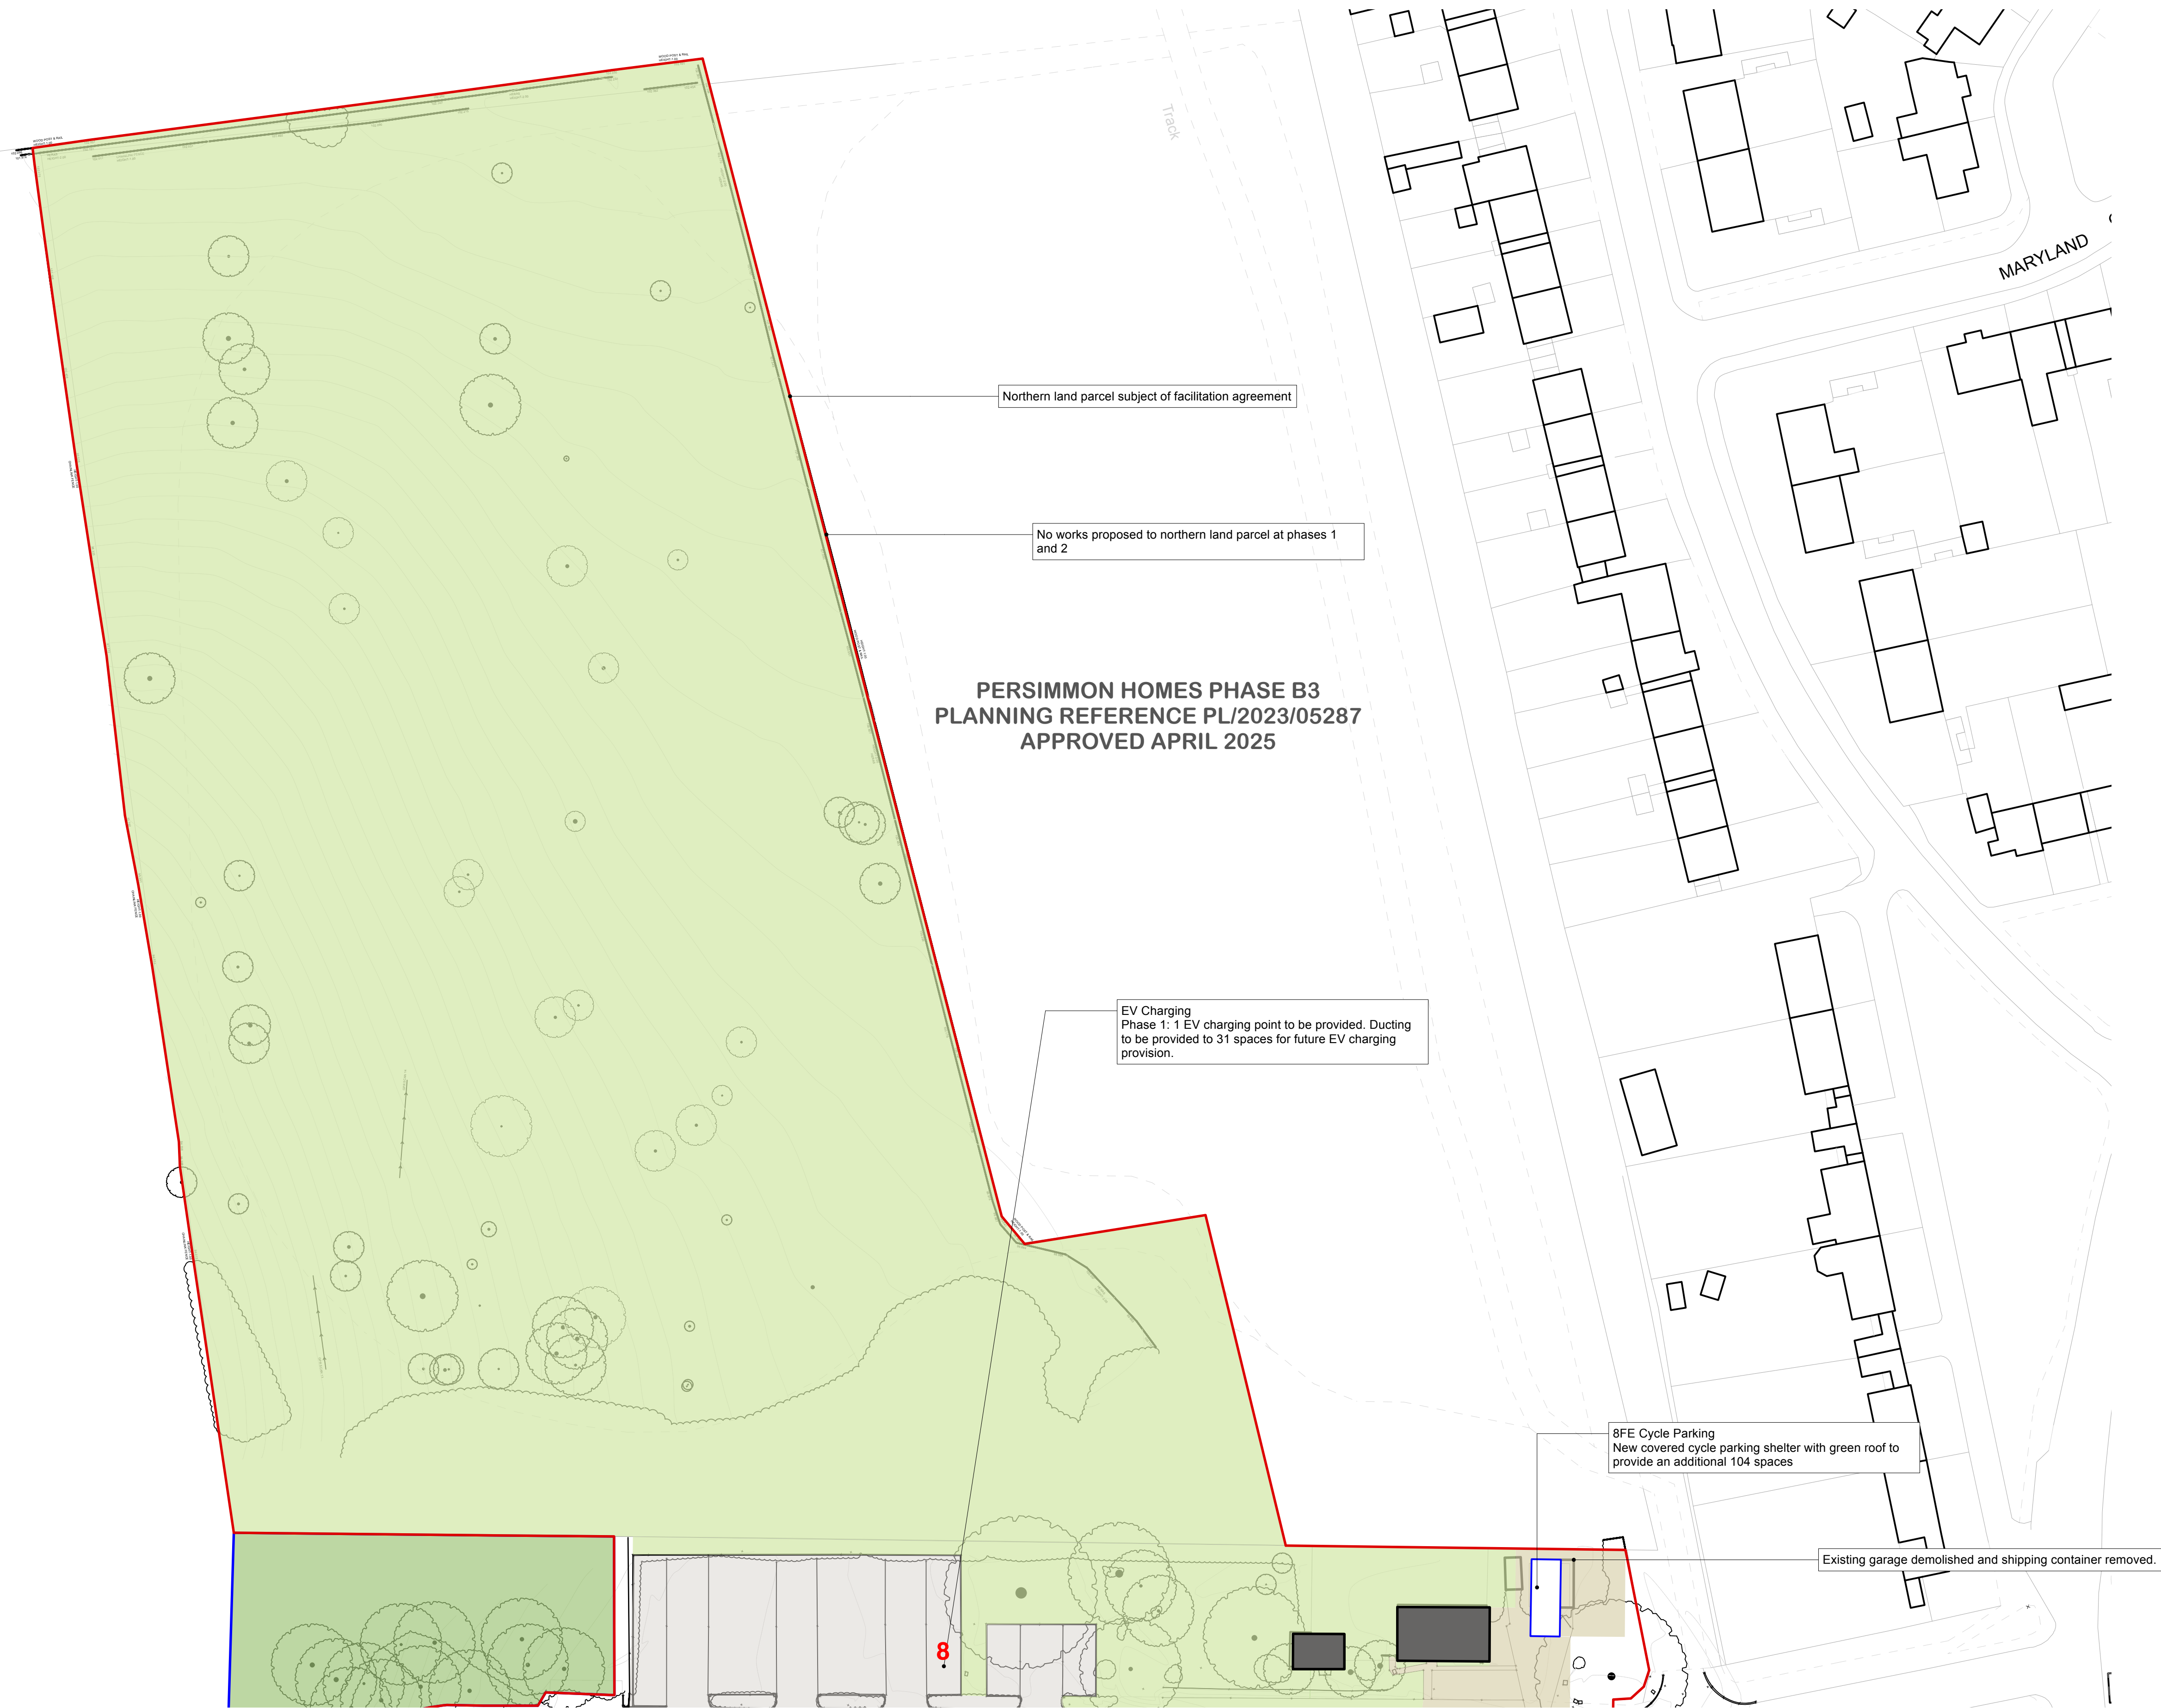

**BOUNDARY KEY (FOR PLANNING PURPOSES ONLY)**  
Application area  
Land within school boundary