


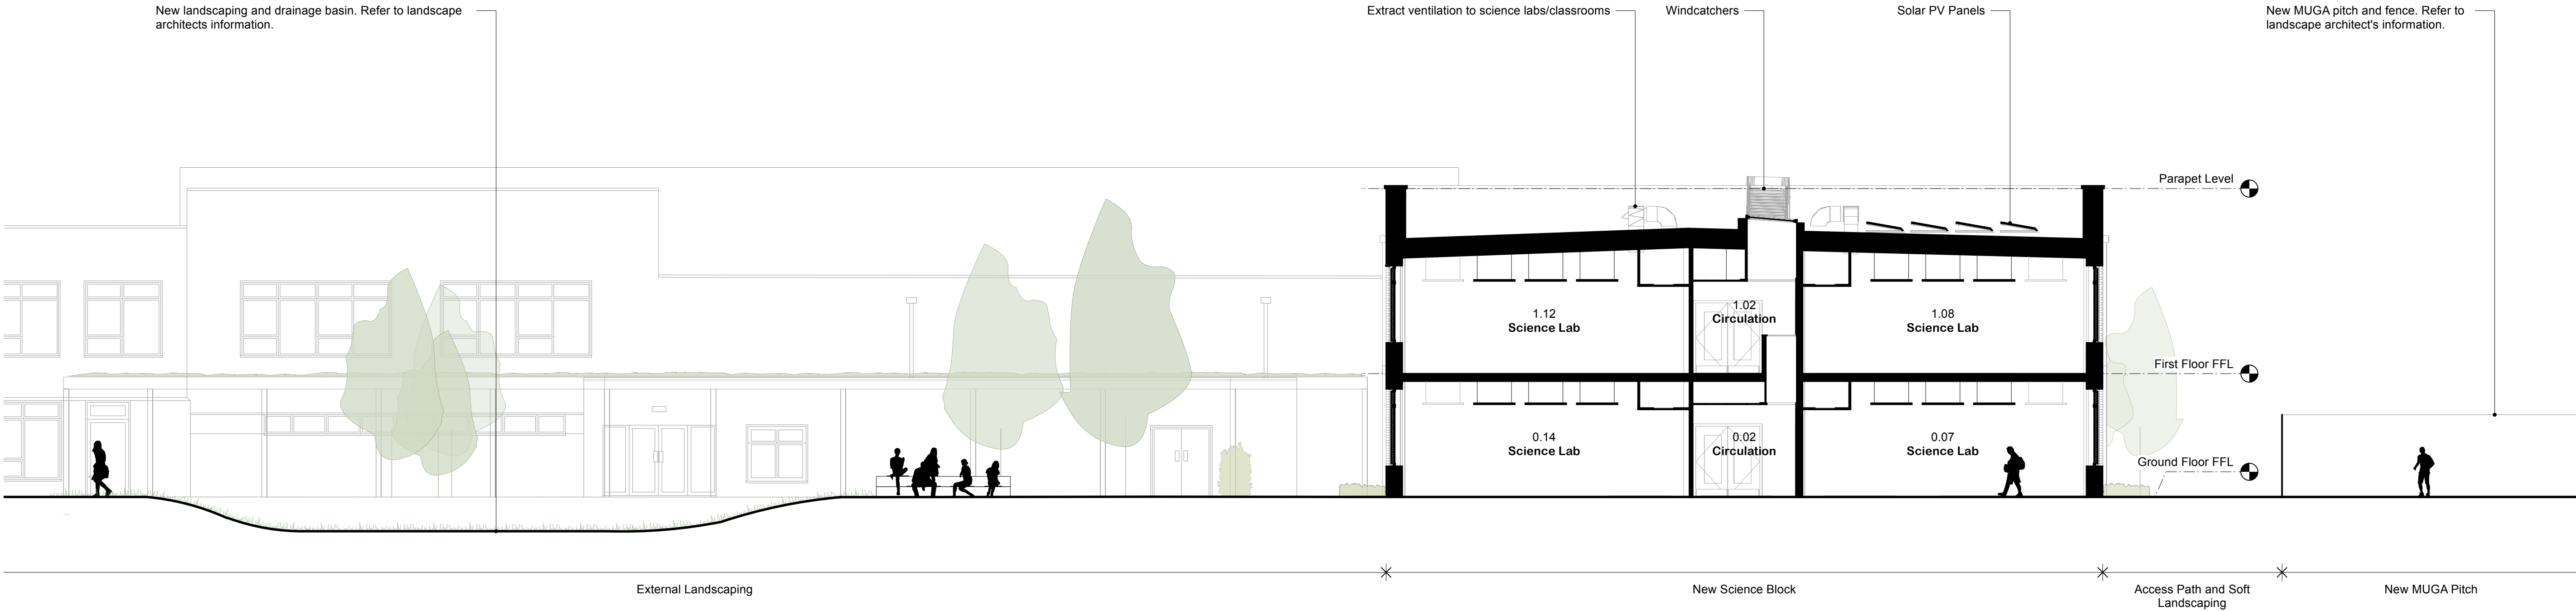

A-A Proposed Section A-A
Scale 1:100