


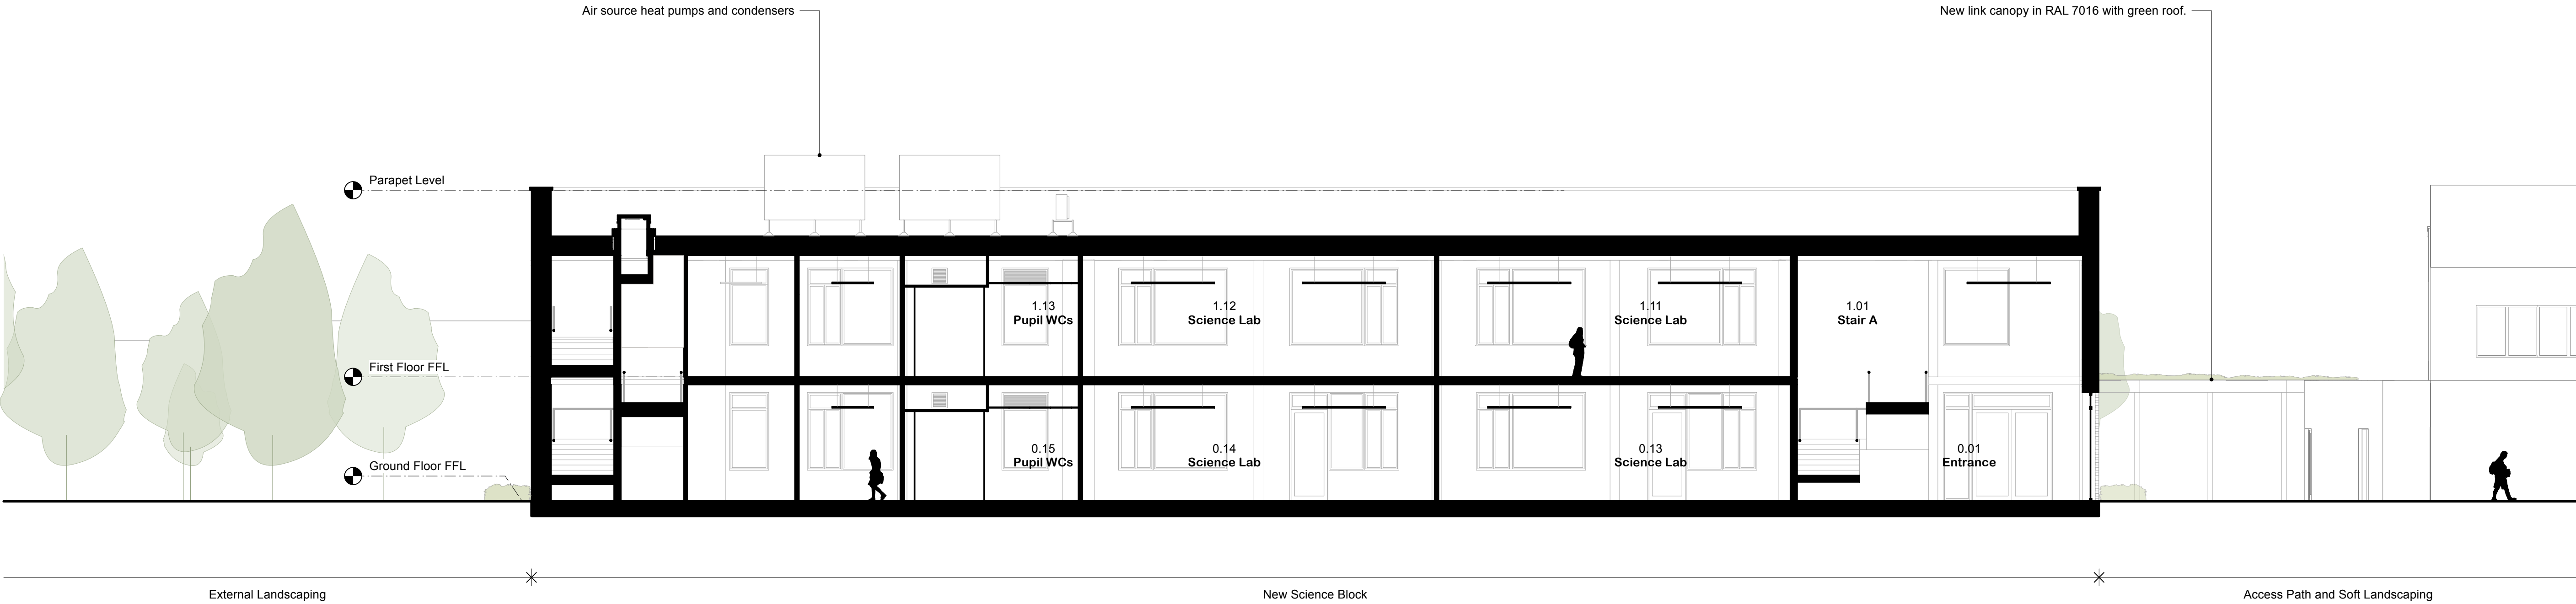

B-B Proposed Section B-B
Scale 1:100