



All Intellectual Property Rights (including but not limited to copyright) subsisting in or arising out of this drawing and the building works depicted are owned by Pegasus Planning Group Ltd (Pegasus Group) and may not be copied, adapted, disseminated, redisturbed, reproduced and/or otherwise used without a written licence. Pegasus Group accepts no liability for any use of this drawing other than for its original purpose and by the original client except in circumstances where approval for use has been provided by Pegasus Group in writing. Use only written dimensions. Drawing prepared for planning application purposes only. Do not scale (or use) for construction, sales or any other purpose. Any queries to be reported to Pegasus Group for clarification. Copyright © Pegasus Planning Group Limited [2025]. Use of this drawing is subject to the Terms & Conditions available at pegasusgroup.co.uk

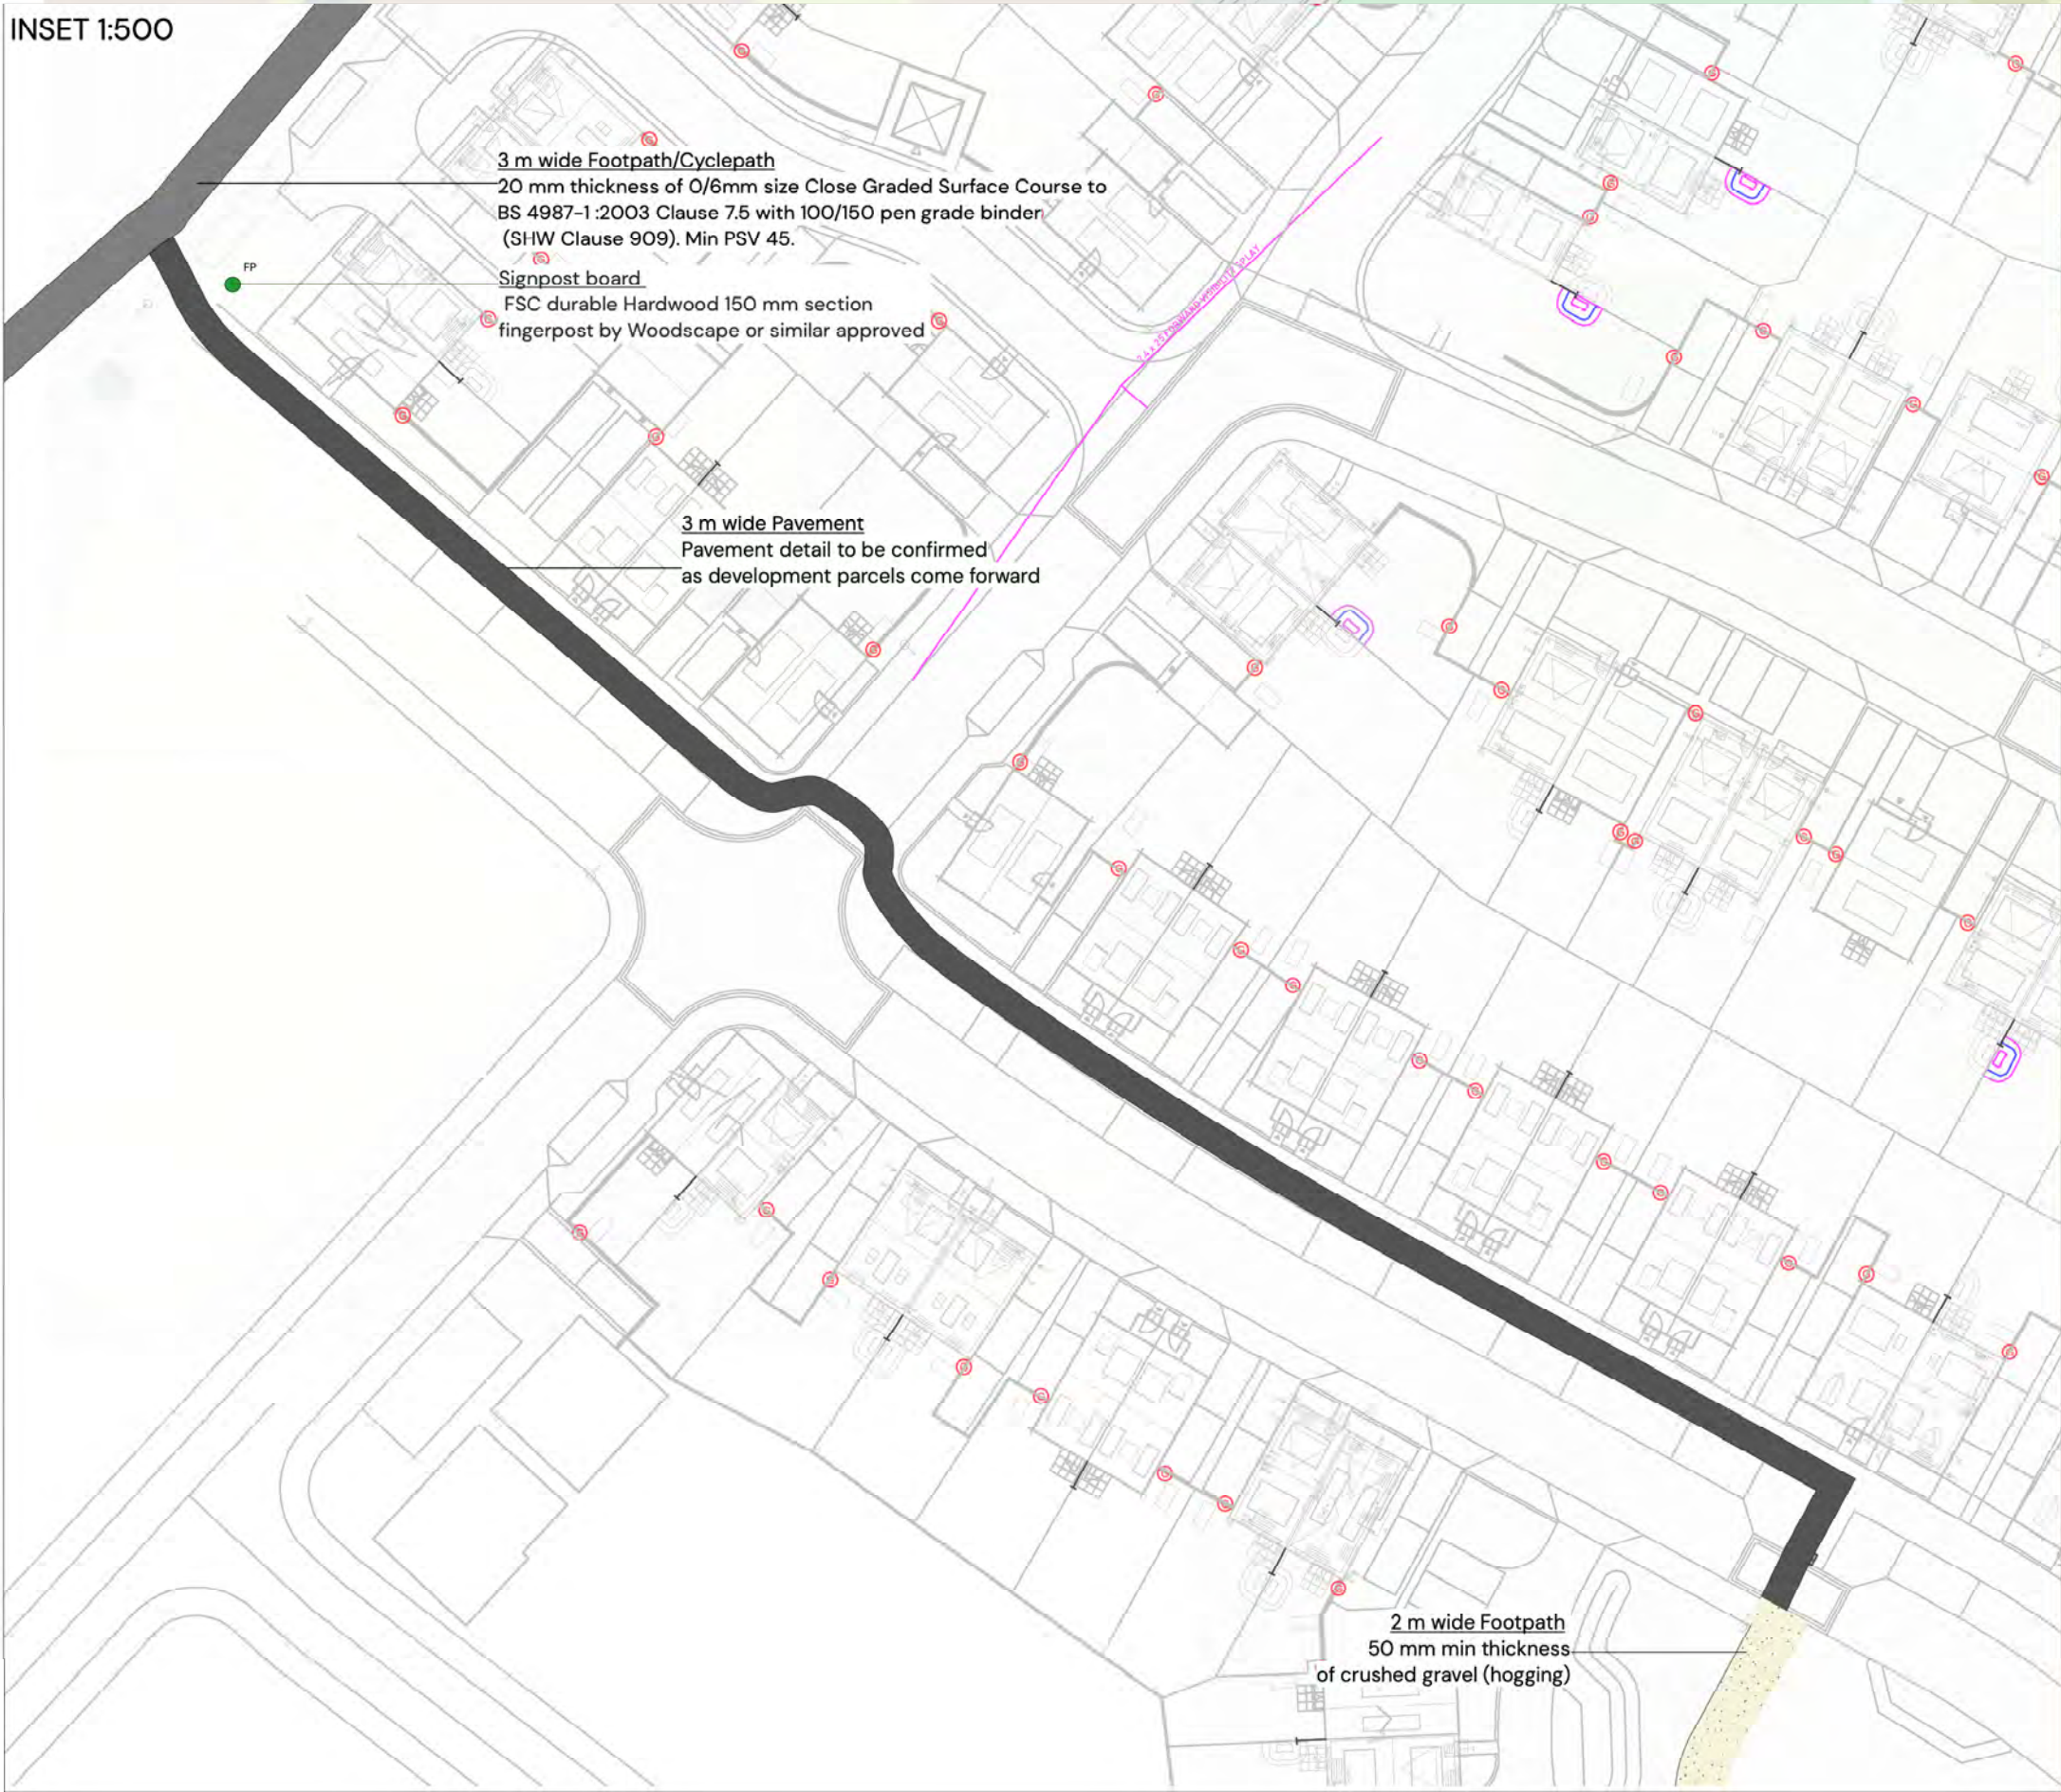

KEY			
	3 m wide Existing Footpath/Cyclepath		2 m wide Proposed Footpath
	20 mm thickness of 0/6mm size Close Graded Surface Course to BS 4987-1:2003 Clause 7.5 with 100/150 pen grade binder (SHW Clause 909), Min PSV 45.		Footpath detail to be confirmed as part of residential development application
	3 m wide Proposed Footpath/Cyclepath		Waymarking - Fingerpost
	To be mown grass		(on 1:500 Masterplan)
	3 m wide Proposed Pavement		Waymarking - Fingerpost
	Material details to be confirmed by engineer		FSC durable Hardwood 150 mm section fingerpost by Woodscape or similar approved

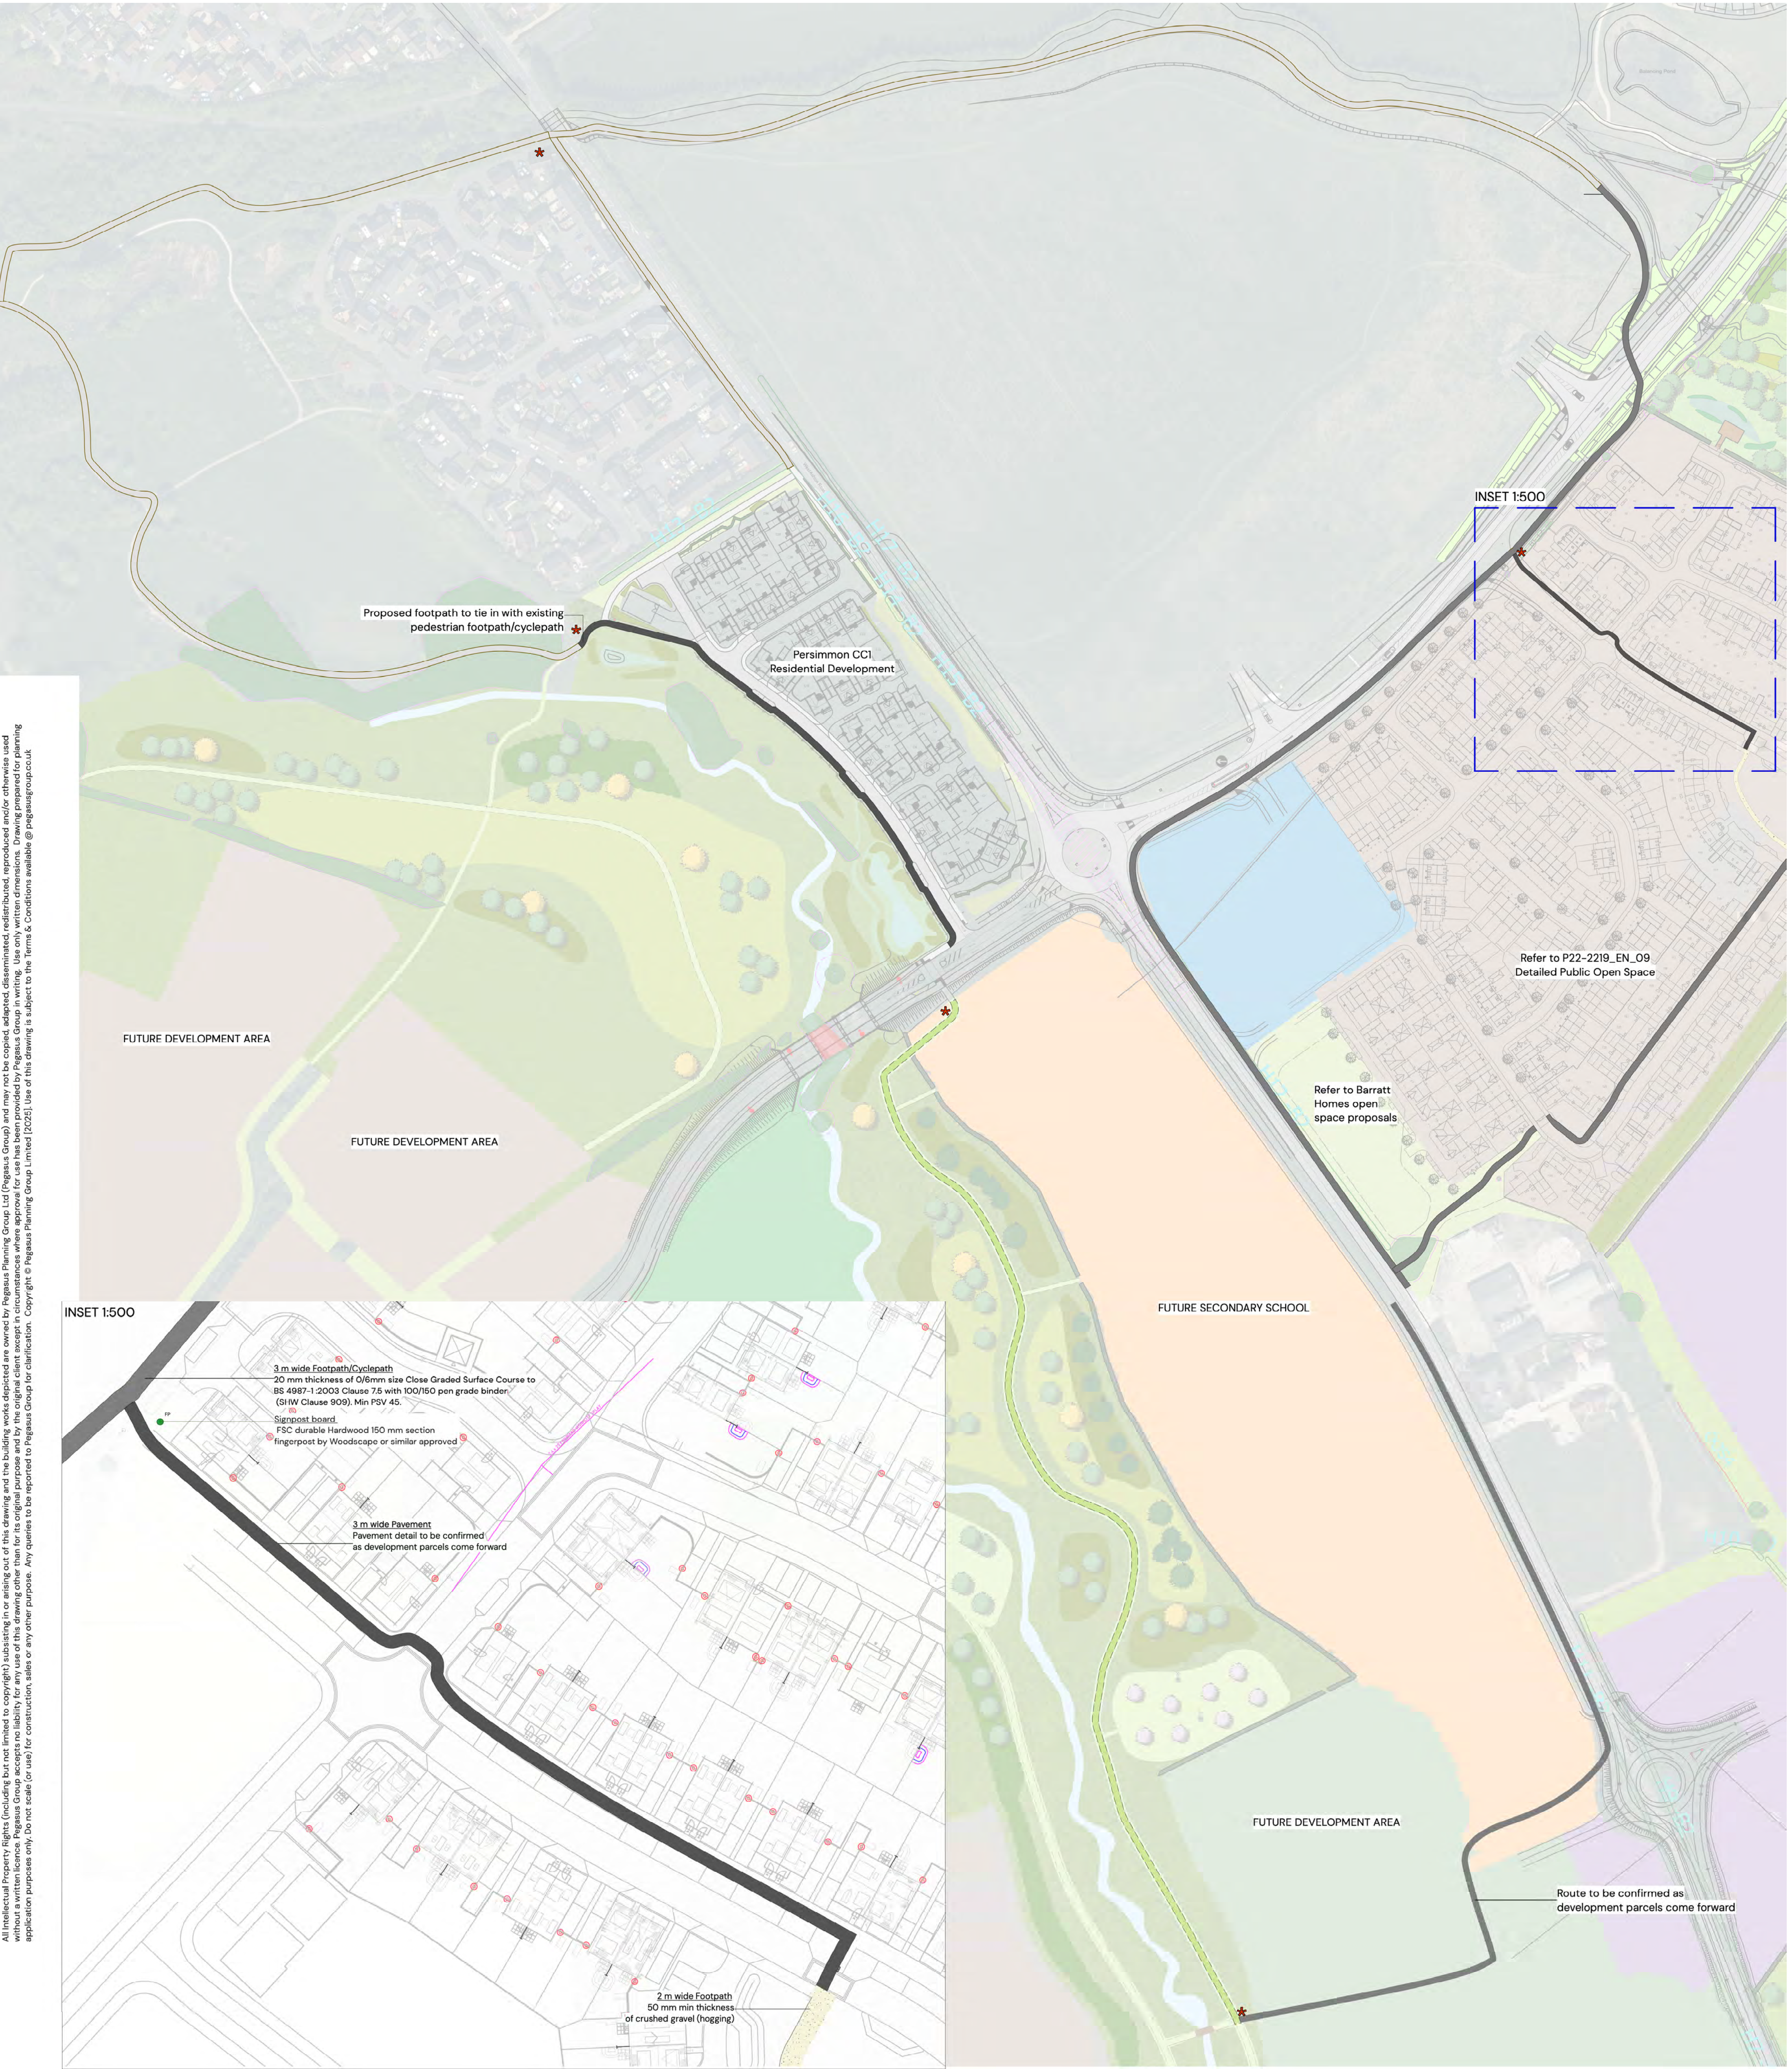