

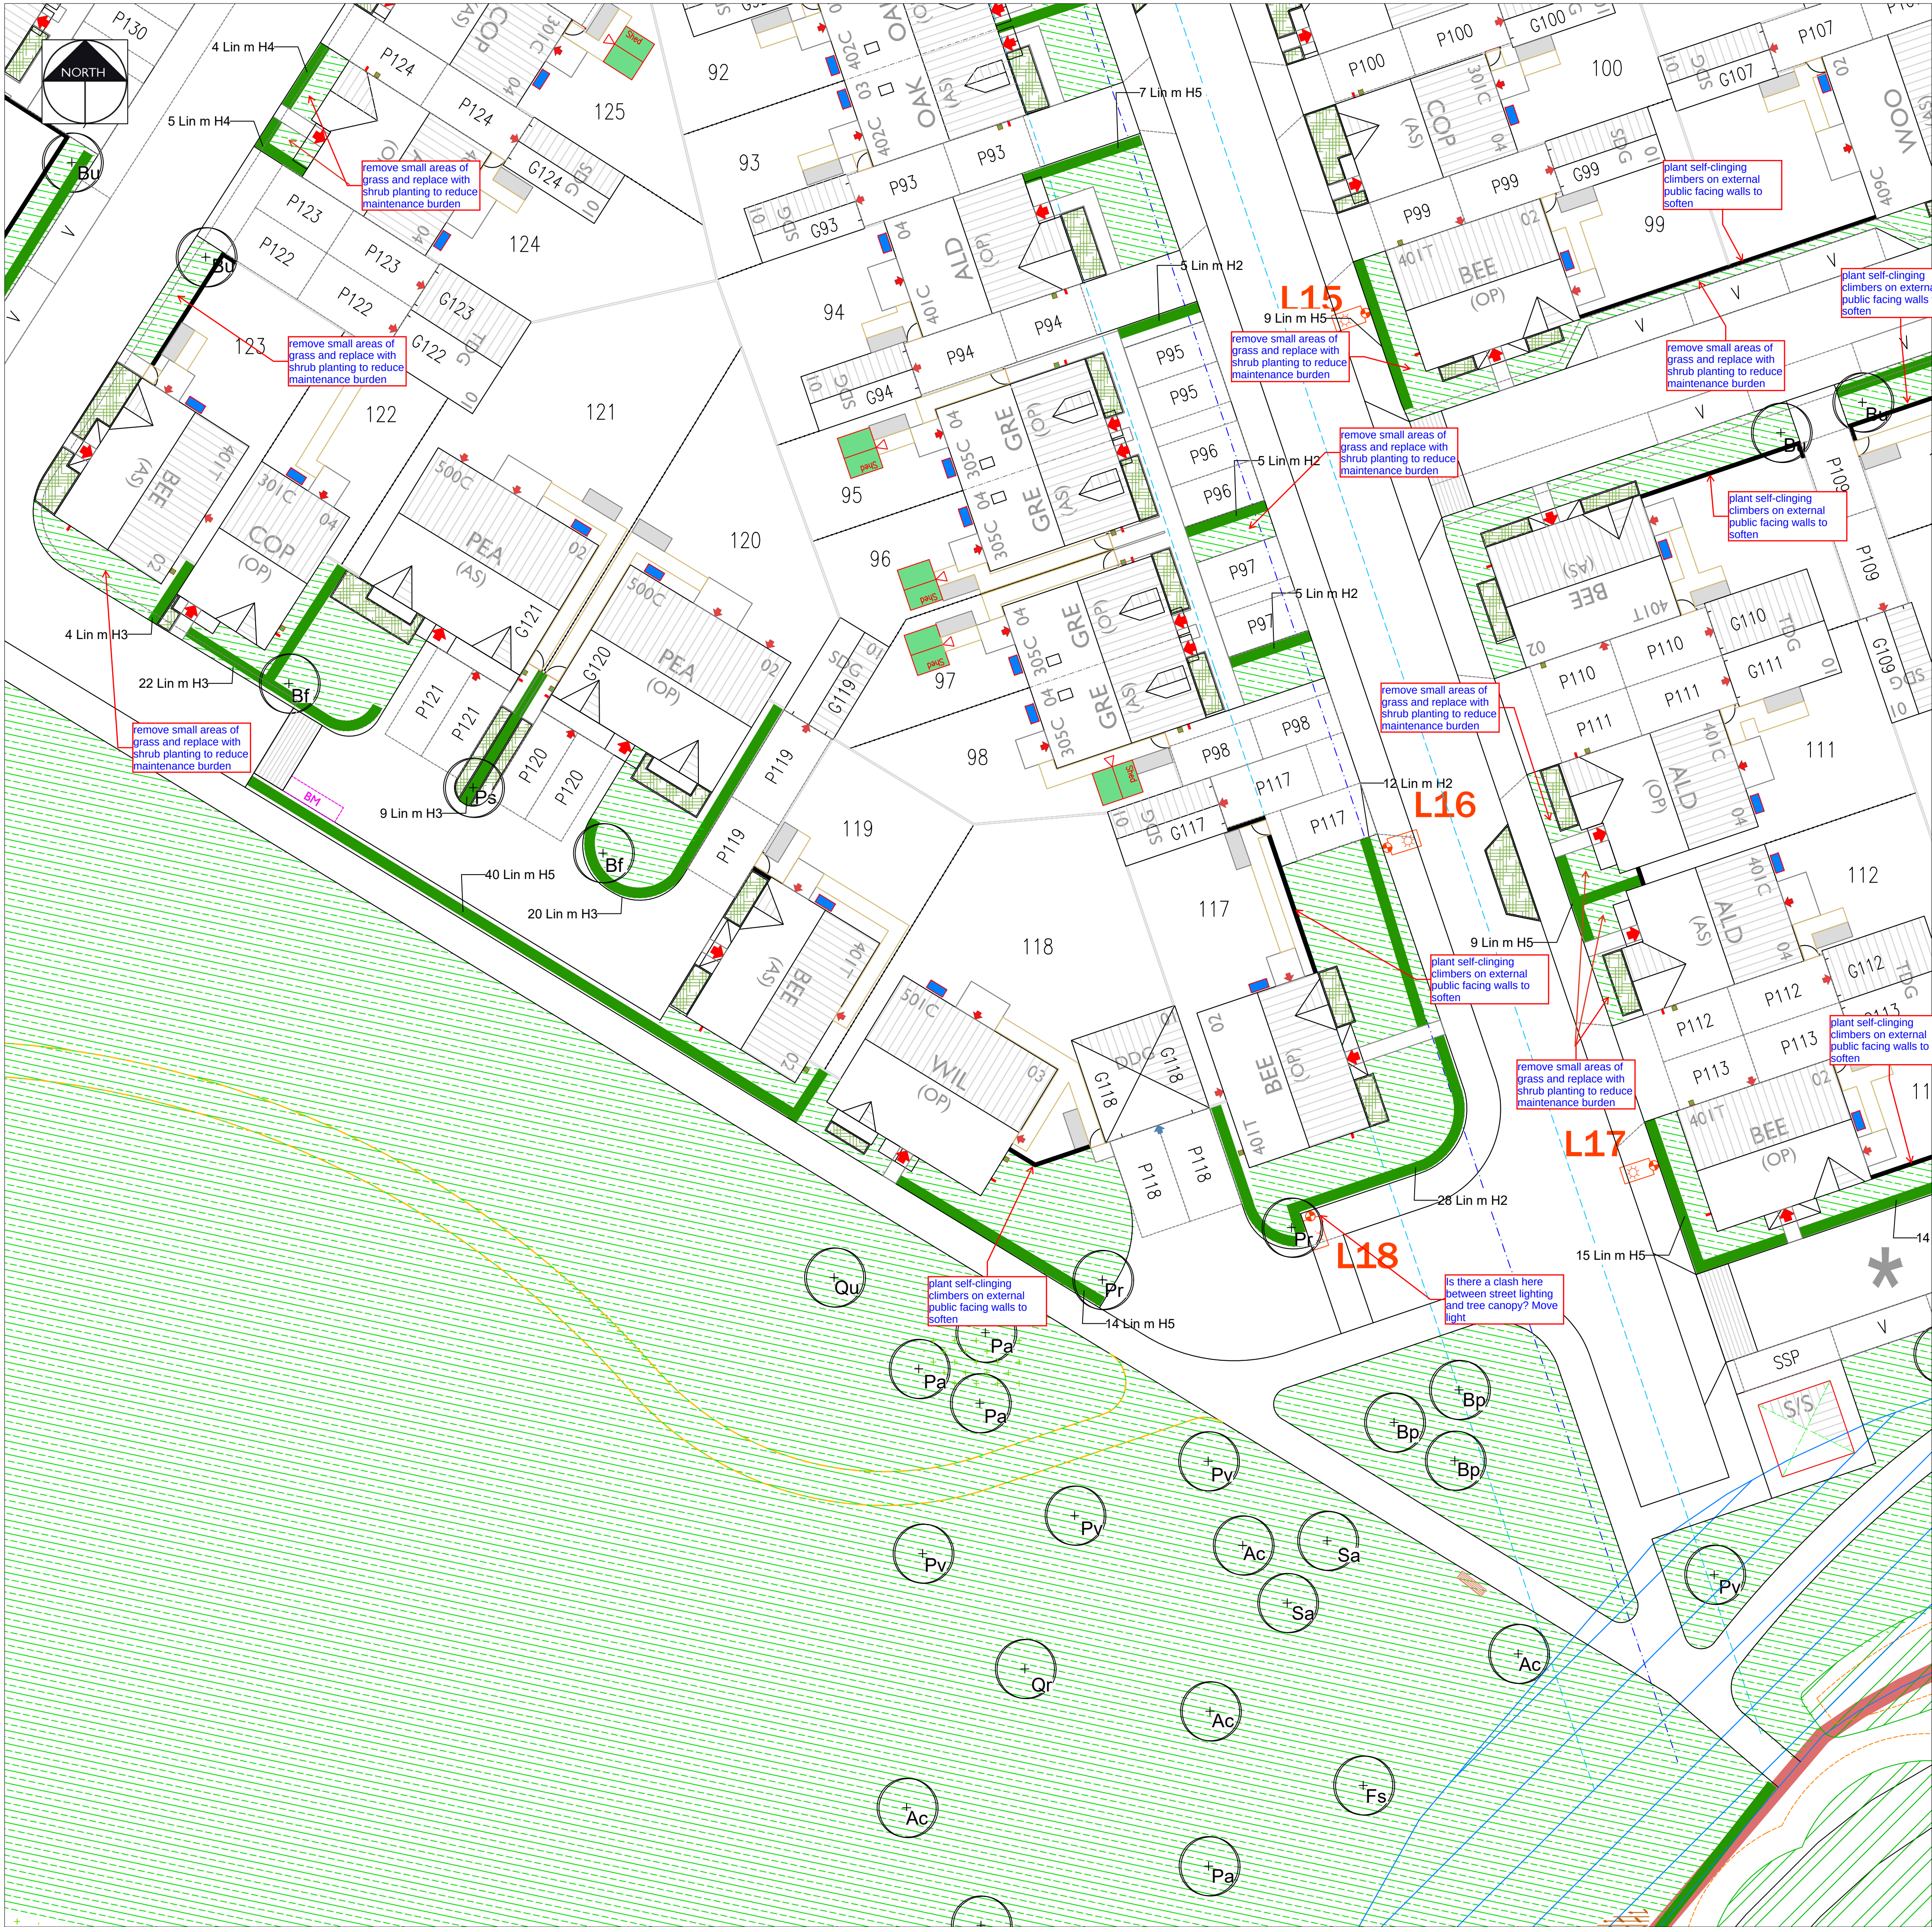
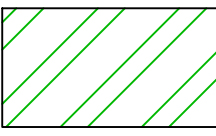
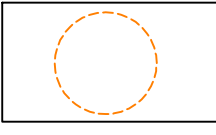
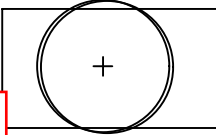
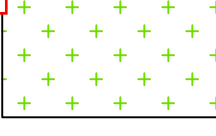
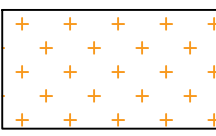
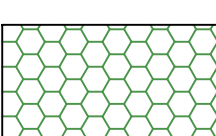
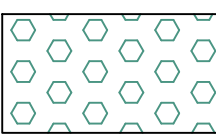
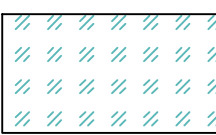
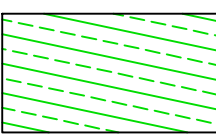
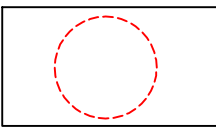
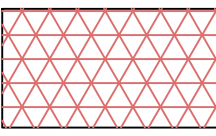
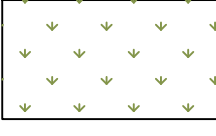
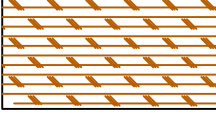
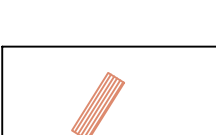
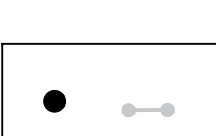
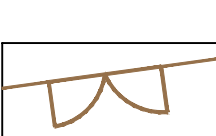
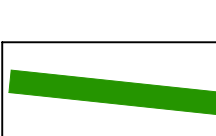


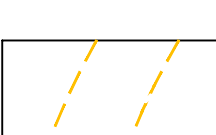

KEY

- **EXISTING VEGETATION**  
Please refer to the accompanying AIA and Ecology Report for further details on species, condition and maintenance requirements
- **ROOT PROTECTION AREA**  
Please refer to the accompanying tree survey for further details on species and condition
- **PROPOSED TREES**  
Refer to the planting schedule for details on species, quantities and specification
- **WILDFLOWER PLANTING**  
Refer to the planting schedule for details on species, quantities and specification. Where wildflower is proposed on existing grass and within RPA it will be overseeded
- **HEDGEROW / TREE EDGE WILDFLOWER**  
Refer to the planting schedule for details on species, quantities and specification. Where wildflower is proposed on existing grass and within RPA it will be overseeded and no dig required
- **NATIVE WHIP PLANTING**  
Refer to the planting schedule for details on species, quantities and specification
- **MARGINAL PLANTING EDGE MIX**  
Refer to the planting schedule for details on species, quantities and specification
- **MARGINAL PLANTING WET MIX**  
Refer to the planting schedule for details on species, quantities and specification
- **AMENITY GRASS**  
To be seeded in the POS and turfed in the plot gardens
- **SHRUBS**  
Refer to the planting schedule for details on species, quantities and specification
- **SWALE WILDFLOWER MIX**  
Refer to the planting schedule or further details
- **TREES TO BE REMOVED**  
Please refer to the accompanying tree survey for further details on species and condition
- **WOODLAND WILDFLOWER PLANTING**  
Please refer to the accompanying tree survey for further details on species and condition
- **FLOWERING GRASS MIX**  
Overseeding in areas of existing grassland with flowering wildflower grass mix. Refer to schedule for further details
- **MARGINAL PLANTING BY STREAM**  
Overseeding along stream bank. Refer to schedule for further details and ecology plan.
- **HIBERNACULA PILES**  
Provide hibernacula/ resting places for fauna such as reptiles, mammals and invertebrates. Constructed from dead wood and rubble, topped with loose soil and turf. Dimensions to be a minimum of 2m length x 1m width x 1m height.
- **BENCH**  
Timber and steel bench - supplier tbc
- **LITTER BIN + PLAY AREA SIGN**  
Timber and steel bin - supplier tbc  
Sign at entrance r- refer to LPA Lap requirements for details on text on sign
- **METAL FENCE AND GATES**  
1m high Black coated metal bow top fencing with contrasting coloured outward facing self closing gate
- **HEDGEROW**  
Refer to the planting schedule for details on species, quantities and specification
- **INFORMAL TRAIL / MOWN PATH**  
Informal trail through POS in the south east of the site

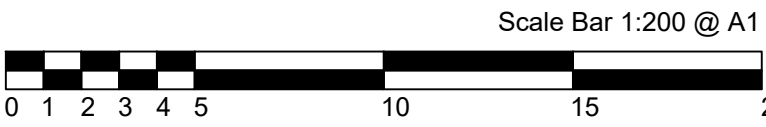

| P4  | 26.11.25 | Updated to show mown path and play area updated, trees moved out of archaeology sensitive areas | KLJ      |
|-----|----------|-------------------------------------------------------------------------------------------------|----------|
| P3  | 17.11.25 | Schedule completed                                                                              | KLJ      |
| P2  | 12.11.25 | Revised layout and updated to Client's comments                                                 | KLJ      |
| P1  | 10.11.25 | Initial Issue - for Comment                                                                     | KLJ      |
| Rev | Date     | Description                                                                                     | Initials |



PGLA Ltd  
Landscape Architects  
Station Hop Offices  
815 Stockport Road  
Manchester  
M19 3BS

t: 0161 238 9138  
e: info@pgla.co.uk  
w: www.pgla.co.uk

Client  
**WAIN HOMES**

Project  
**TROWBRIDGE**

Description  
**PLANTING PLAN**  
**SHEET 24**

Status  
**FOR PLANNING**

|                              |                                  |                       |                         |
|------------------------------|----------------------------------|-----------------------|-------------------------|
| Scale<br><b>1:200@A1</b>     | Drawn<br><b>KLJ</b>              | Checked<br><b>PGG</b> | Date<br><b>NOV 2025</b> |
| Job number<br><b>TRO2507</b> | Drawing number<br><b>PP01.24</b> | Revision<br><b>P4</b> |                         |