



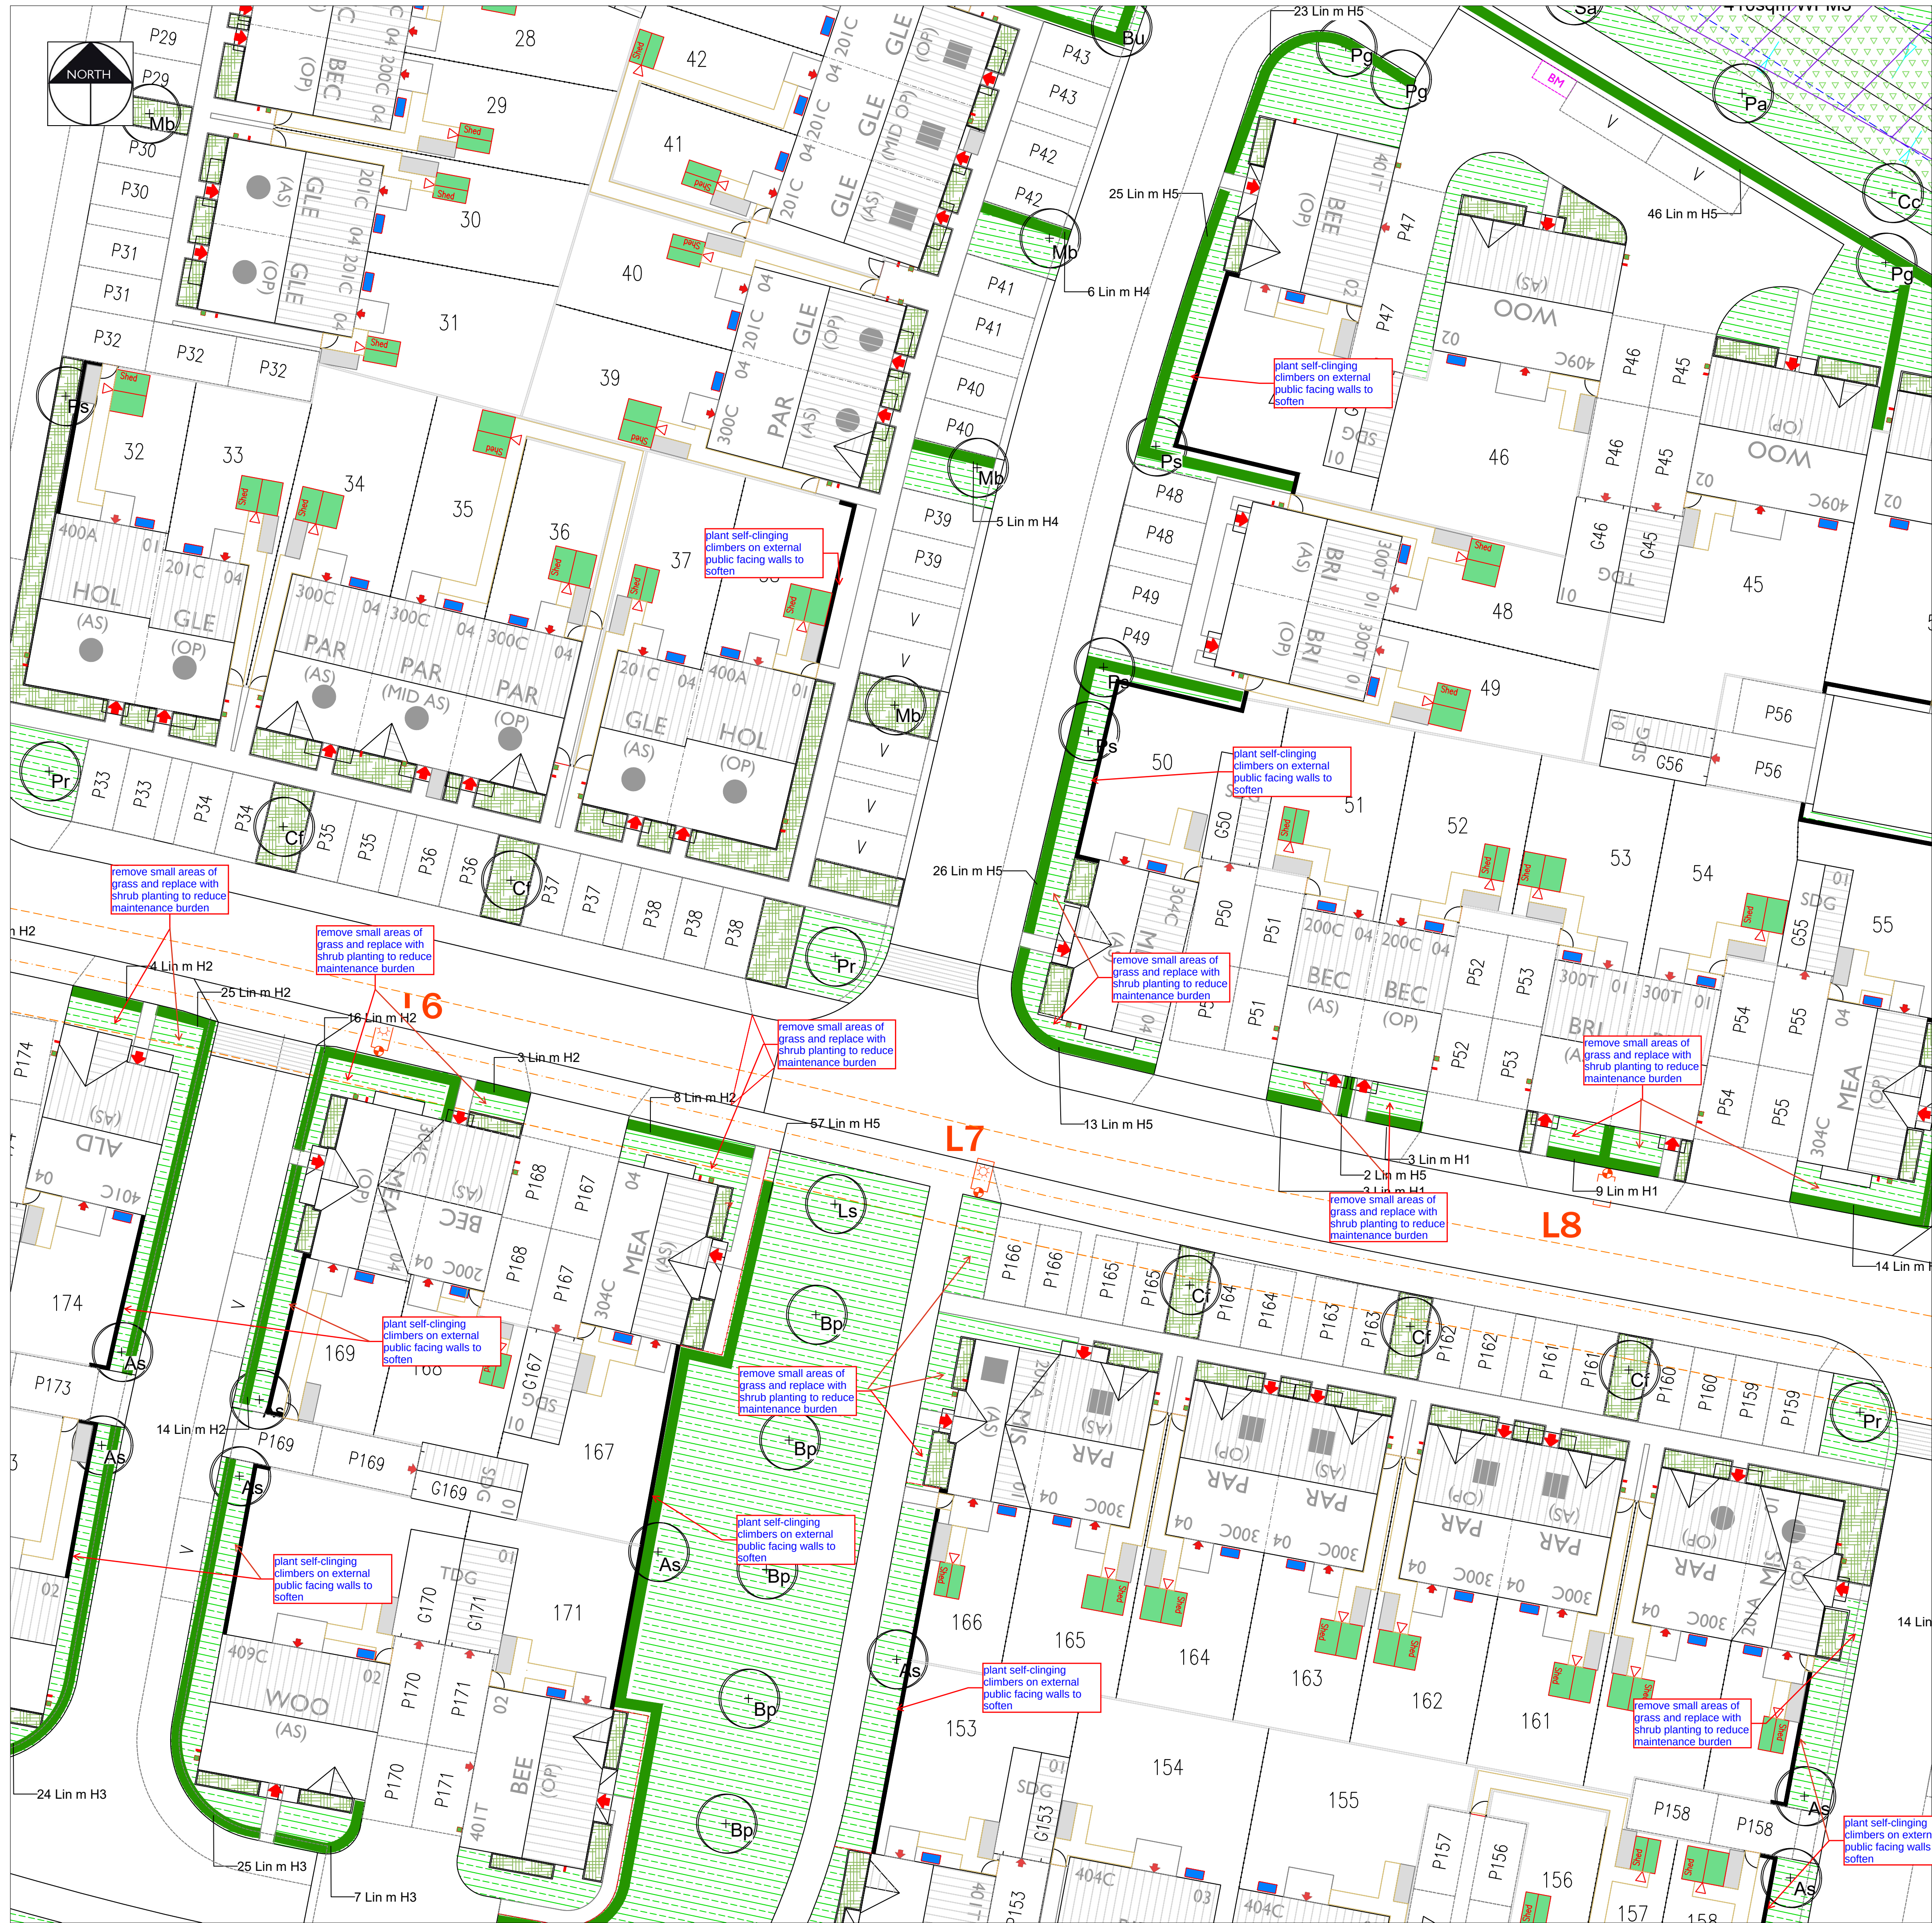

KEY

- EXISTING VEGETATION**
Please refer to the accompanying AIA and Ecology Report for further details on species, condition and maintenance requirements
- ROOT PROTECTION AREA**
Please refer to the accompanying tree survey for further details on species and condition
- PROPOSED TREES**
Refer to the planting schedule for details on species, quantities and specification
- WILDFLOWER PLANTING**
Refer to the planting schedule for details on species, quantities and specification. Where wildflower is proposed on existing grass and within RPA it will be overseeded
- HEDGEROW / TREE EDGE WILDFLOWER**
Refer to the planting schedule for details on species, quantities and specification. Where wildflower is proposed on existing grass and within RPA it will be overseeded and no dig required
- NATIVE WHIP PLANTING**
Refer to the planting schedule for details on species, quantities and specification
- MARGINAL PLANTING EDGE MIX**
Refer to the planting schedule for details on species, quantities and specification
- MARGINAL PLANTING WET MIX**
Refer to the planting schedule for details on species, quantities and specification
- AMENITY GRASS**
To be seeded in the POS and turfed in the plot gardens
- SHRUBS**
Refer to the planting schedule for details on species, quantities and specification
- SWALE WILDFLOWER MIX**
Refer to the planting schedule or further details
- TREES TO BE REMOVED**
Please refer to the accompanying tree survey for further details on species and condition
- WOODLAND WILDFLOWER PLANTING**
Please refer to the accompanying tree survey for further details on species and condition
- FLOWERING GRASS MIX**
Overseeding in areas of existing grassland with flowering wildflower grass mix. Refer to schedule for further details
- MARGINAL PLANTING BY STREAM**
Overseeding along stream bank. Refer to schedule for further details and ecology plan.
- HIBERNACULA PILES**
Provide hibernacula/ resting places for fauna such as reptiles, mammals and invertebrates. Constructed from dead wood and rubble, topped with loose soil and turf. Dimensions to be a minimum of 2m length x 1m width x 1m height.
- BENCH**
Timber and steel bench - supplier tbc
- LITTER BIN + PLAY AREA SIGN**
Timber and steel bin - supplier tbc
Sign at entrance r- refer to LPA Lap requirements for details on text on sign
- METAL FENCE AND GATES**
1m high Black coated metal bow top fencing with contrasting coloured outward facing self closing gate
- HEDGEROW**
Refer to the planting schedule for details on species, quantities and specification
- INFORMAL TRAIL / MOWN PATH**
Informal trail through POS in the south east of the site

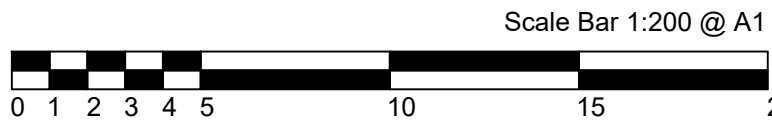

P4	26.11.25	Updated to show mown path and play area updated, trees moved out of archaeology sensitive areas	KLJ
P3	17.11.25	Schedule completed	KLJ
P2	12.11.25	Revised layout and updated to Client's comments	KLJ
P1	10.11.25	Initial Issue - for Comment	KLJ
Rev	Date	Description	Initials

pgla | landscape architects

PGLA Ltd
Landscape Architects
Station Hop Offices
815 Stockport Road
Manchester
M19 3BS

t: 0161 238 9138
e: info@pgla.co.uk
w: www.pgla.co.uk

Client
WAIN HOMES

Project
TROWBRIDGE

Description
PLANTING PLAN
SHEET 16

Status
FOR PLANNING

Scale 1:200@A1	Drawn KLJ	Checked PGG	Date NOV 2025
Job number TRO2507	Drawing number PP01.16		Revision P4

Original size 100mm @ A1