


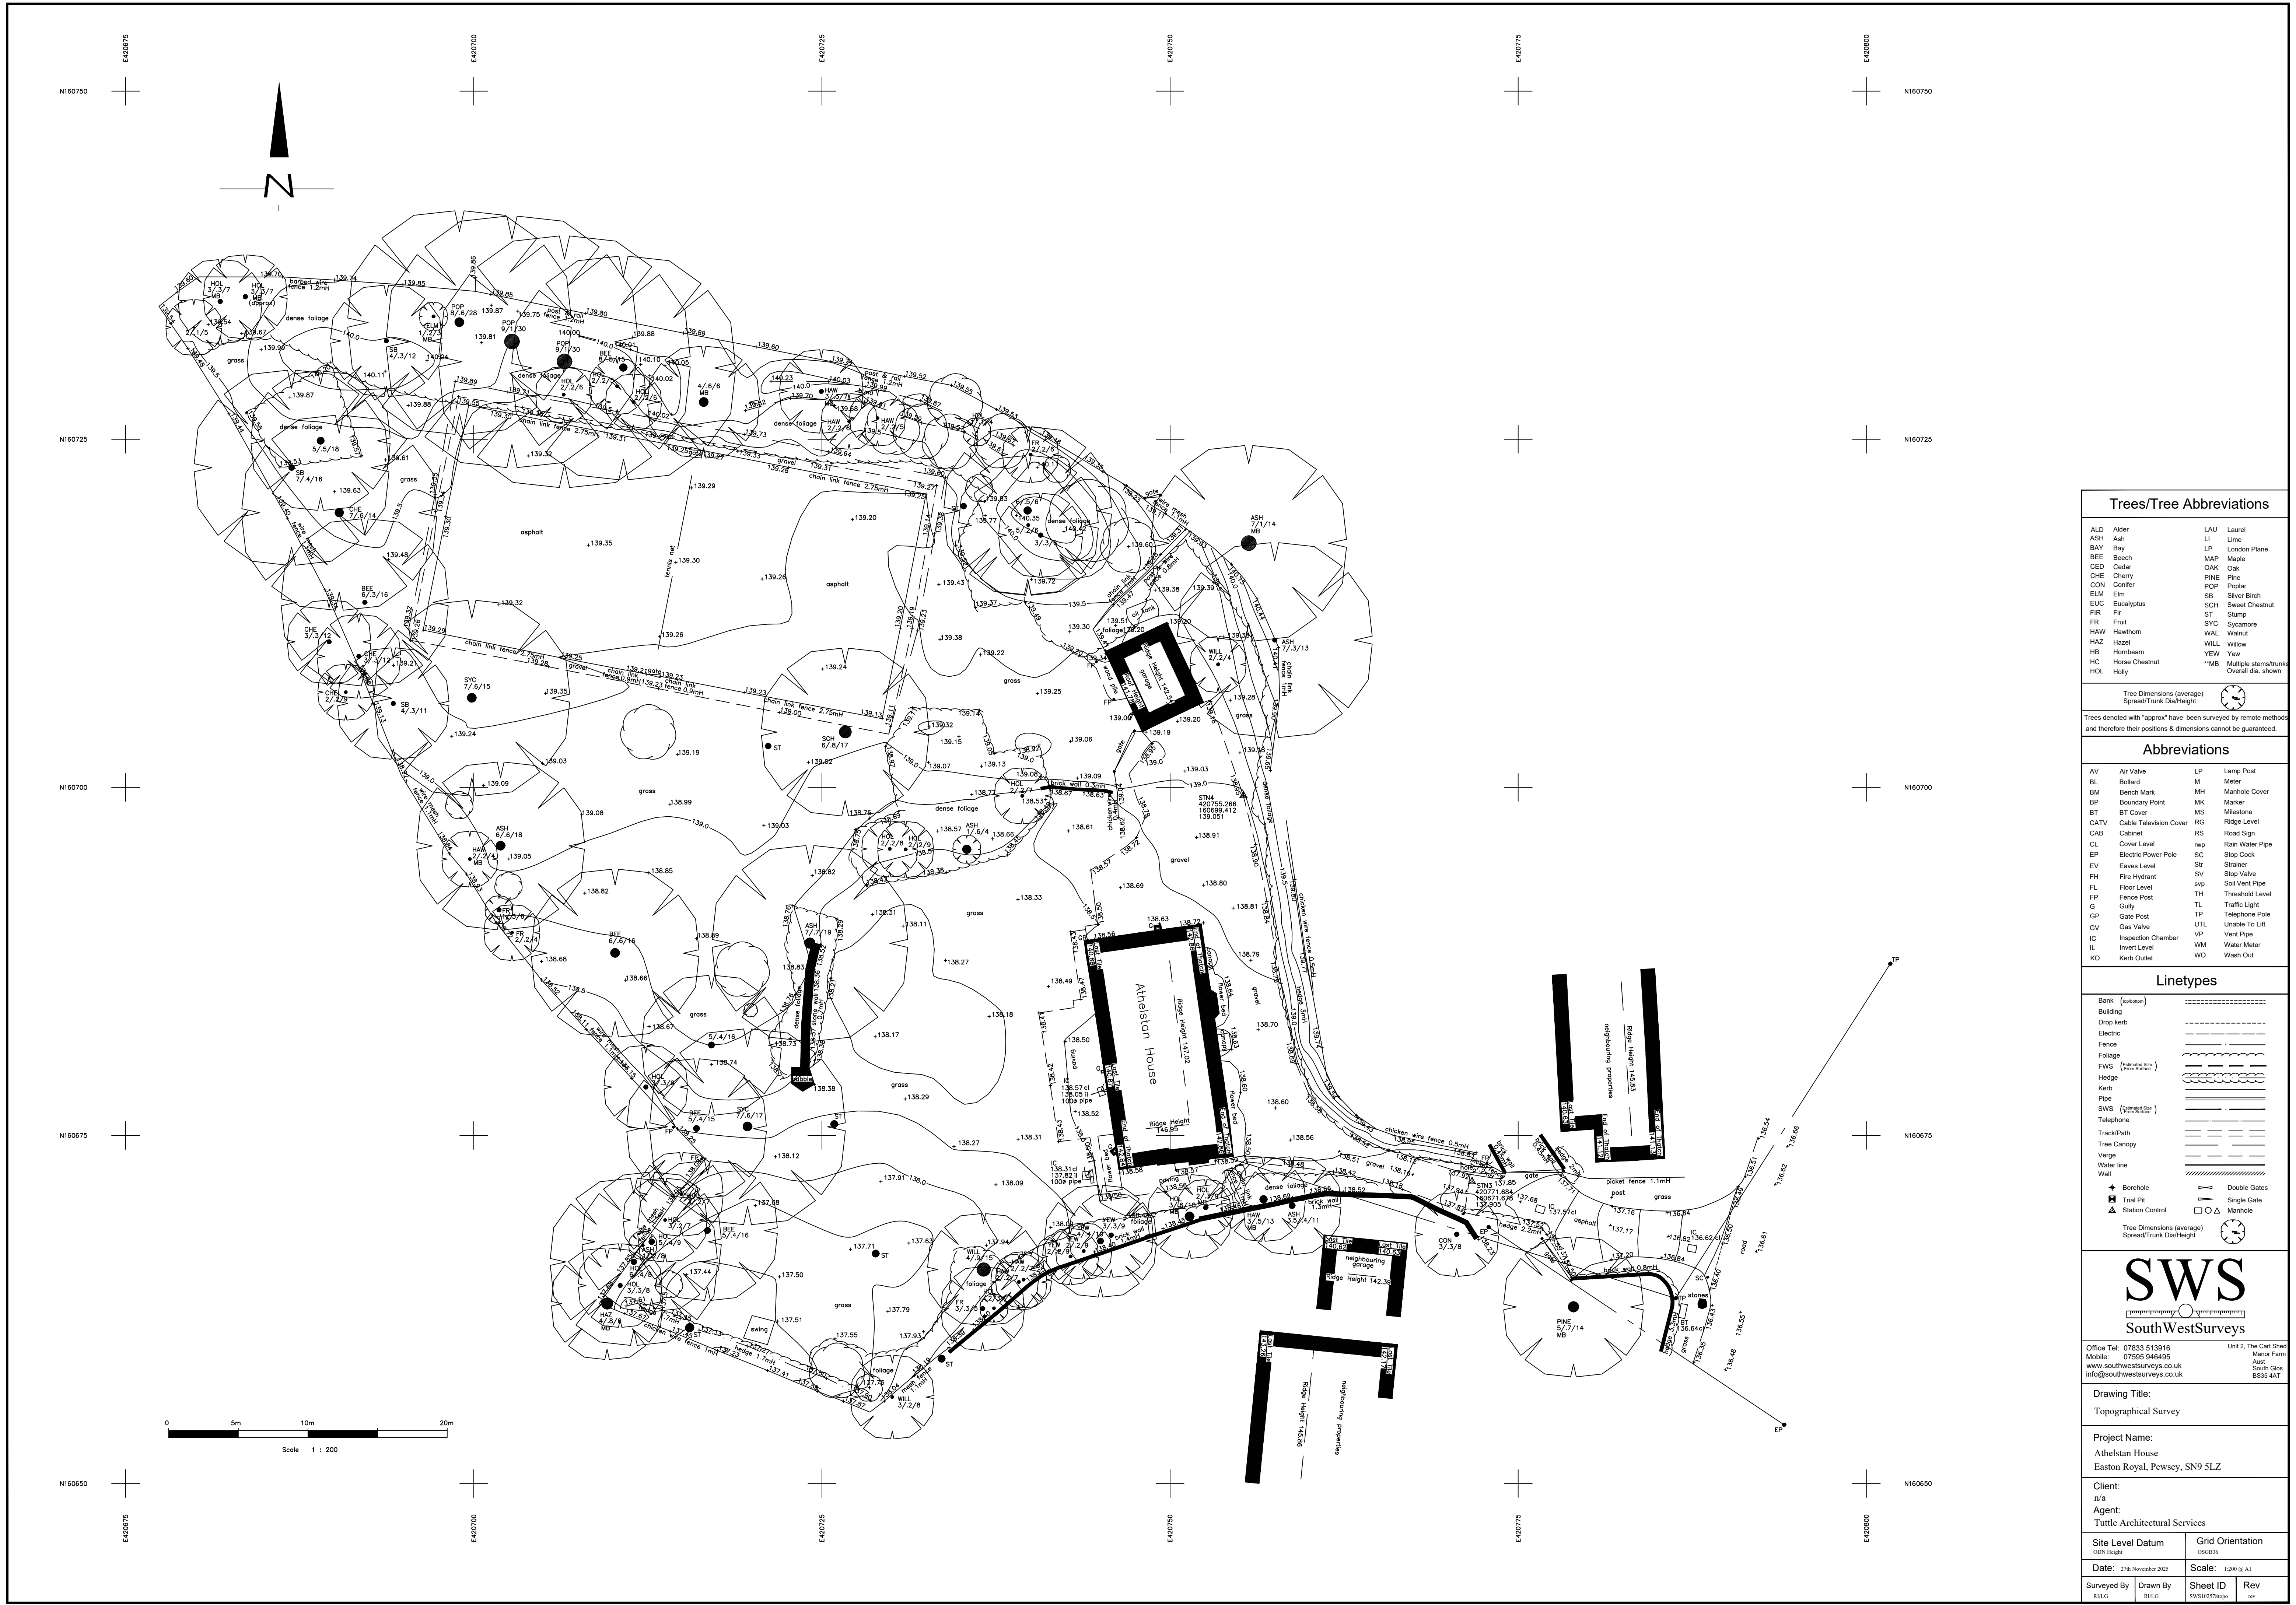

Trees/Tree Abbreviations

ALD	Alder	LAU	Laurel
ASH	Ash	LJ	Lime
BAY	Bay	LP	London Plane
BEE	Beech	MAP	Maple
CED	Cedar	OAK	Oak
CHE	Cherry	PINE	Pine
CON	Conifer	POP	Poplar
ELM	Elm	SB	Silver Birch
EUC	Eucalyptus	SCH	Sweet Chestnut
FIR	Fir	ST	Stump
FR	Fruit	SYC	Sycamore
HAW	Hawthorn	WAL	Walnut
HAZ	Hazel	WILL	Willow
HB	Hornbeam	YEW	Yew
HC	Horse Chestnut	*MB	Multiple stems/trunk
HOL	Holly		Overall dia. shown

Tree Dimensions (average)
Spread/Trunk Dia/Height

Trees denoted with "approx" have been surveyed by remote methods and therefore their positions & dimensions cannot be guaranteed.

Abbreviations

AV	Air Valve	LP	Lamp Post
BL	Bollard	M	Meter
BM	Bench Mark	MH	Manhole Cover
BP	Boundary Point	MK	Marker
BT	BT Cover	MS	Milestone
CATV	Cable Television Cover	RG	Ridge Level
CAB	Cabinet	RS	Road Sign
CL	Cover Level	nwp	Rain Water Pipe
EP	Electric Power Pole	SC	Stop Cock
EV	Eaves Level	Str	Strainer
FH	Fire Hydrant	SV	Stop Valve
FL	Floor Level	svp	Soil Vent Pipe
FP	Fence Post	TH	Threshold Level
G	Gully	TL	Traffic Light
GP	Gate Post	TP	Telephone Pole
GV	Gas Valve	UTL	Unable To Lift
IC	Inspection Chamber	VP	Vent Pipe
IL	Invert Level	WM	Water Meter
KO	Kerb Outlet	WV	Wash Out

Linetypes

Bank (natural)	-----
Building	=====
Drop Kerb	-----
Electric	-----
Fence	=====
FWS (Estimated Size From Surface)	=====
Hedge	=====
Kerb	=====
Pipe	=====
SWS (Estimated Size From Surface)	=====
Telephone	=====
Track/Path	=====
Tree Canopy	=====
Verge	=====
Water line	=====
Wall	=====
✦ Borehole	⌵ Double Gates
✦ Trial Pit	⌵ Single Gate
⚠ Station Control	□ ⚠ Manhole

Tree Dimensions (average)
Spread/Trunk Dia/Height

SWS

South West Surveys

Office Tel: 07833 513916
Mobile: 07595 946495
www.southwestsurveys.co.uk
info@southwestsurveys.co.uk

Unit 2, The Cart Shed
Manor Farm
Aust
South Glou
BS36 6AT

Drawing Title: Topographical Survey			
Project Name: Atheistan House Easton Royal, Pewsey, SN9 5LZ			
Client: n/a			
Agent: Tuttle Architectural Services			
Site Level Datum ODNN Height		Grid Orientation 060.816	
Date: 27th November 2025		Scale: 1:200 @ A1	
Surveyed By R.L.G.	Drawn By R.L.G.	Sheet ID SWS102578topo	Rev rev