


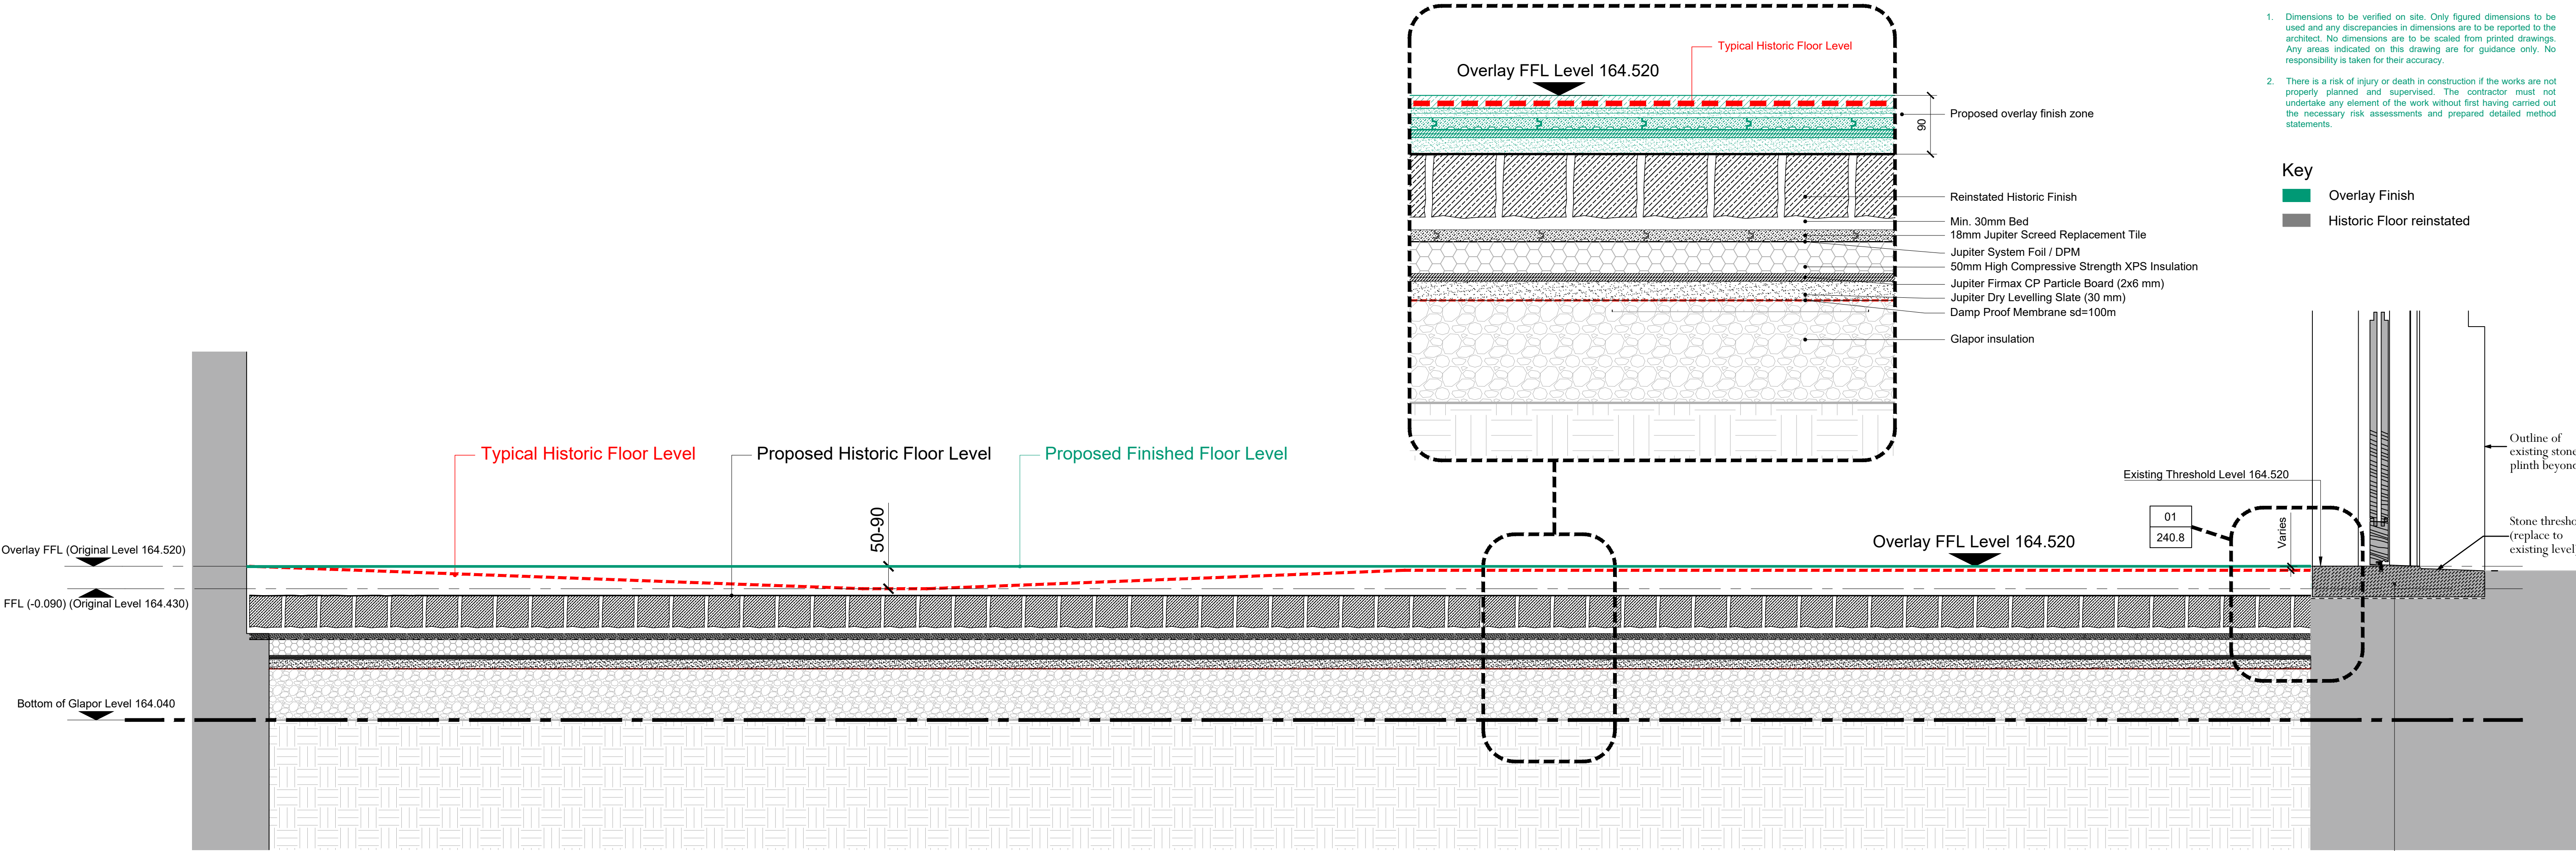

1 Typical Ground Floor Cross Section Build Up / Existing & Proposed
1:10 @ A1 / 1:20 @ A3 - GROUND FLOOR



No. Notes

1. Dimensions to be verified on site. Only figured dimensions to be used and any discrepancies in dimensions are to be reported to the architect. No dimensions are to be scaled from printed drawings. Any areas indicated on this drawing are for guidance only. No responsibility is taken for their accuracy.
2. There is a risk of injury or death in construction if the works are not properly planned and supervised. The contractor must not undertake any element of the work without first having carried out the necessary risk assessments and prepared detailed method statements.

Key
Overlay Finish
Historic Floor reinstated

Initial Release 19/12/25

no. revision. date.



RIBA Chartered Practice 211 Design Centre East Chelsea Harbour London, SW10 0XF mail@blda.co.uk www.blda.co.uk t +44 (0) 20 7838 5555 f +44 (0) 20 7838 5556

Job: Tottenham House - The Old Stables
Title: Ground Floor Build Ups
Typical Cross Section
Original Uneven Floor Profile
Proposed Level Floor Profile
Type: 200 Planning
Status: Planning
drawn by EA checked by BG approved by JB
scale 1:10 @ A1 size A1 date 22/01/26
job number drawing number revision
3123 240.3 *