


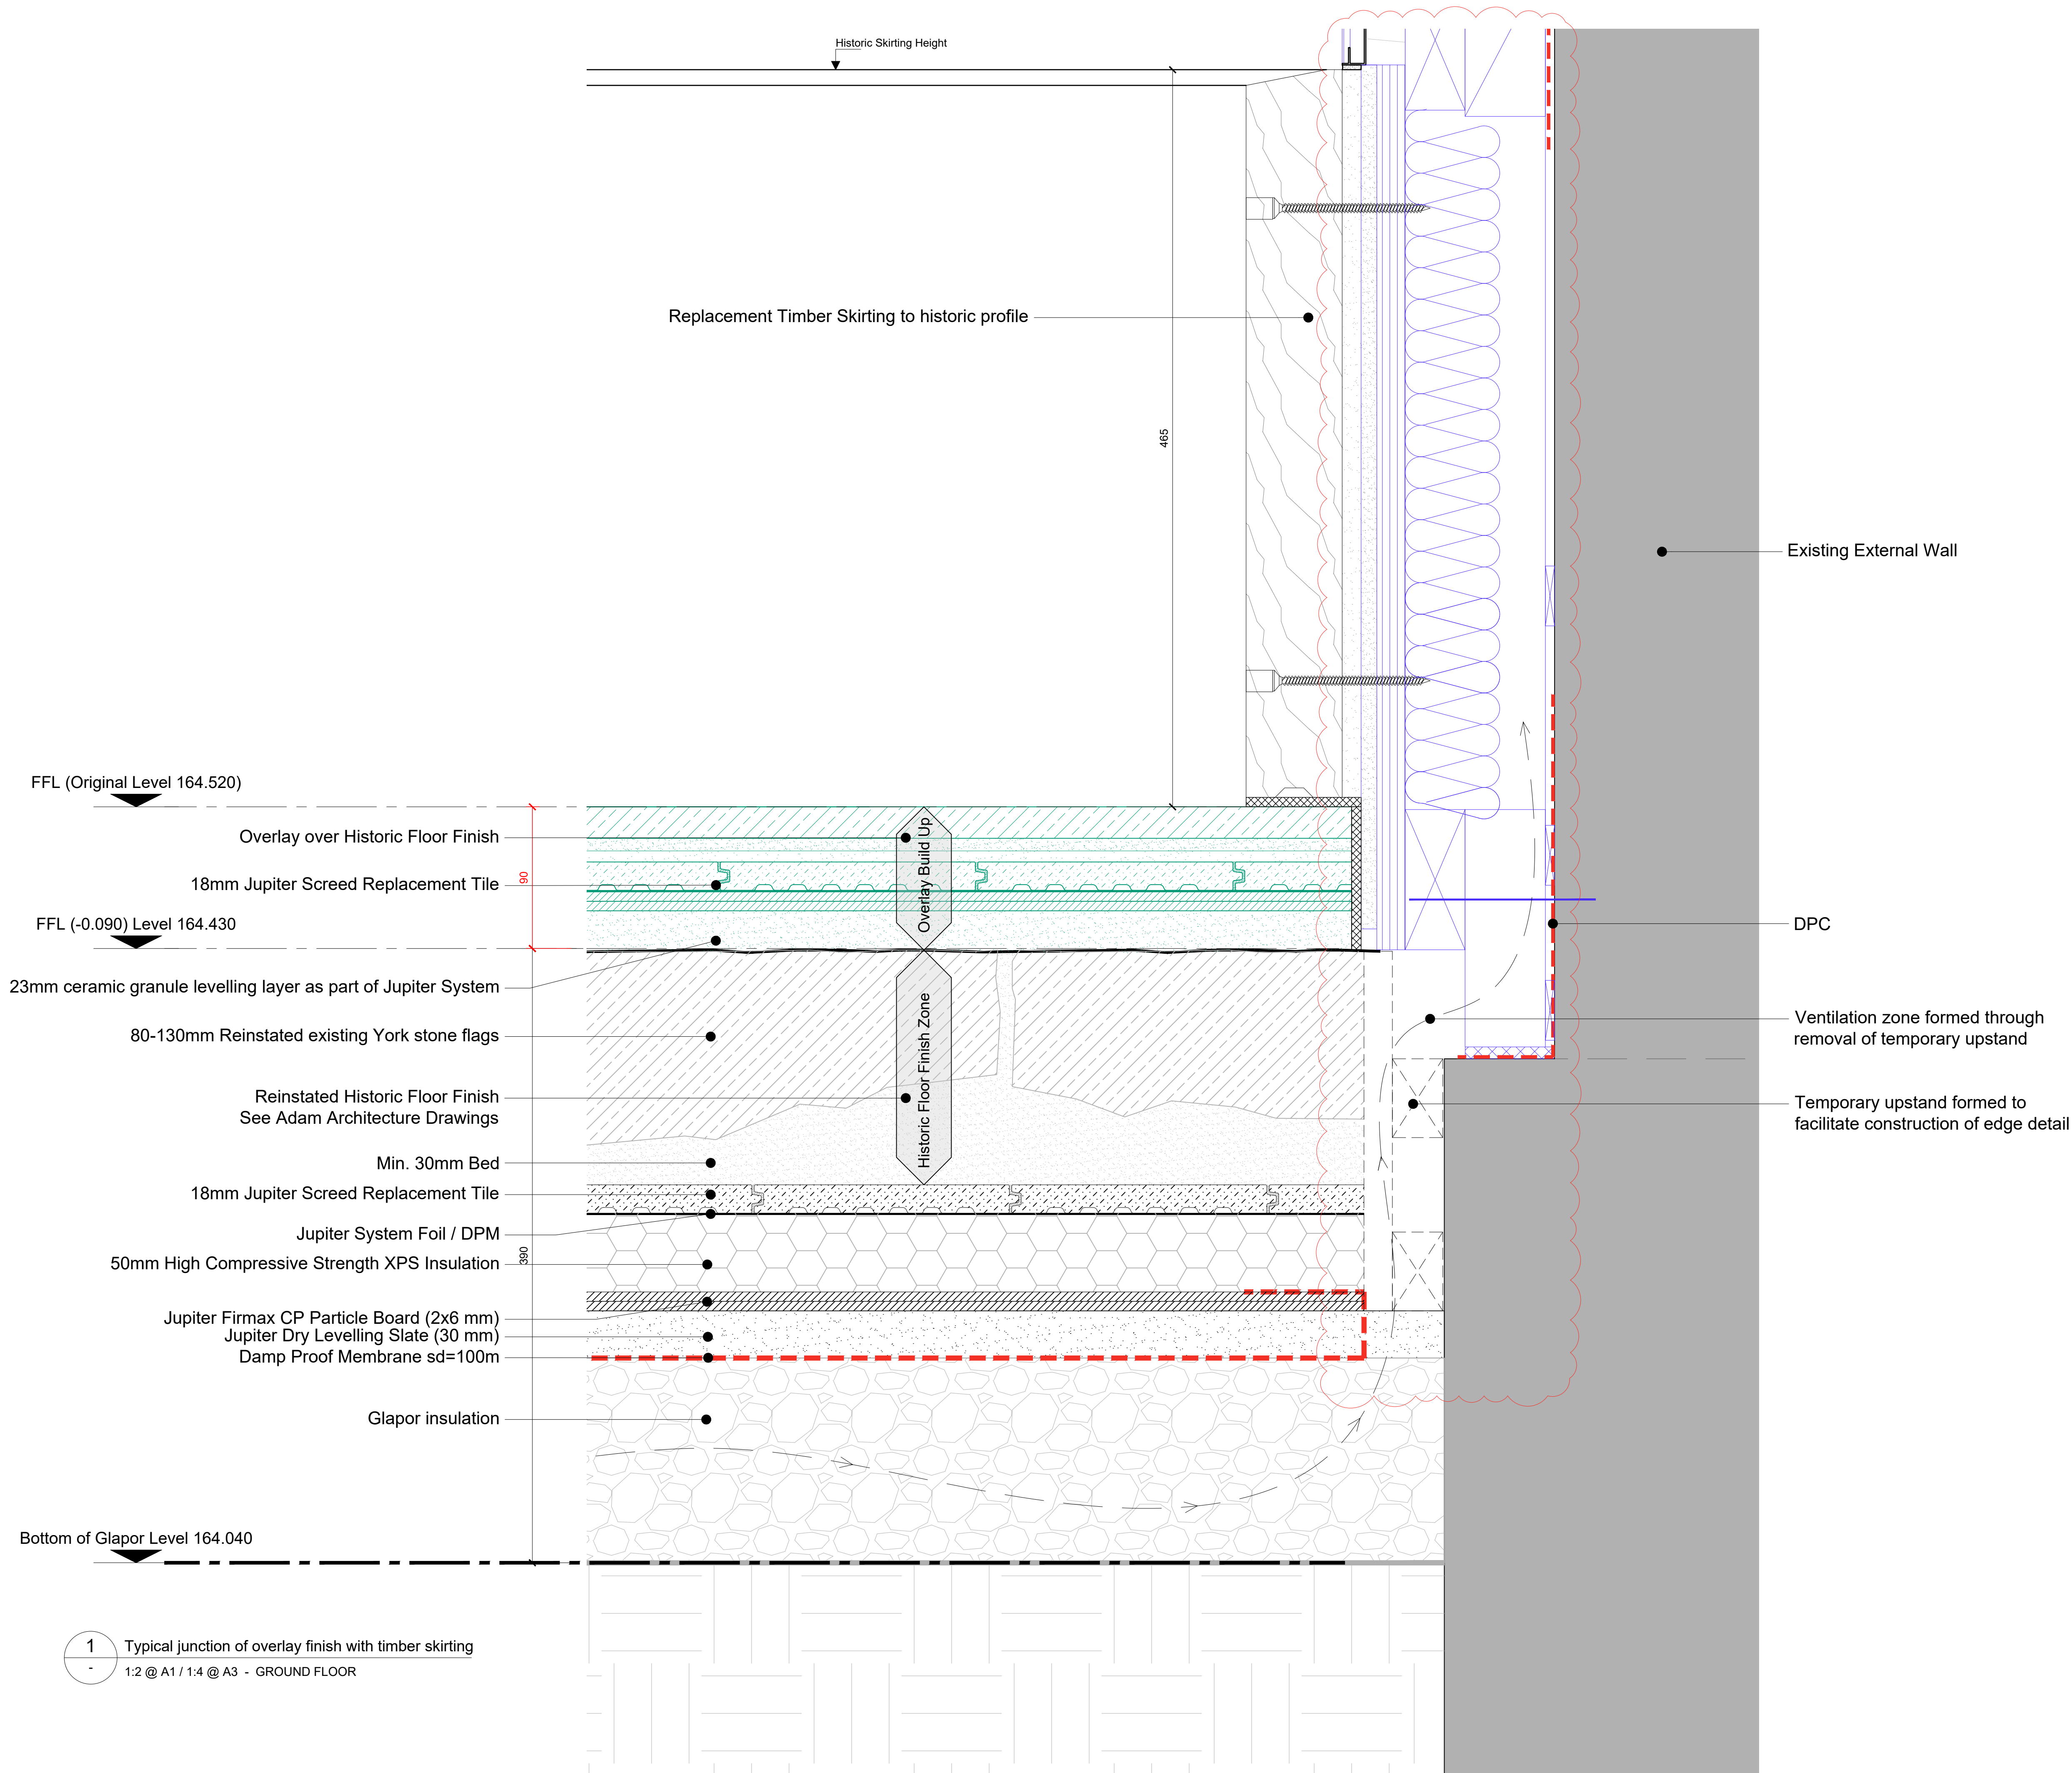

No. Notes

1. Dimensions to be verified on site. Only figured dimensions to be used and any discrepancies in dimensions are to be reported to the architect. No dimensions are to be scaled from printed drawings. Any areas indicated on this drawing are for guidance only. No responsibility is taken for their accuracy.
2. There is a risk of injury or death in construction if the works are not properly planned and supervised. The contractor must not undertake any element of the work without first having carried out the necessary risk assessments and prepared detailed method statements.

Key

- Overlay Finish
- Historic Floor reinstated

A	Ventilation zone added, see rev cloud	15/01/26
*	Initial Release	19/12/25
no.	revision	date



RIBA  211 Design Centre East
Chartered Practice Chelsea Harbour
London, SW10 0XF
www.blda.co.uk
t +44 (0) 20 7838 5555
f +44 (0) 20 7838 5556

Job:	Tottenham House - The Old Stables				
Title:	Ground Floor Finishes				
	Typical Detail junction				
	Historic Timber Skirting to overlay				
	Overlay in position				
Type:	200 Planning				
Status:	Planning				
drawn by	EA	checked by	BG	approved by	JB
scale	1:2 @ A1	size	A1	date	22/01/26
job number		drawing number		revision	
3123		240.5		A	