


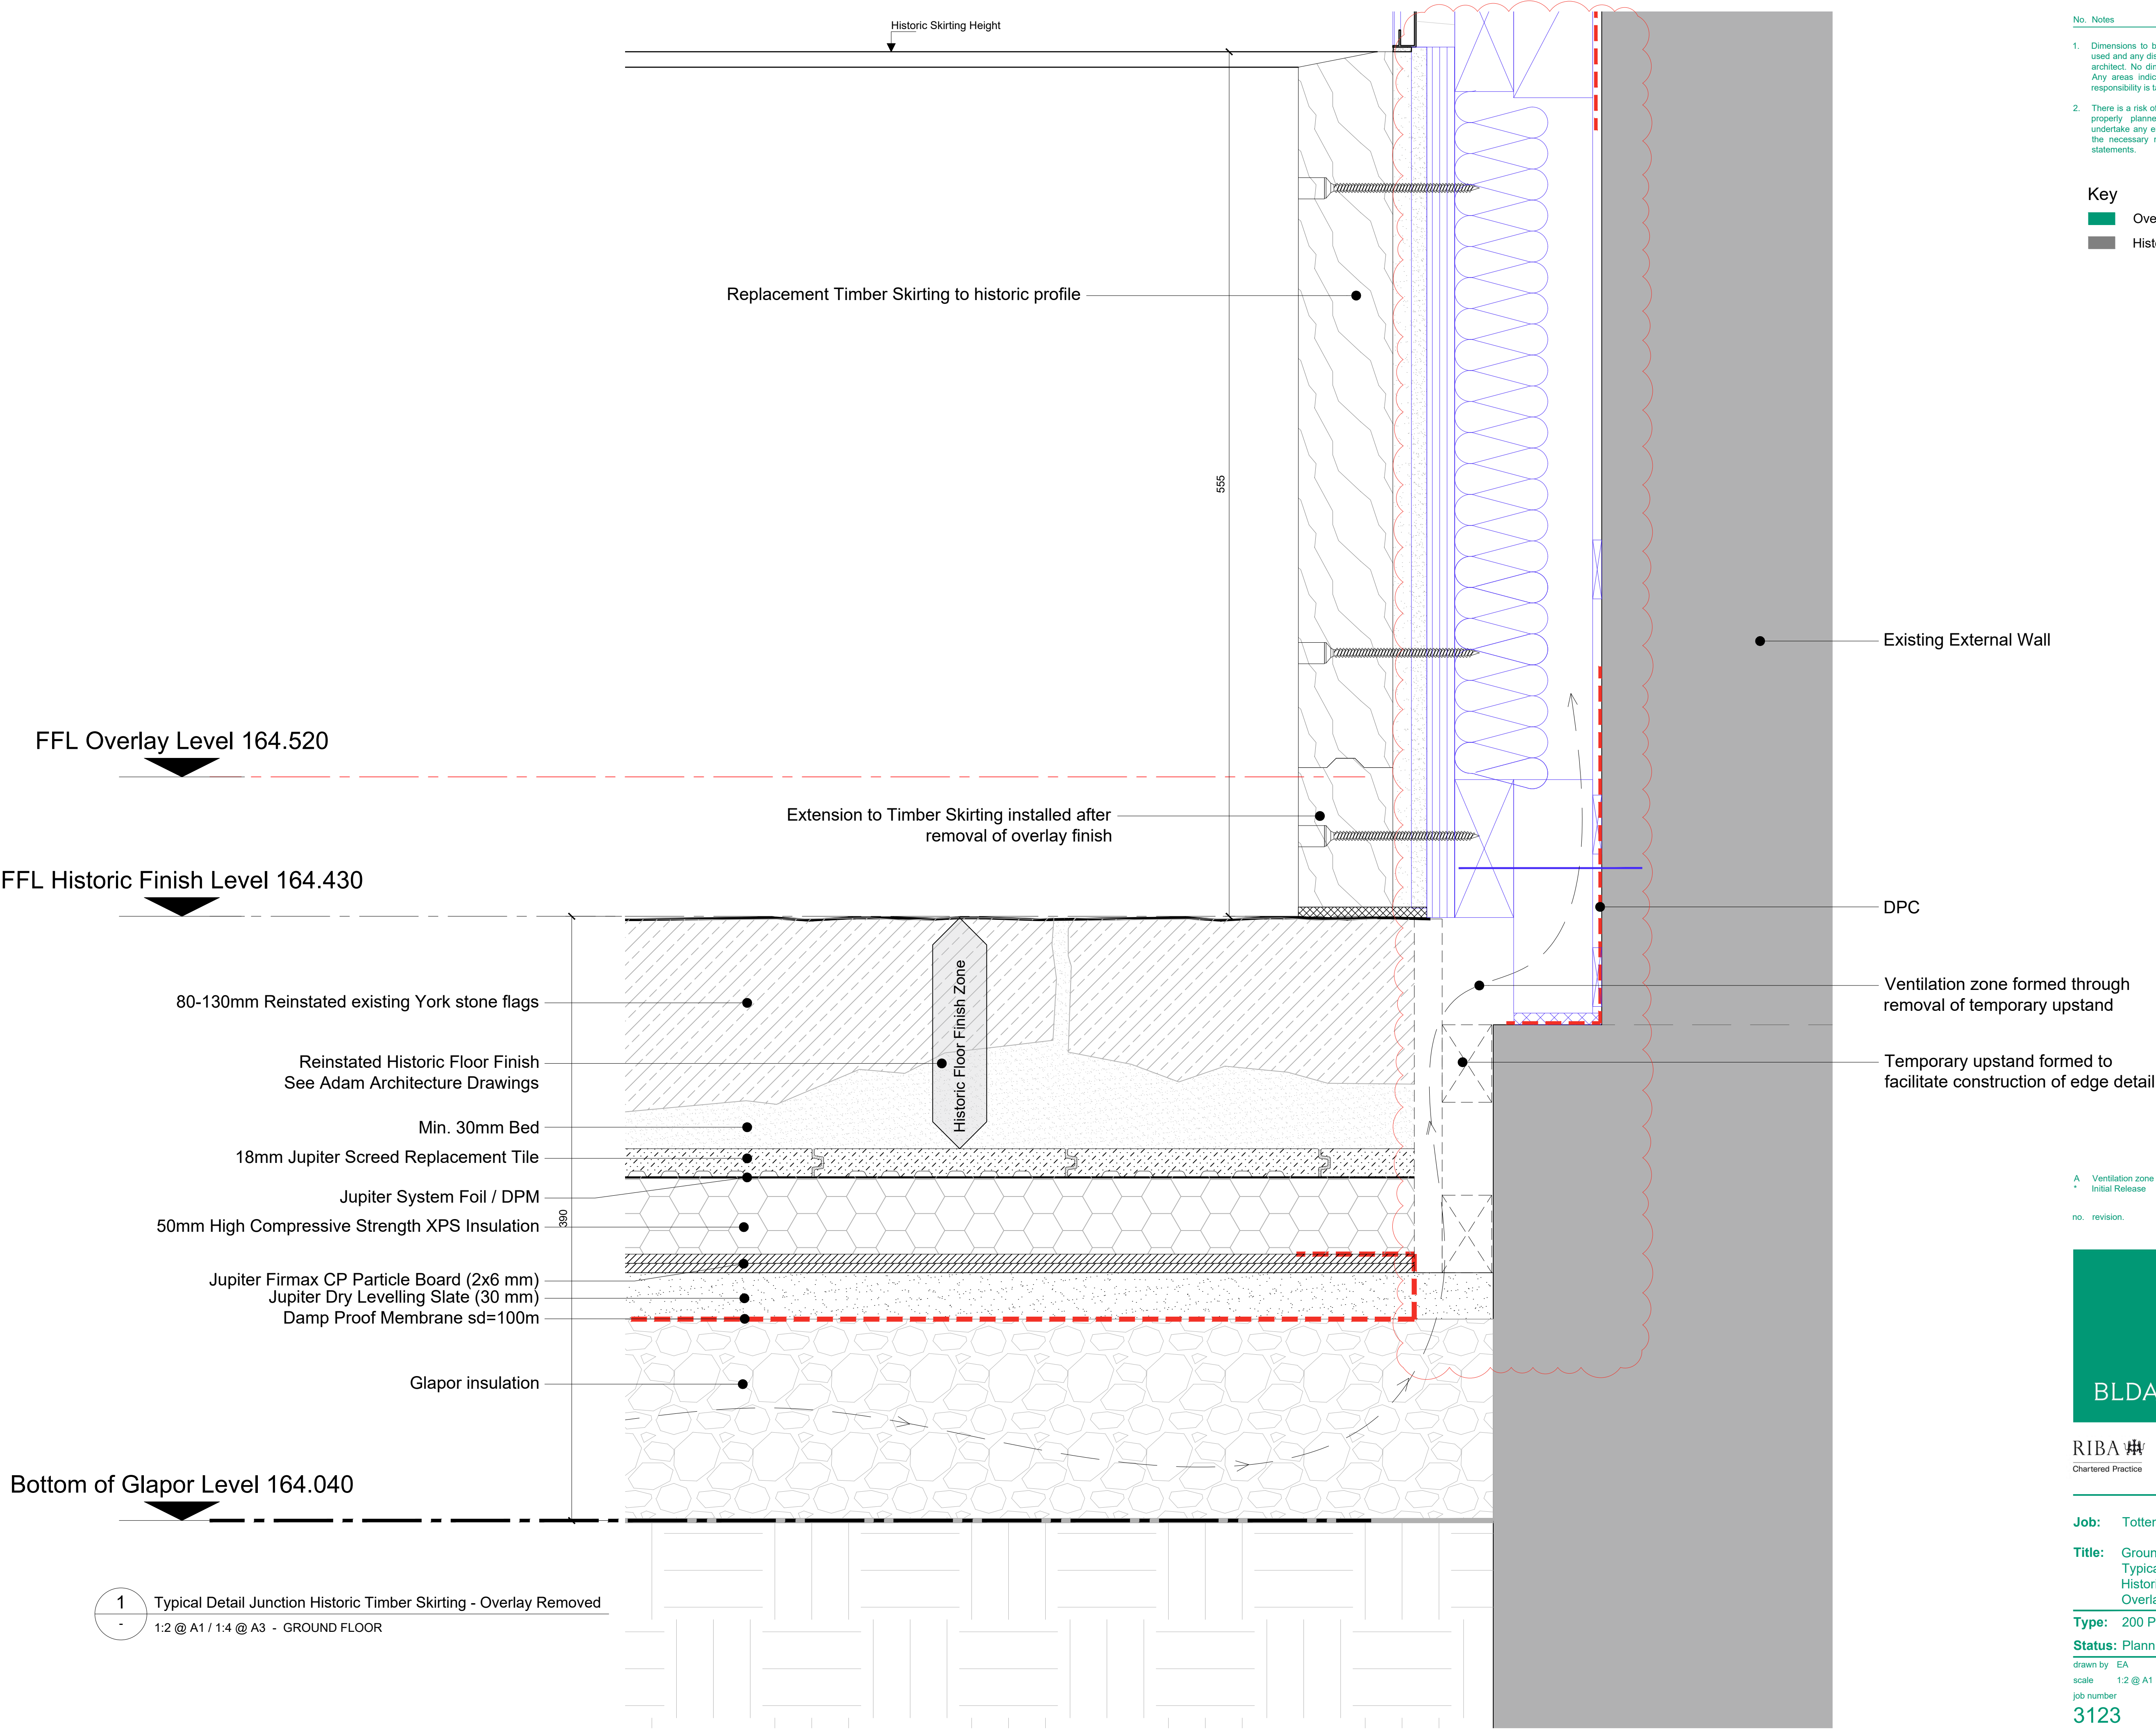

- No. Notes
1. Dimensions to be verified on site. Only figured dimensions to be used and any discrepancies in dimensions are to be reported to the architect. No dimensions are to be scaled from printed drawings. Any areas indicated on this drawing are for guidance only. No responsibility is taken for their accuracy.
 2. There is a risk of injury or death in construction if the works are not properly planned and supervised. The contractor must not undertake any element of the work without first having carried out the necessary risk assessments and prepared detailed method statements.

Key

- Overlay Finish
- Historic Floor reinstated

A Ventilation zone added, see rev cloud
Initial Release
no. revision. date.



RIBA 211 Design Centre East
Chartered Practice Chelsea Harbour
London, SW10 0XF
mail@blda.co.uk
www.blda.co.uk
t +44 (0) 20 7838 5555
f +44 (0) 20 7838 5556

Job: Tottenham House - The Old Stables

Title: Ground Floor Finishes
Typical Detail Junction
Historic Timber Skirting to overlay
Overlay removed

Type: 200 Planning

Status: Planning

drawn by	EA	checked by	BG	approved by	JB
scale	1:2 @ A1	size	A1	date	22/01/26
job number		drawing number		revision	

3123 240.6 A