


1. Dimensions to be verified on site. Only figured dimensions to be used and any discrepancies in dimensions are to be reported to the architect. No dimensions are to be scaled from printed drawings. Any areas indicated on this drawing are for guidance only. No responsibility is taken for their accuracy.
2. There is a risk of injury or death in construction if the works are not properly planned and supervised. The contractor must not undertake any element of the work without first having carried out the necessary risk assessments and prepared detailed method statements.

Key

- Overlay Finish
- Historic Floor reinstated

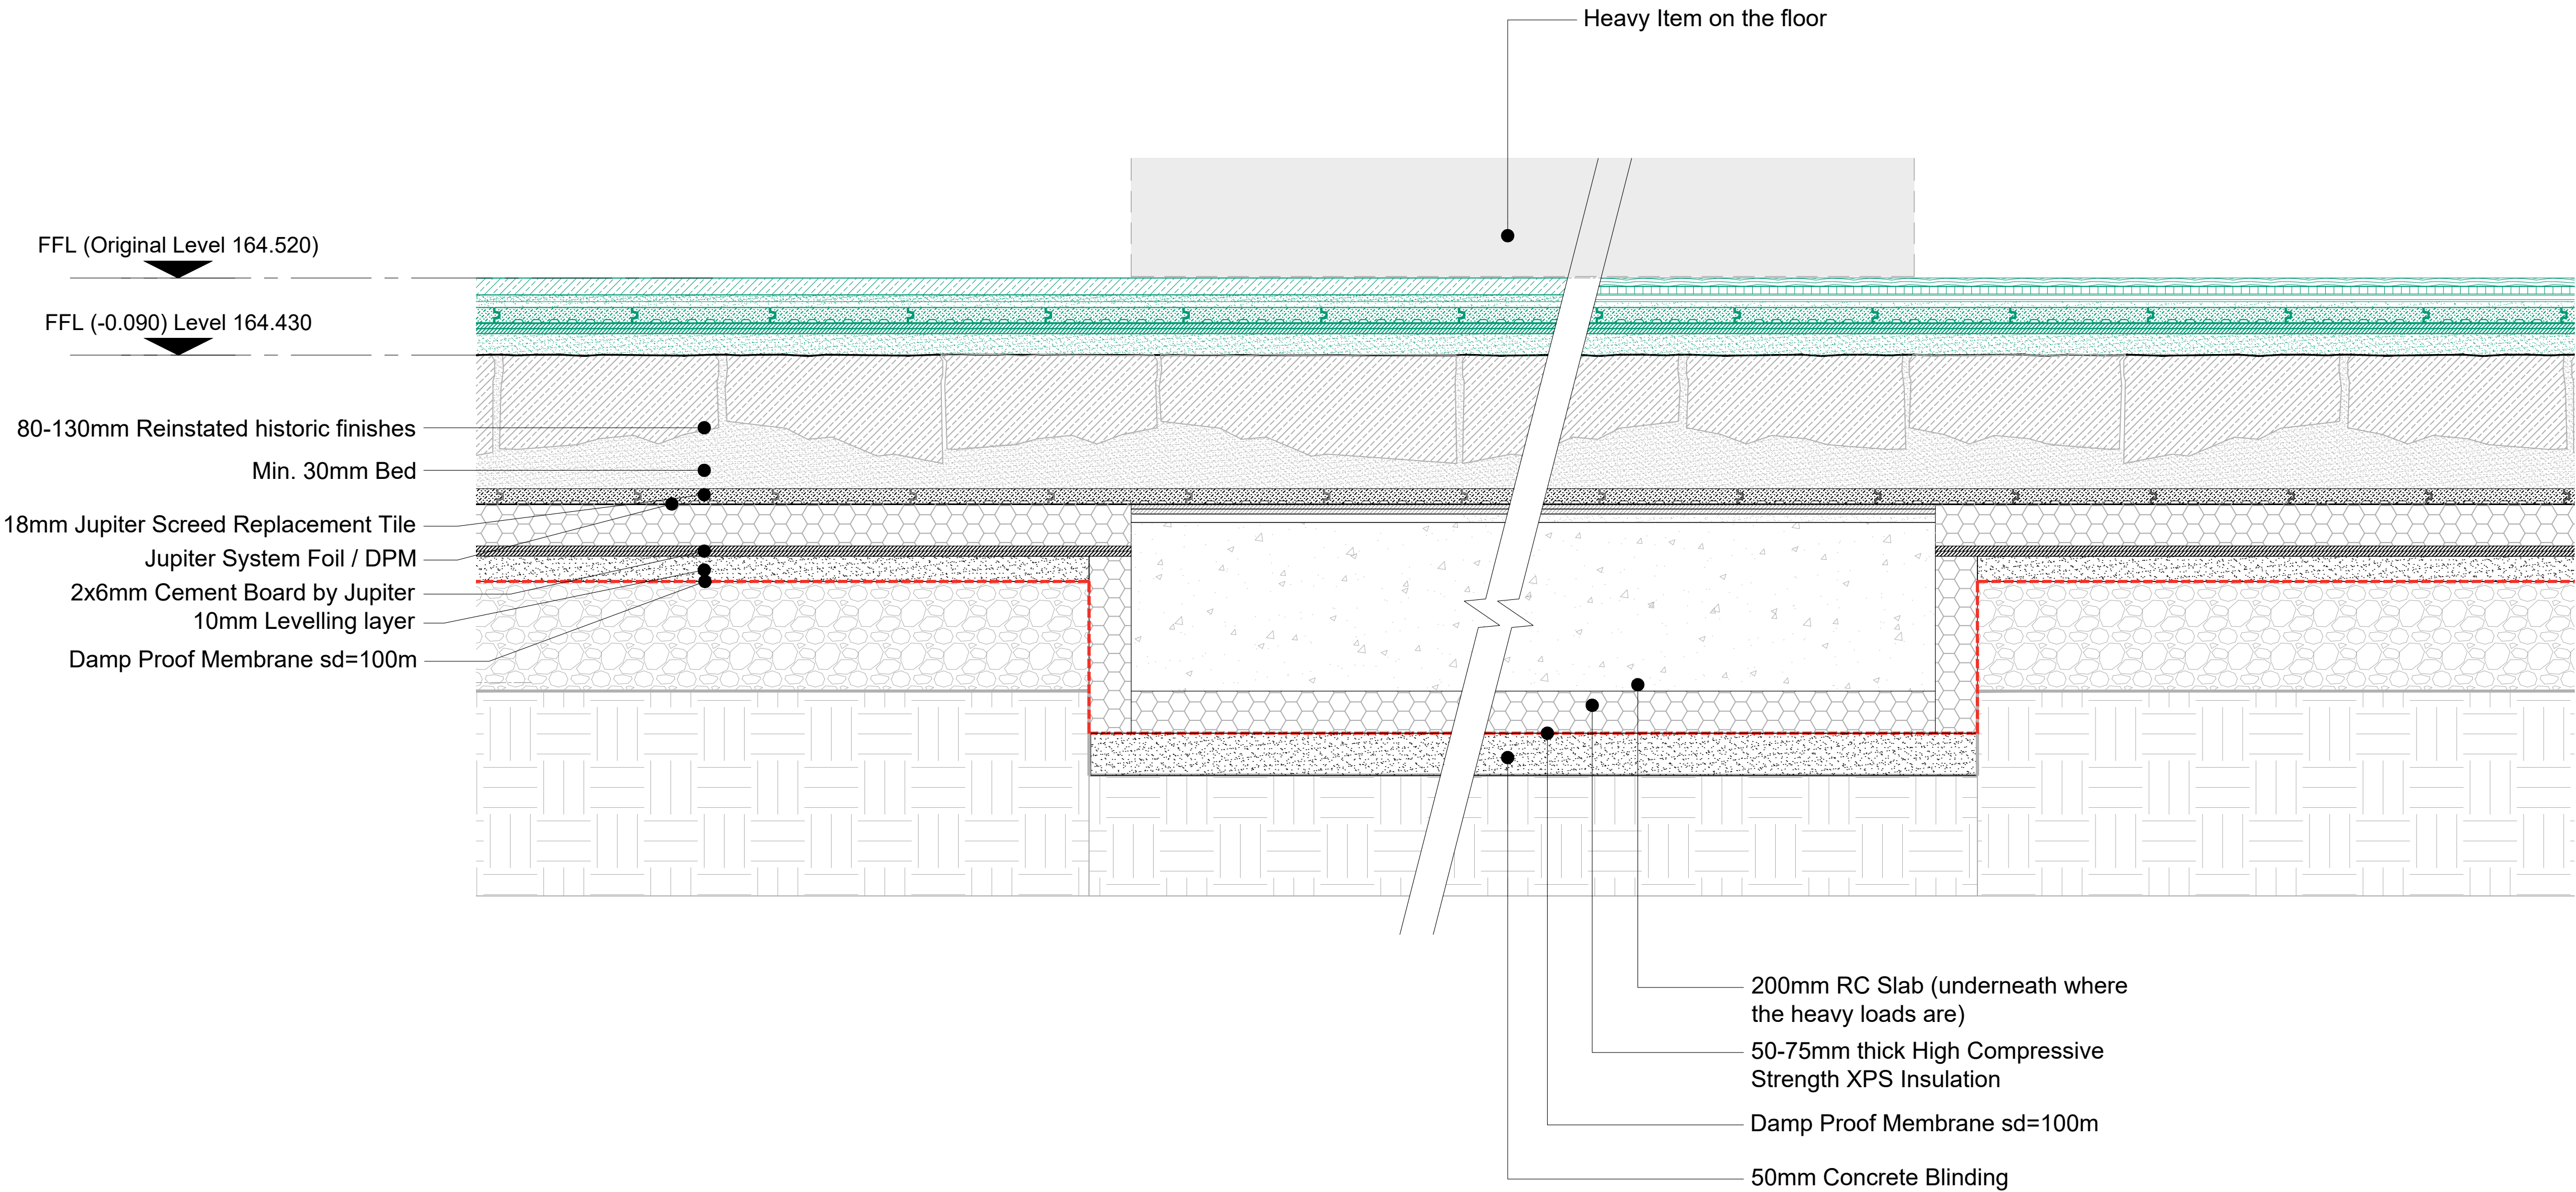

1 Section through the Heavy Loads sitting on the floor
1:5 @ A1 / 1:10 @ A3 - GROUND FLOOR

* Initial Release	20/01/26
no. revision.	date.



RIBA  211 Design Centre East
Chartered Practice Chelsea Harbour
London, SW10 0XF
mail@blda.co.uk
www.blda.co.uk
t +44 (0) 20 7838 5555
f +44 (0) 20 7838 5556

Job: Tottenham House - The Old Stables

Title: Ground Floor Build Ups
Section through the Heavy Loads
sitting on the floor

Type: 200 Planning

Status: Planning

drawn by EA	checked by BG	approved by JB
scale 1:5 @ A1	size A1	date 22/01/26
job number	drawing number	revision

3123 240.17 *