




This drawing contains proprietary information belonging to Revolution Energy Services Ltd and may not wholly or partially be reproduced or disclosed without prior written permission of Revolution Energy Services Ltd
DO NOT SCALE FROM THIS DRAWING

LEGEND:

PV PANEL

DENOTES ROOF SECTION VIEW, ARROW DENOTES DIRECTION OF VIEW

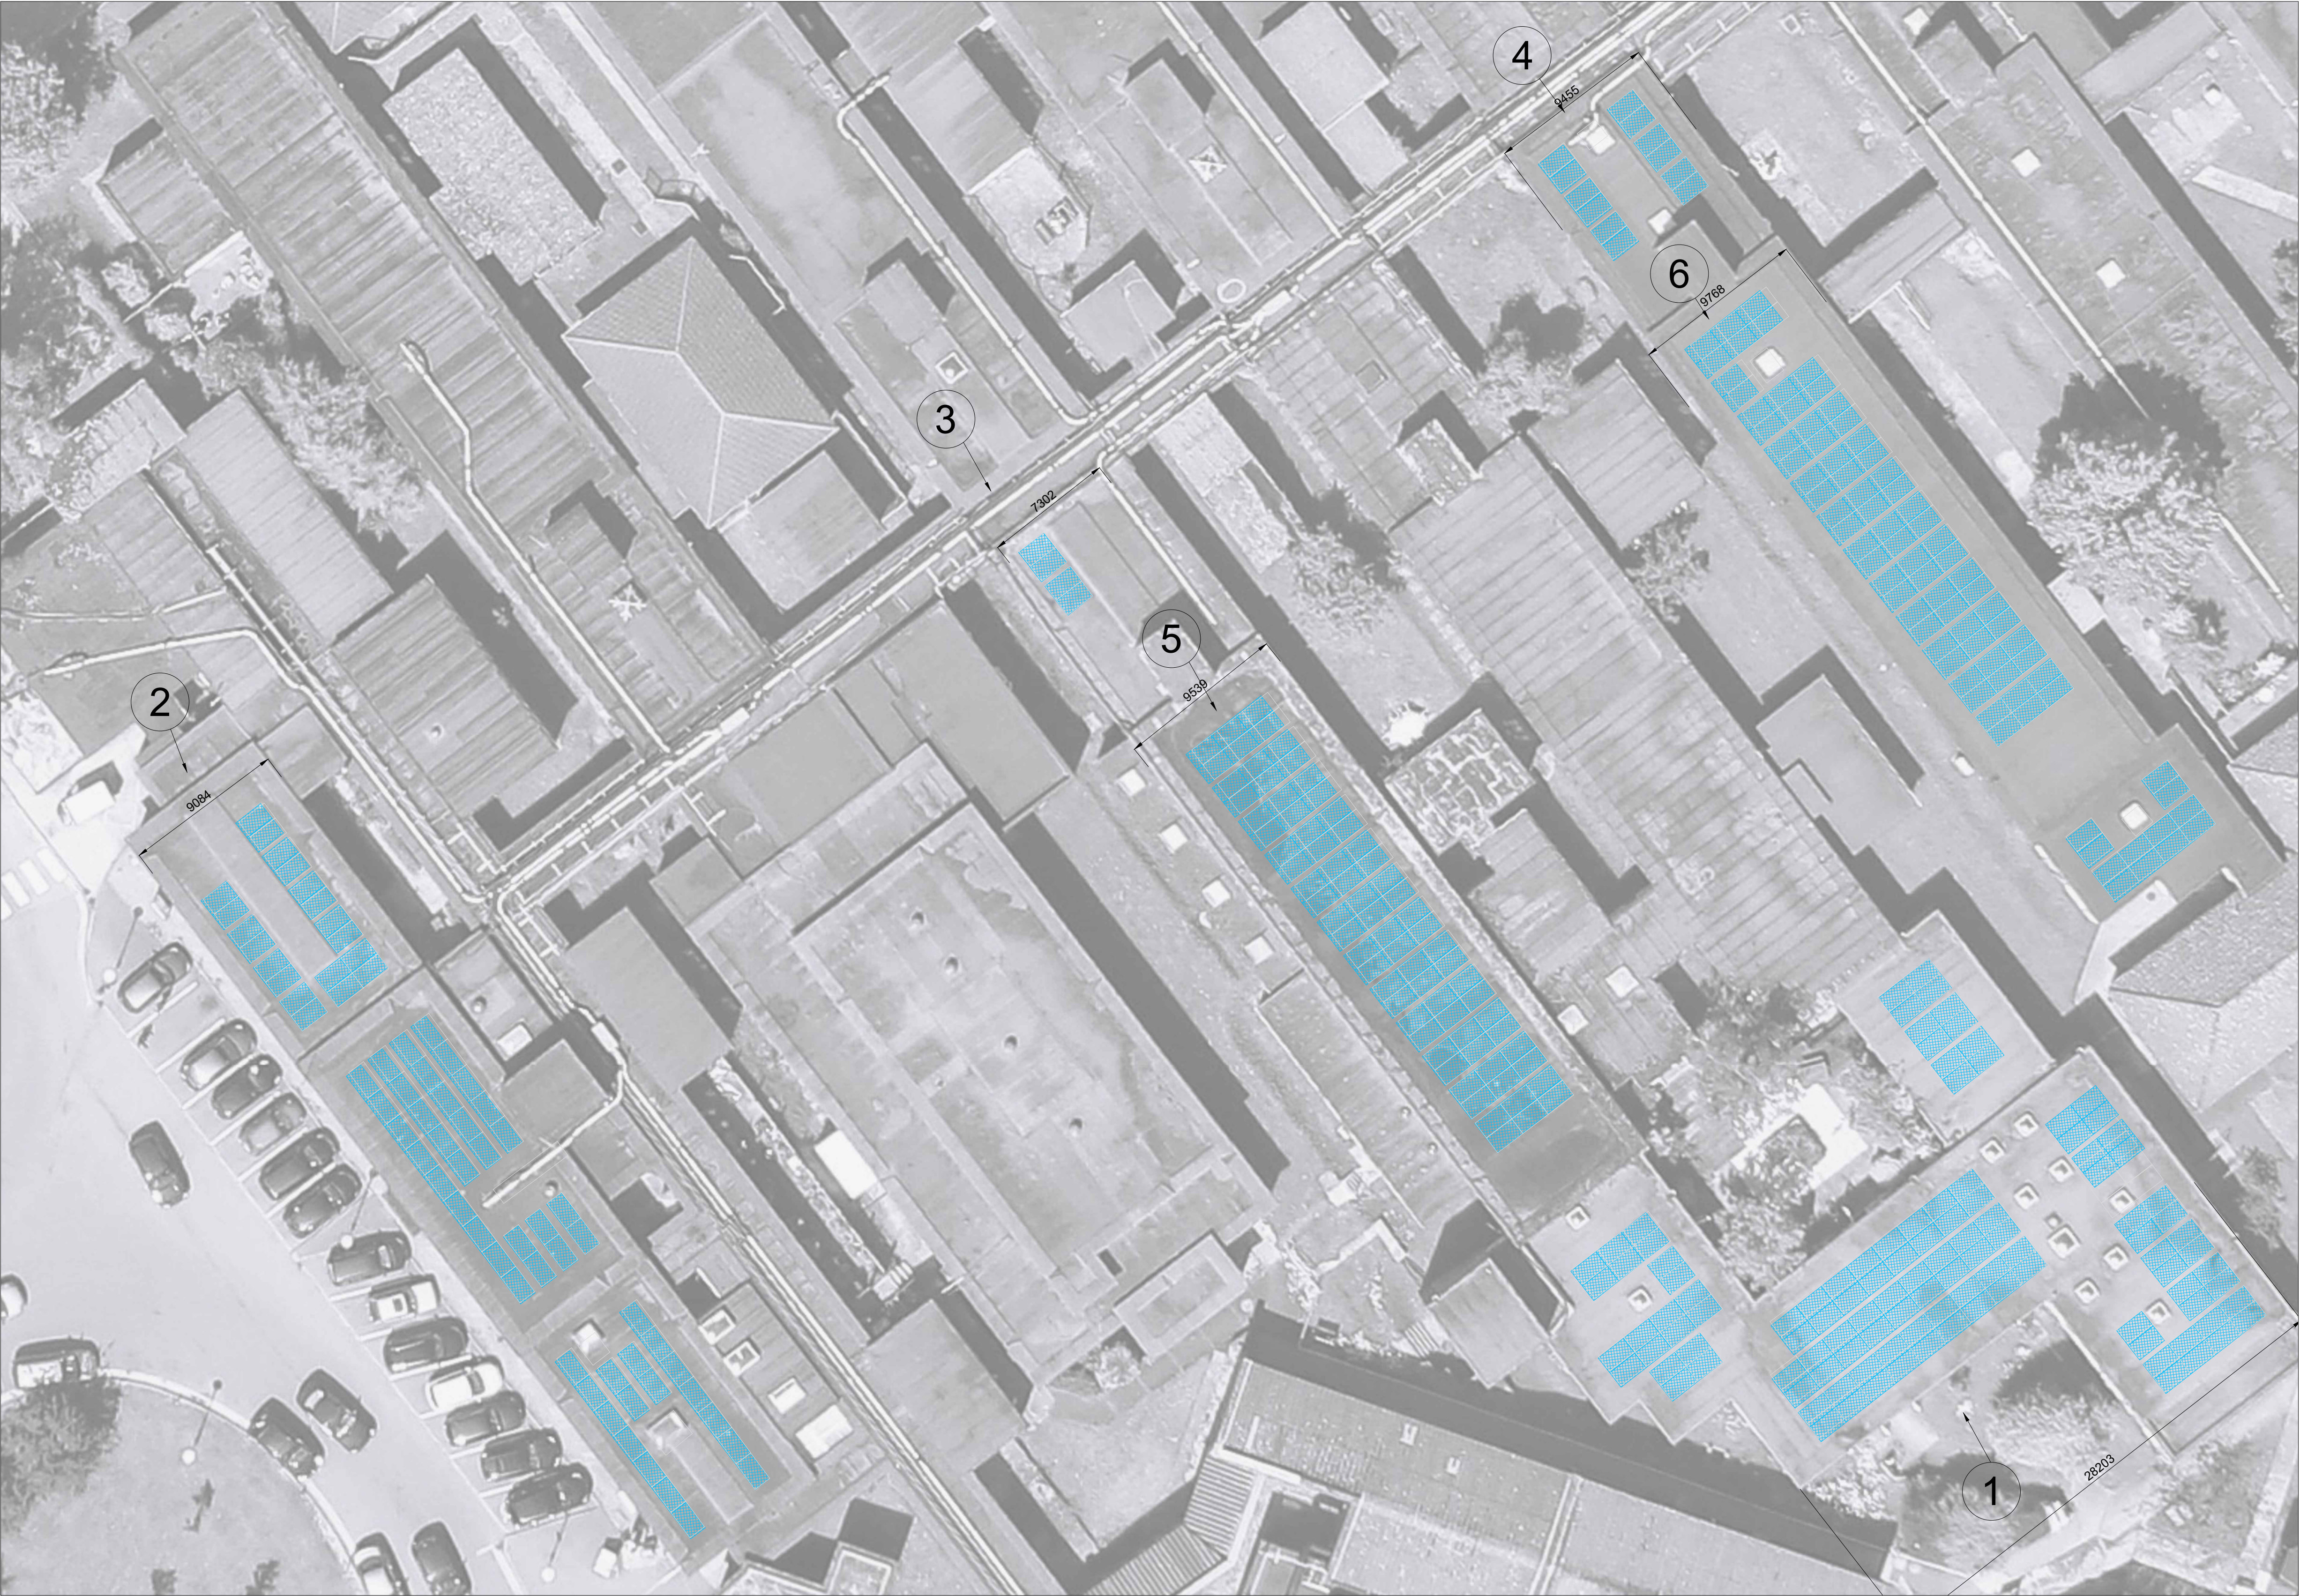

Revisions:

Rev	Date	Comments	Drawn
00	11.25	FIRST ISSUE	CB

Client: SALISBURY HOSPITAL
Location: ODSTOCK ROAD 16
SALISBURY, SP2 8BJH

Title: CENTRAL BLOCKS PHASE 2
PV ROOF LAYOUT
Sheet 1 of 3

Drawn: RES Checked: AM
Scale: 1/200@A1 Date: 29/11/25
Drawing No: RES00381-62 Rev: 00