




Existing Front (South-East) Elevation 1:100

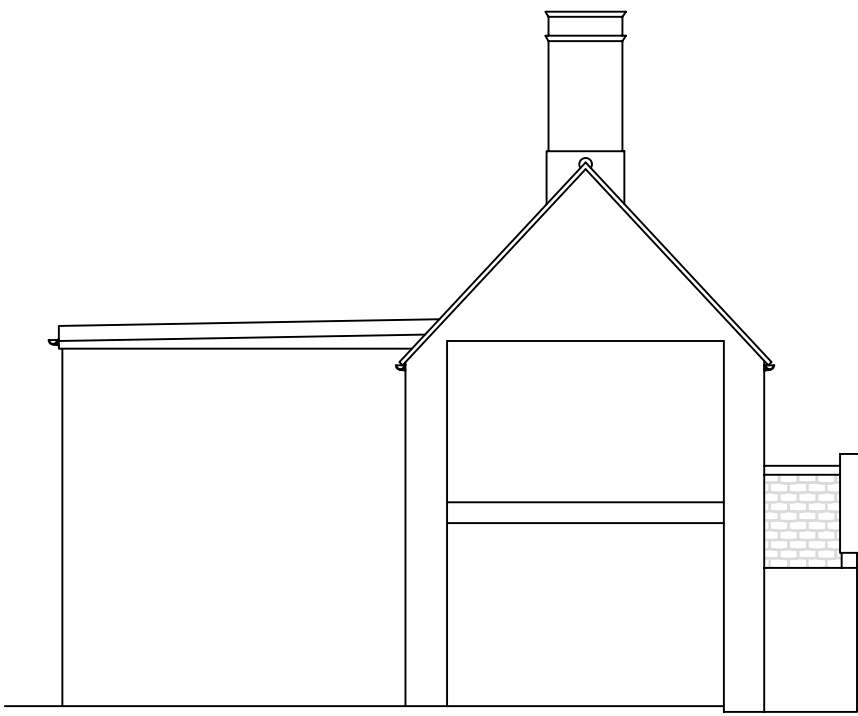

Existing Side (South-West) Elevation 1:100




Existing Rear (North-West) Elevation 1:100



Existing Side (North-East) Elevation 1:100




Proposed Front (South-East) Elevation 1:100

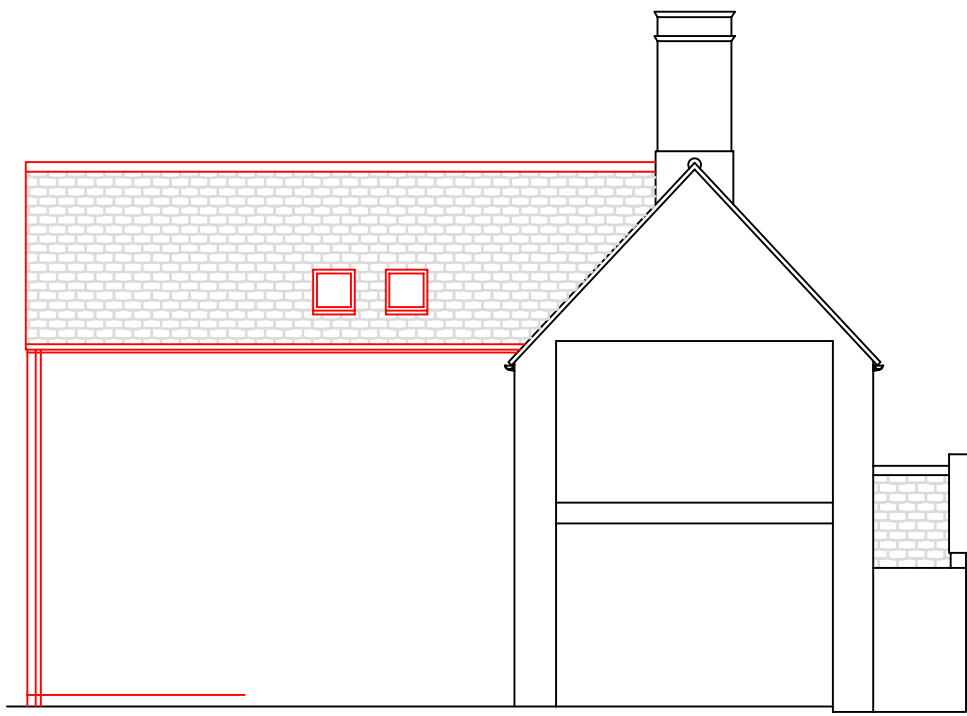

Proposed Side (South-West) Elevation 1:100





Proposed Rear (North-West) Elevation 1:100

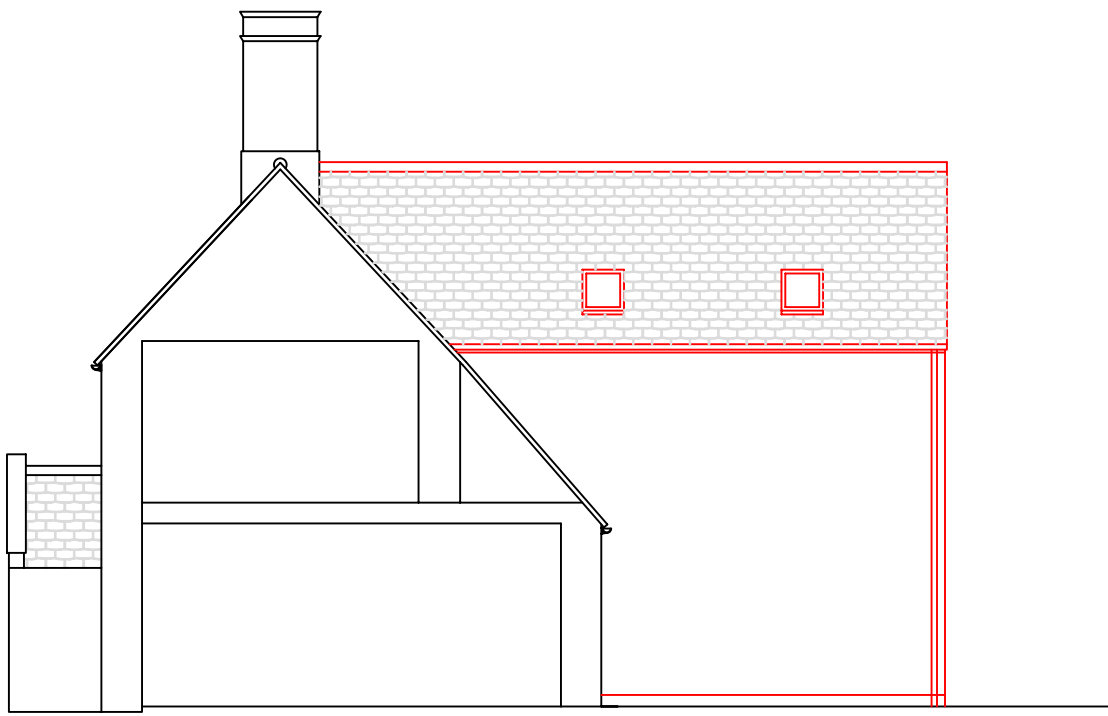


Proposed Side (North-East) Elevation 1:100


Building Materials:-
Walls:- Natural stone slips
Roof:- Cotswold slate to match existing
Windows & Doors:- White timber/aluminium to match existing
Rainwater Goods:- Upvc to match existing
Rooflights:- Timber internal, grey aluminium

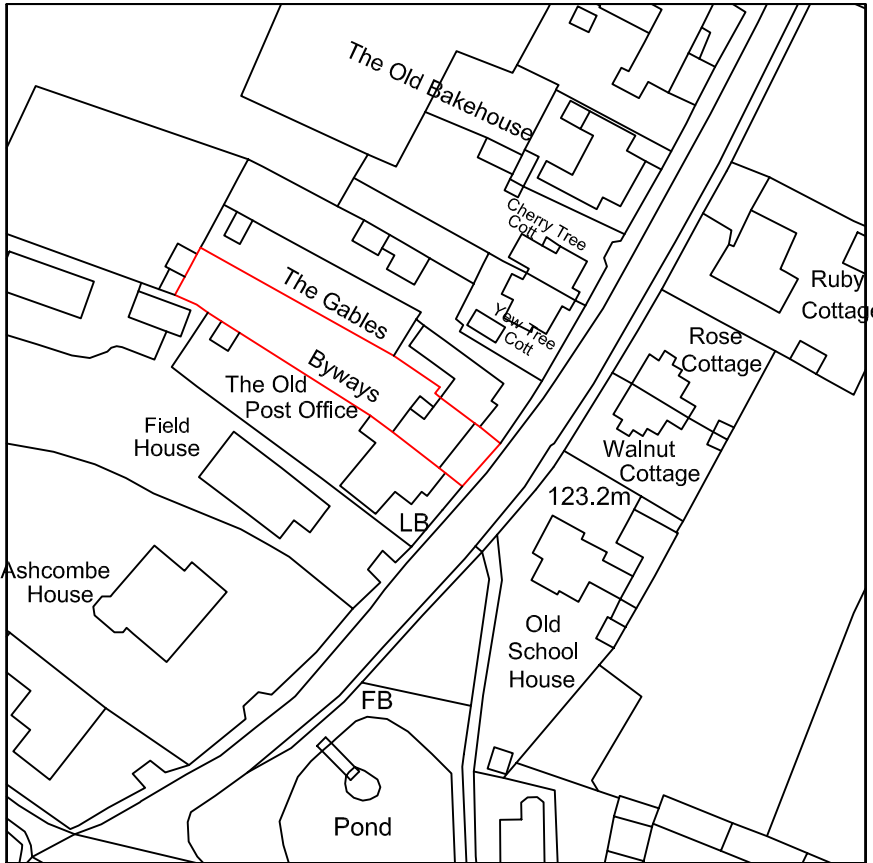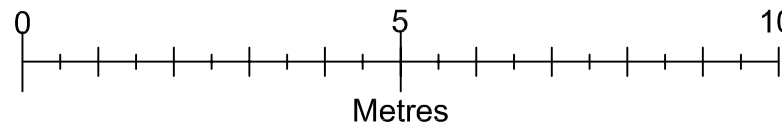


Location Plan 1:1250 North

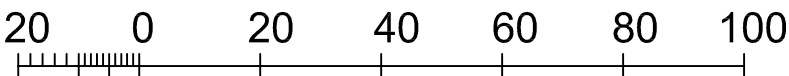

Metres

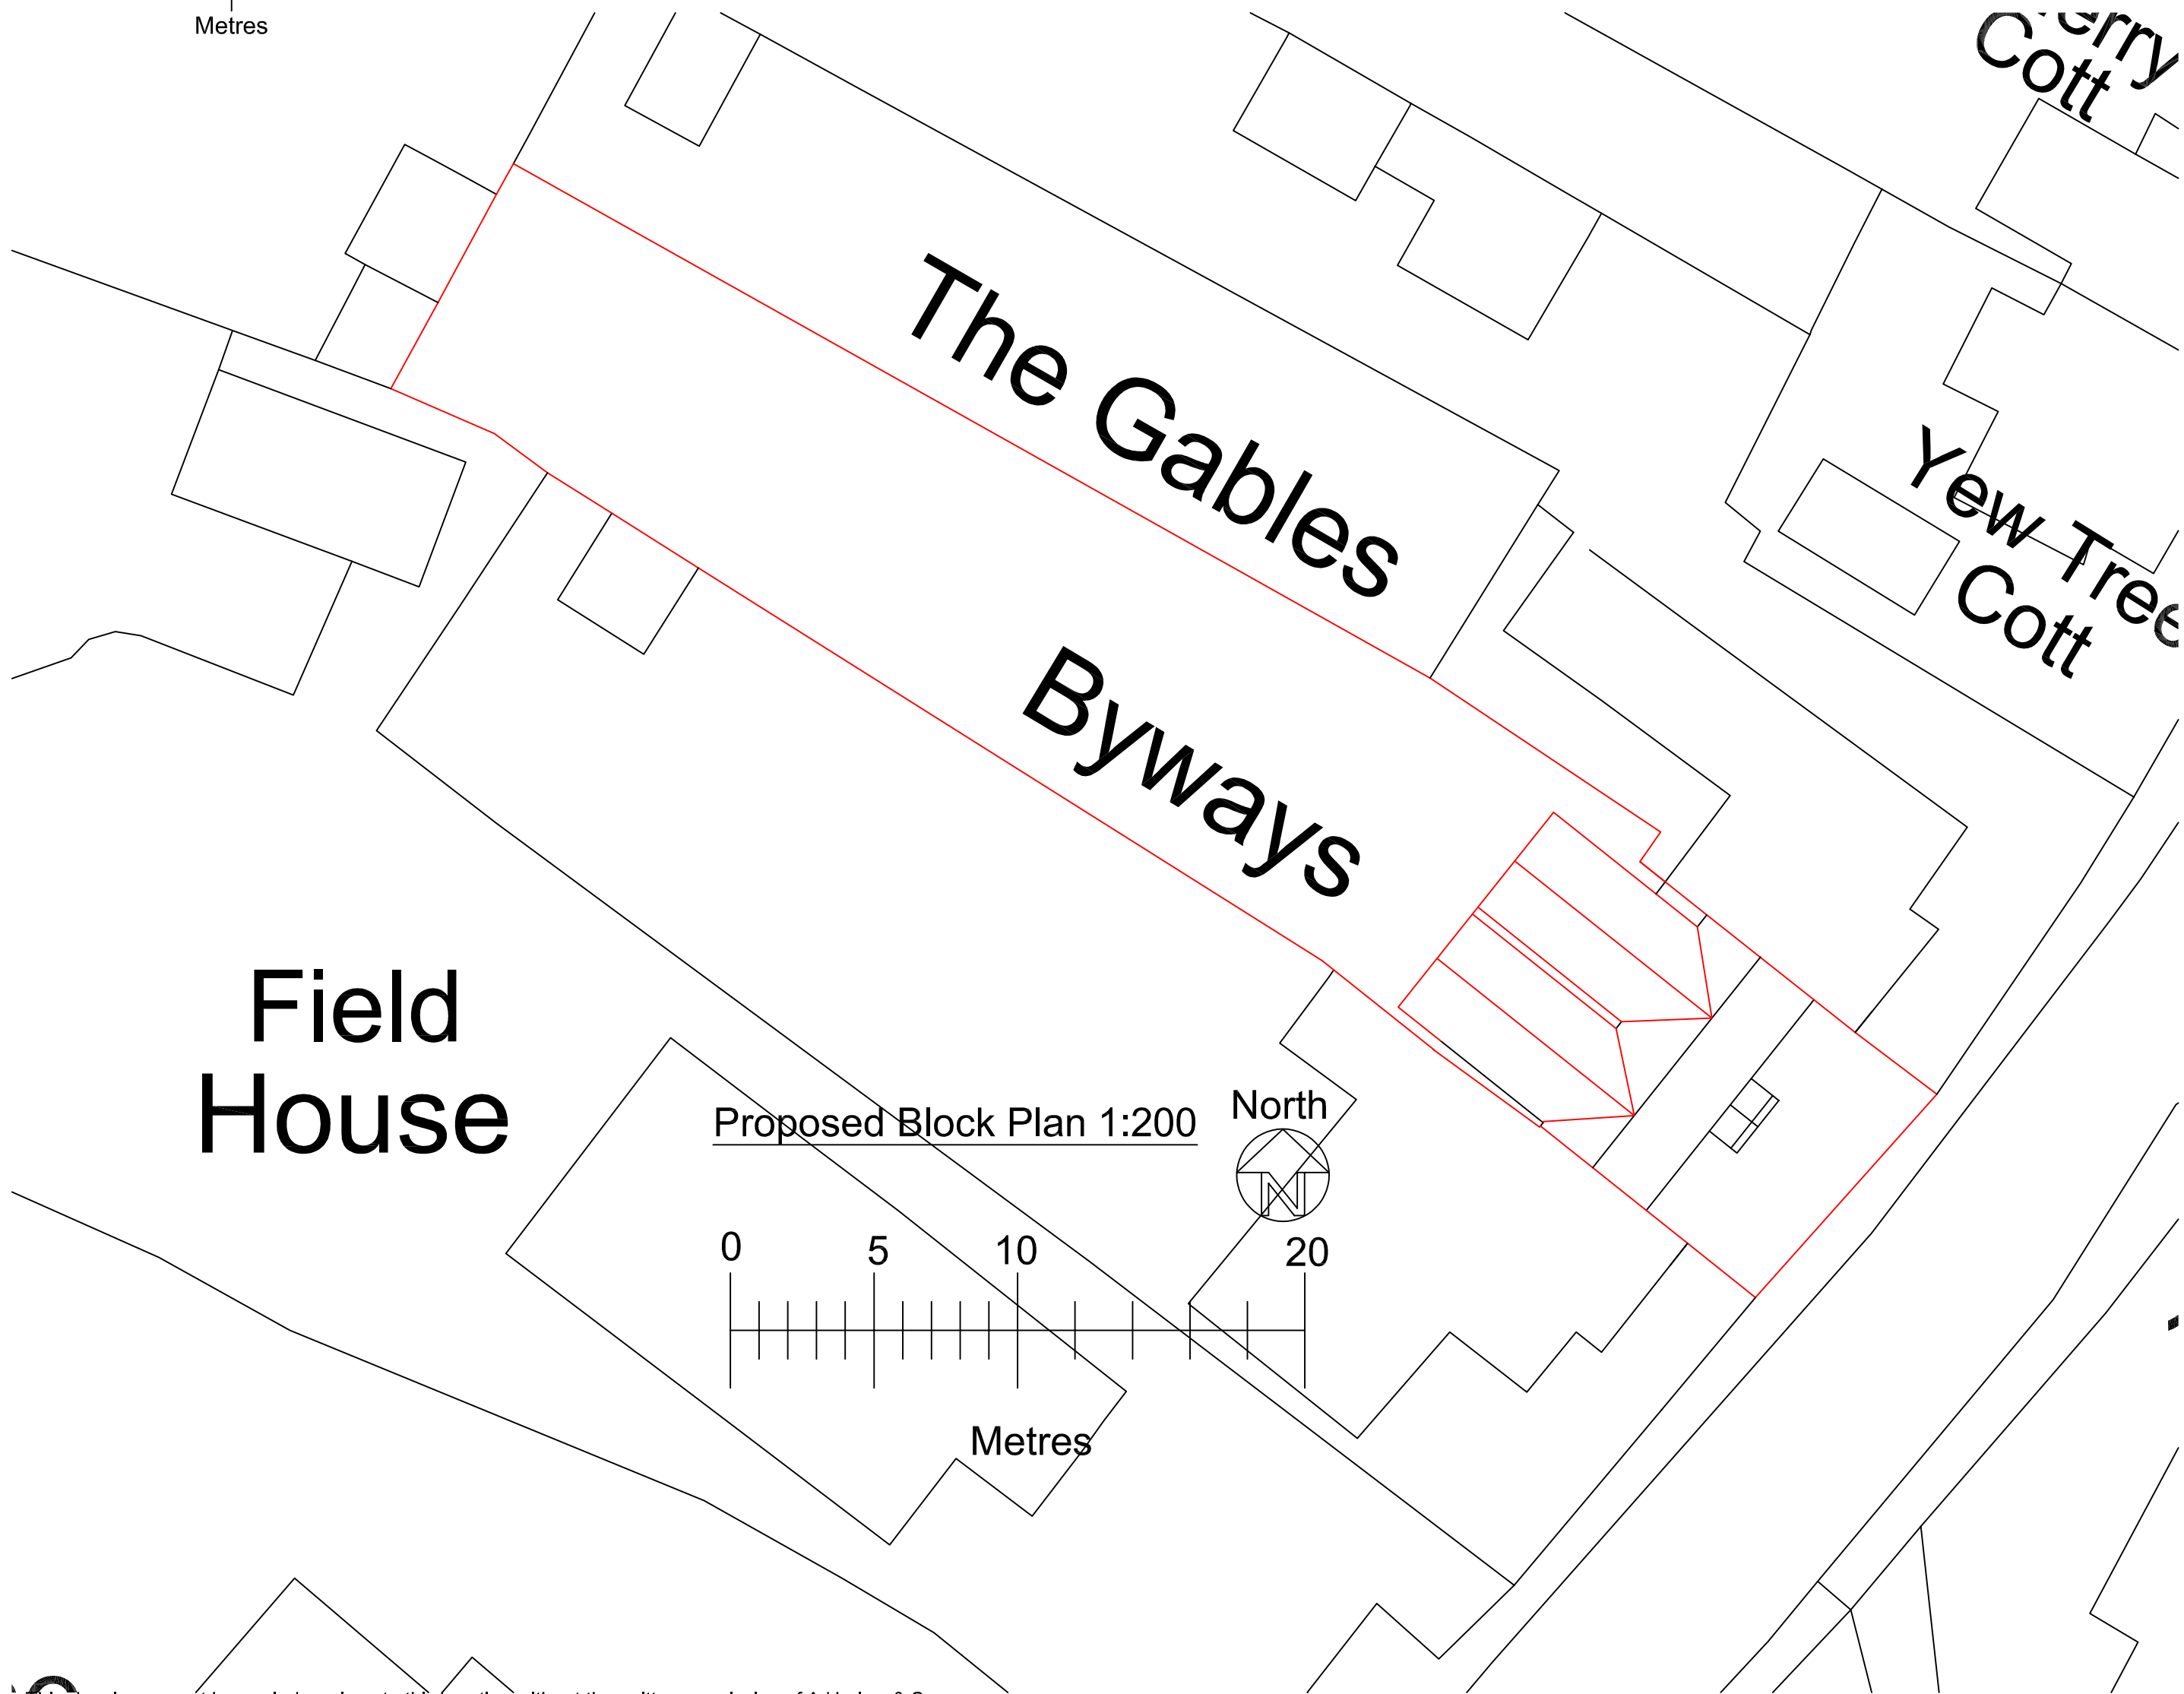

Proposed Block Plan 1:200 North

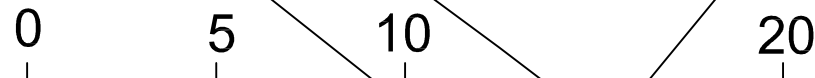

Metres

<u>Drawn by</u>	A Harlow & Son 01225 938329	
<u>Proposed Two Storey Rear Extension for</u> <u>Mr C Clover at</u> <u>Byways</u> <u>The Street</u> <u>Alderton</u> <u>Chippenham</u> <u>Wiltshire</u> <u>SN14 6NL</u>		
A1 Papersize		
<u>Scale</u>	1:100, 1:1250	<u>Drawing No AH2025/92</u> Sheet 1 of 3
<u>Date</u>	23rd Jan 2026	