


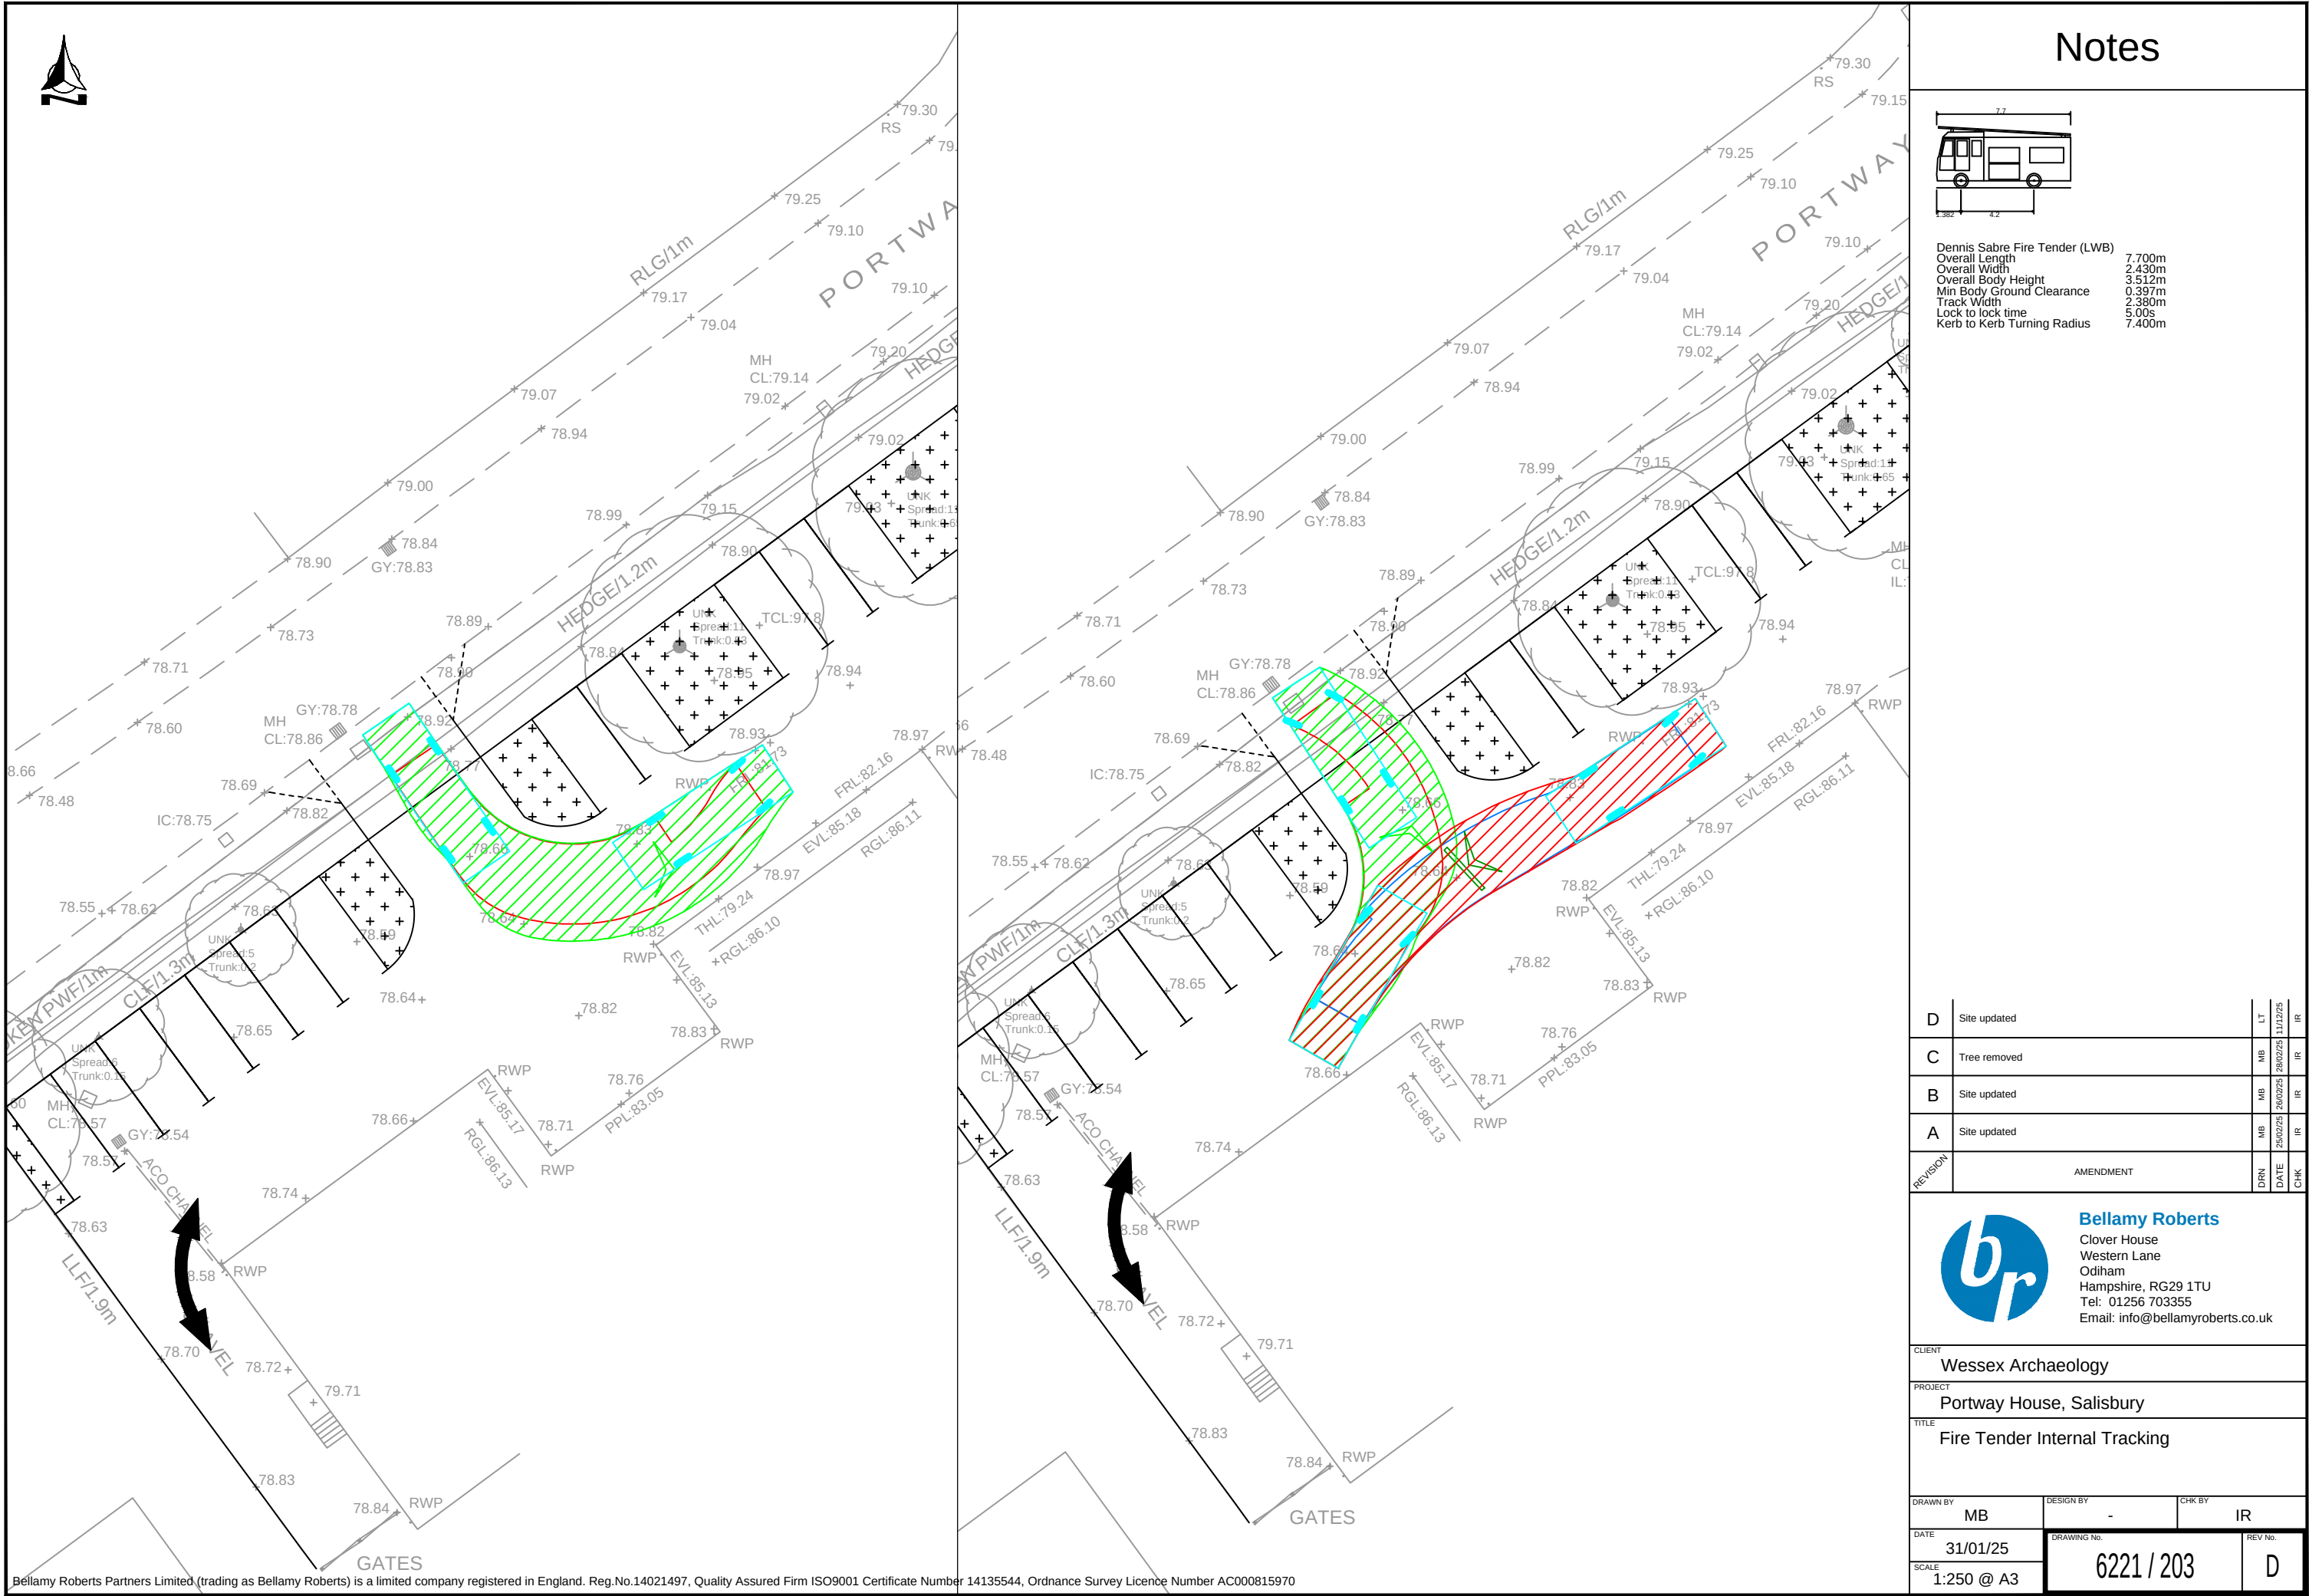

A side-view diagram of a bus. Above the bus, a dimension line indicates a total length of 7.7. Below the bus, two dimension lines are shown: one from the front of the bus to the center of the first wheel, labeled 4.382, and another between the centers of the two wheels, labeled 4.2.

Dennis Sabre Fire Tender (LWB)	
Overall Length	7.700m
Overall Width	2.430m
Overall Body Height	3.512m
Min Body Ground Clearance	0.397m
Track Width	2.380m
Lock to lock time	5.00s
Kerb to Kerb Turning Radius	7.400m

D	Site updated	LT		IR
C	Tree removed	MB	28/02/25	IR
B	Site updated	MB	29/02/25	IR
A	Site updated	MB	25/02/25	IR
REVISION	AMENDMENT	DRN	DATE	CHK



Bellamy Roberts
Clover House
Western Lane
Odiham
Hampshire, RG29 1TU
Tel: 01256 703355
Email: info@bellamyroberts.co.uk

CLIENT
Wessex Archaeology

PROJECT	Portway House, Salisbury
---------	--------------------------

TITLE	Fire Tender Internal Tracking
-------	-------------------------------

DRAWN BY MB		DESIGN BY -	CHK BY IR
DATE 31/01/25		DRAWING No. 6221 / 203	REV No. D
SCALE 1:250 @ A3			