


All drawings to be read in conjunction with relevant engineer's designs, calculations and specifications and manufacturers specification sheets.
This drawing is to scale for planning purposes. Do not scale this drawing for construction All dimensions to be checked on site before work commences. Any discrepancies should be brought to the designers attention for rectification.

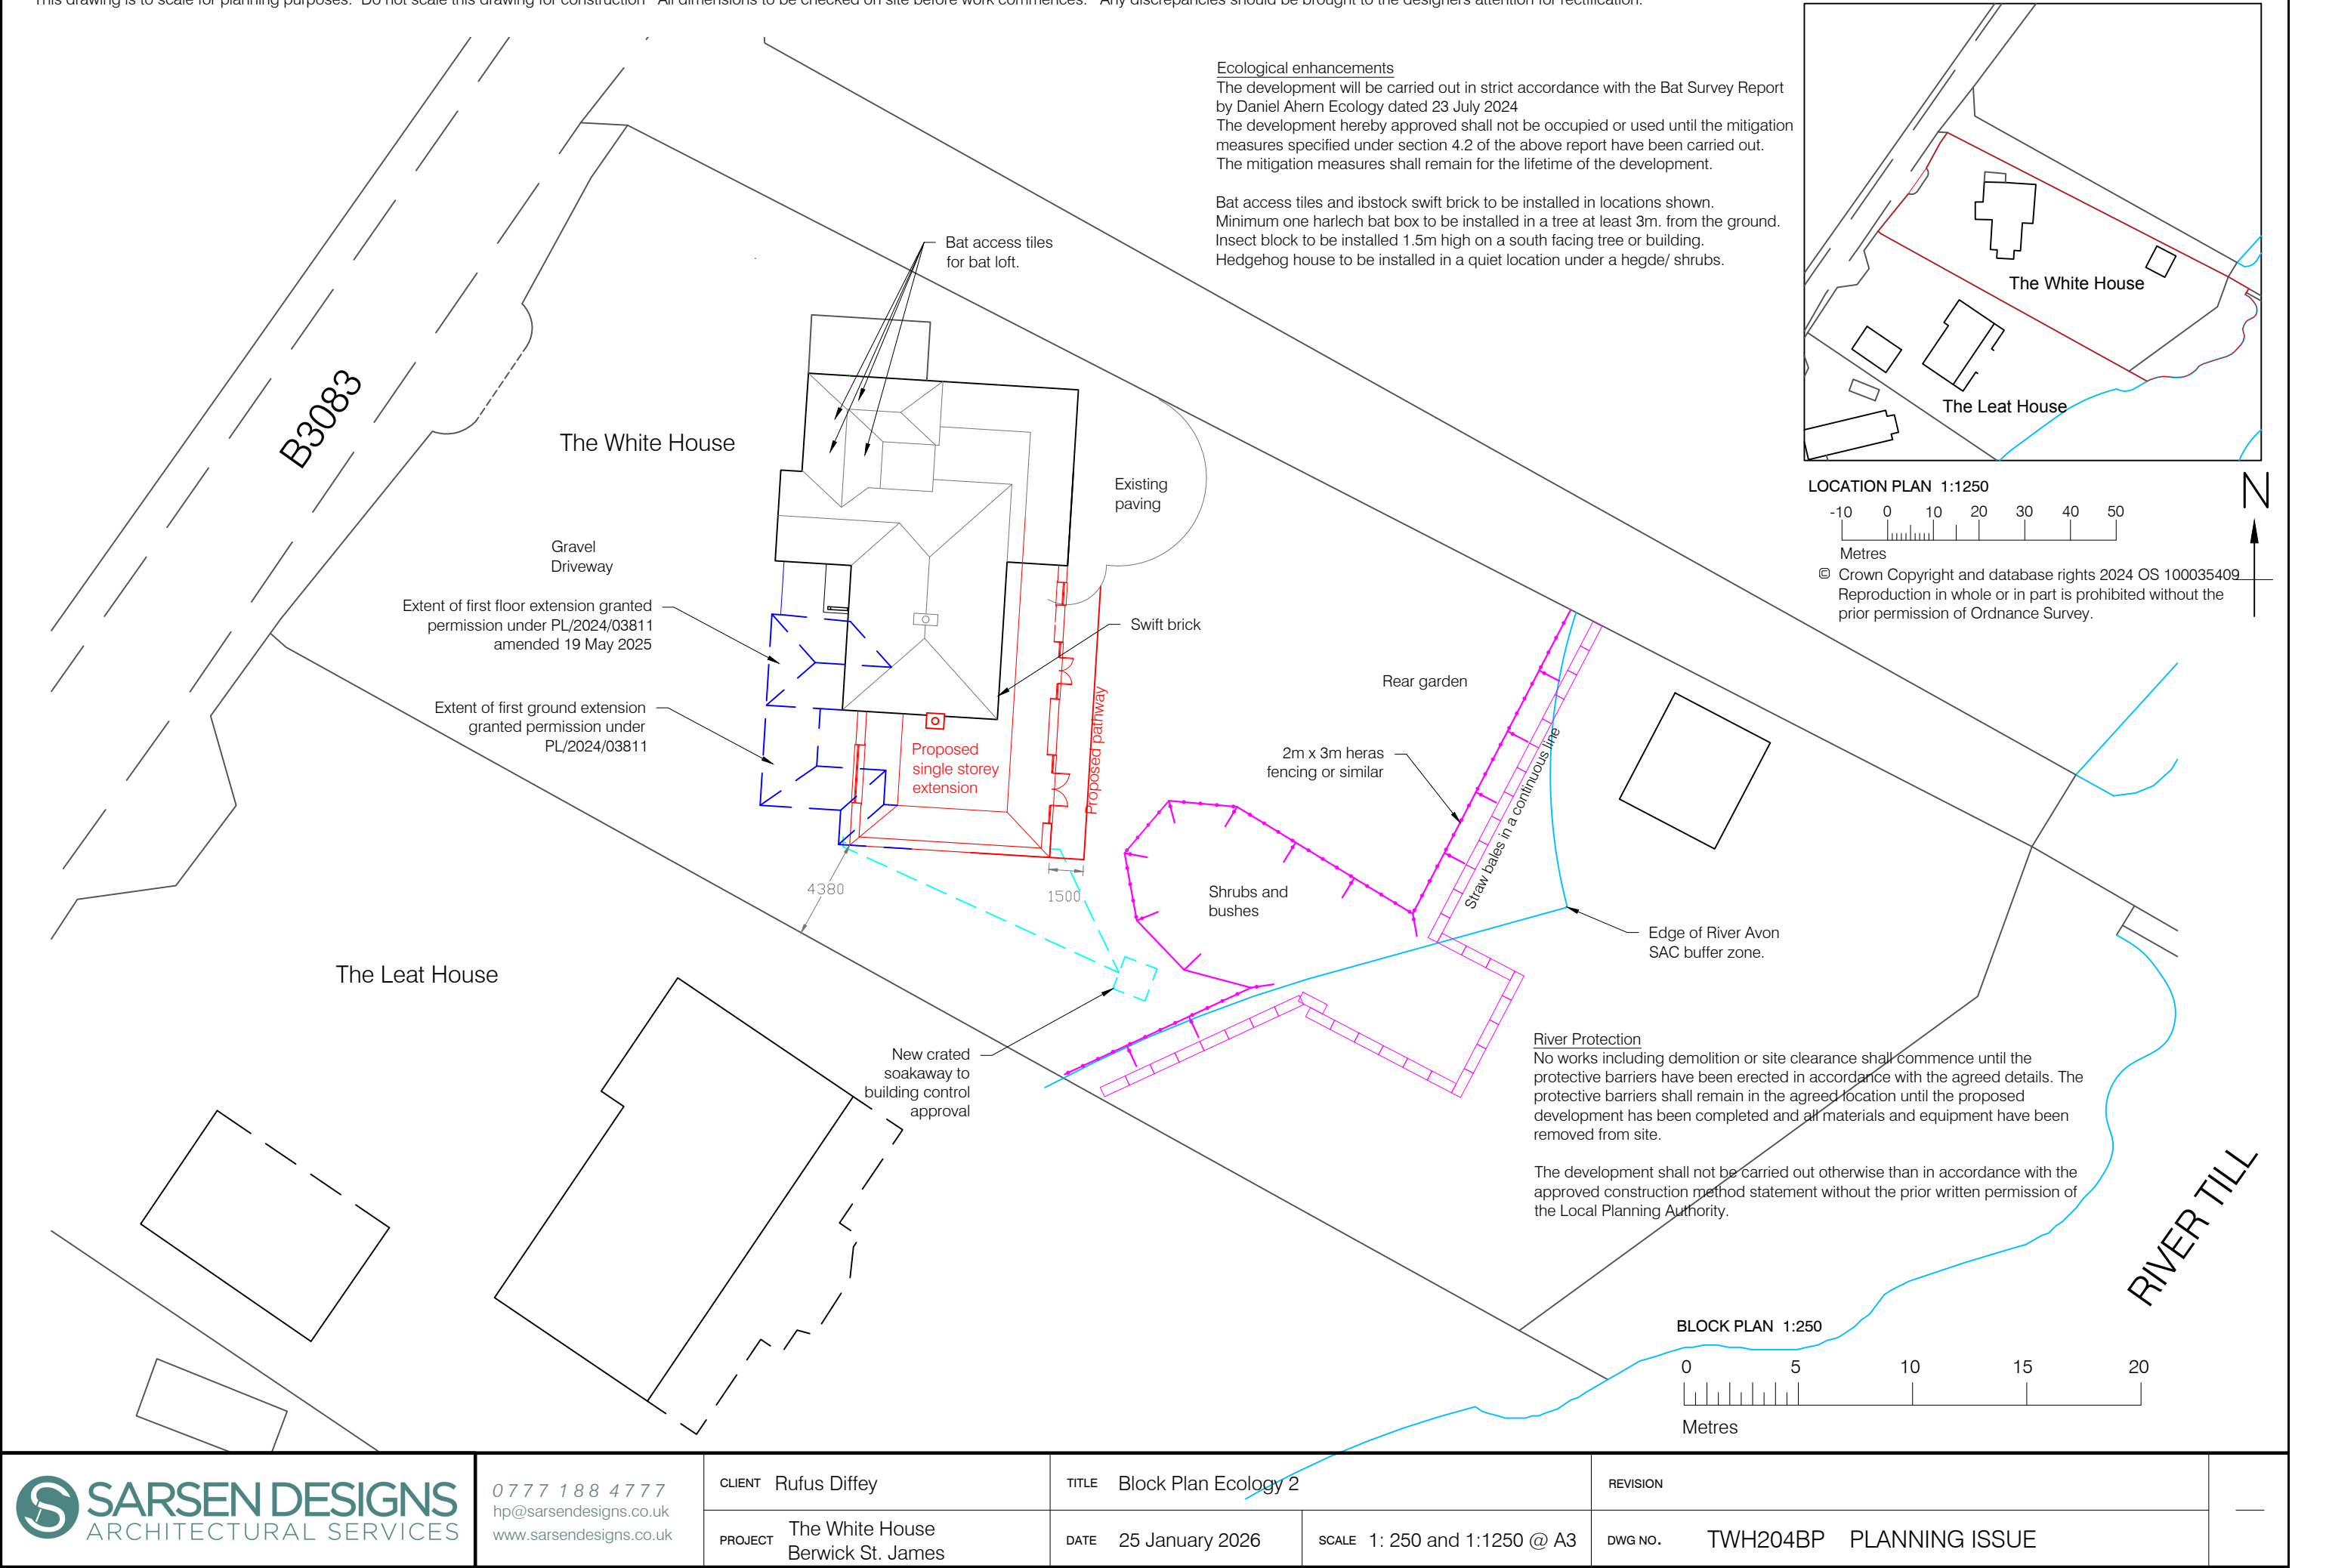

 SARSEN DESIGNS ARCHITECTURAL SERVICES	0777 188 4777 hp@sarsendesigns.co.uk www.sarsendesigns.co.uk	CLIENT Rufus Diffey	TITLE Block Plan Ecology 2		REVISION	
		PROJECT The White House Berwick St. James	DATE 25 January 2026	SCALE 1: 250 and 1:1250 @ A3	DWG NO. TWH204BP	PLANNING ISSUE