
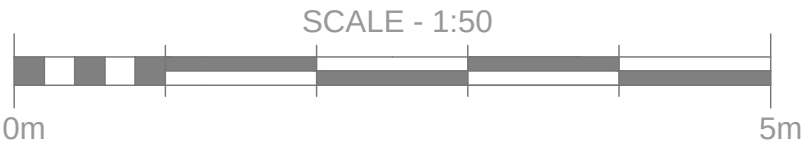


No responsibility is taken for measurements scaled off this drawing, unless otherwise stated.
Use for reference purposes only.

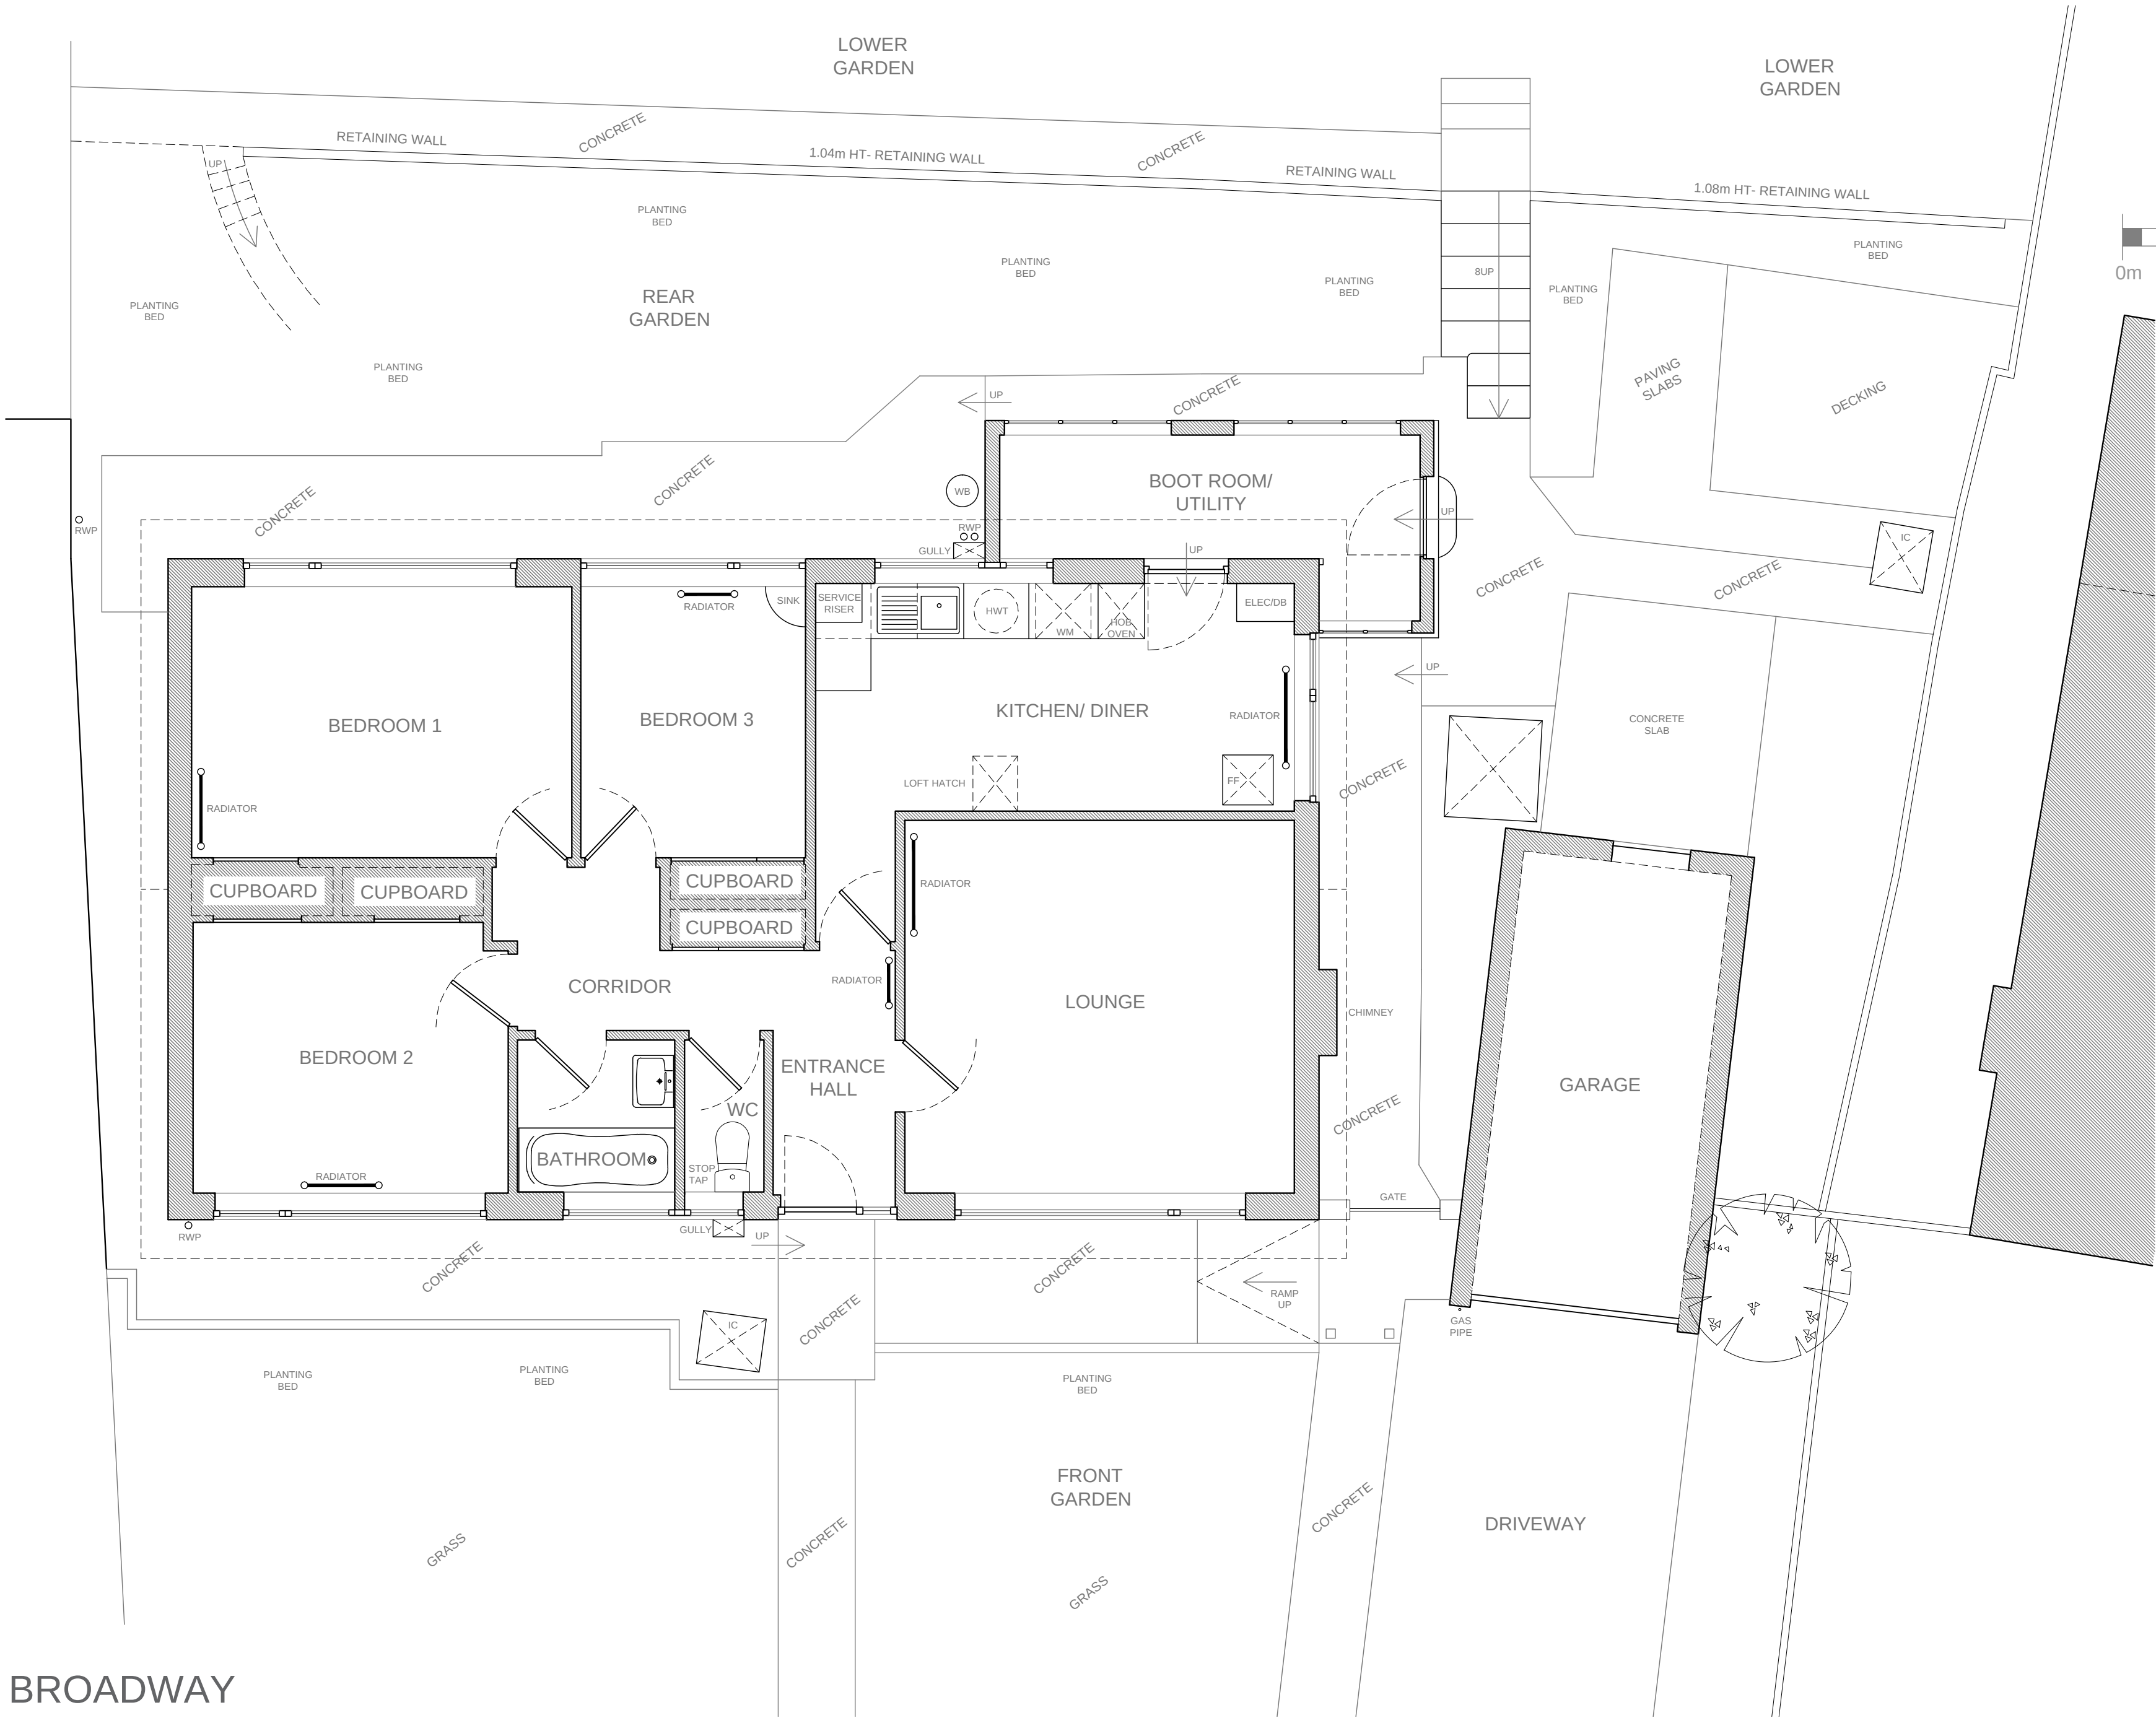

A -		
DATE	NOVEMBER 2025	
PROJECT	21 BROADWAY WARMINSTER	
DESCRIPTION	GROUND FLOOR AS EXISTING	
SCALE	1/50 @ A2	
REF.	DWG	REV.
2025	02	-