


1 X Screen - S2

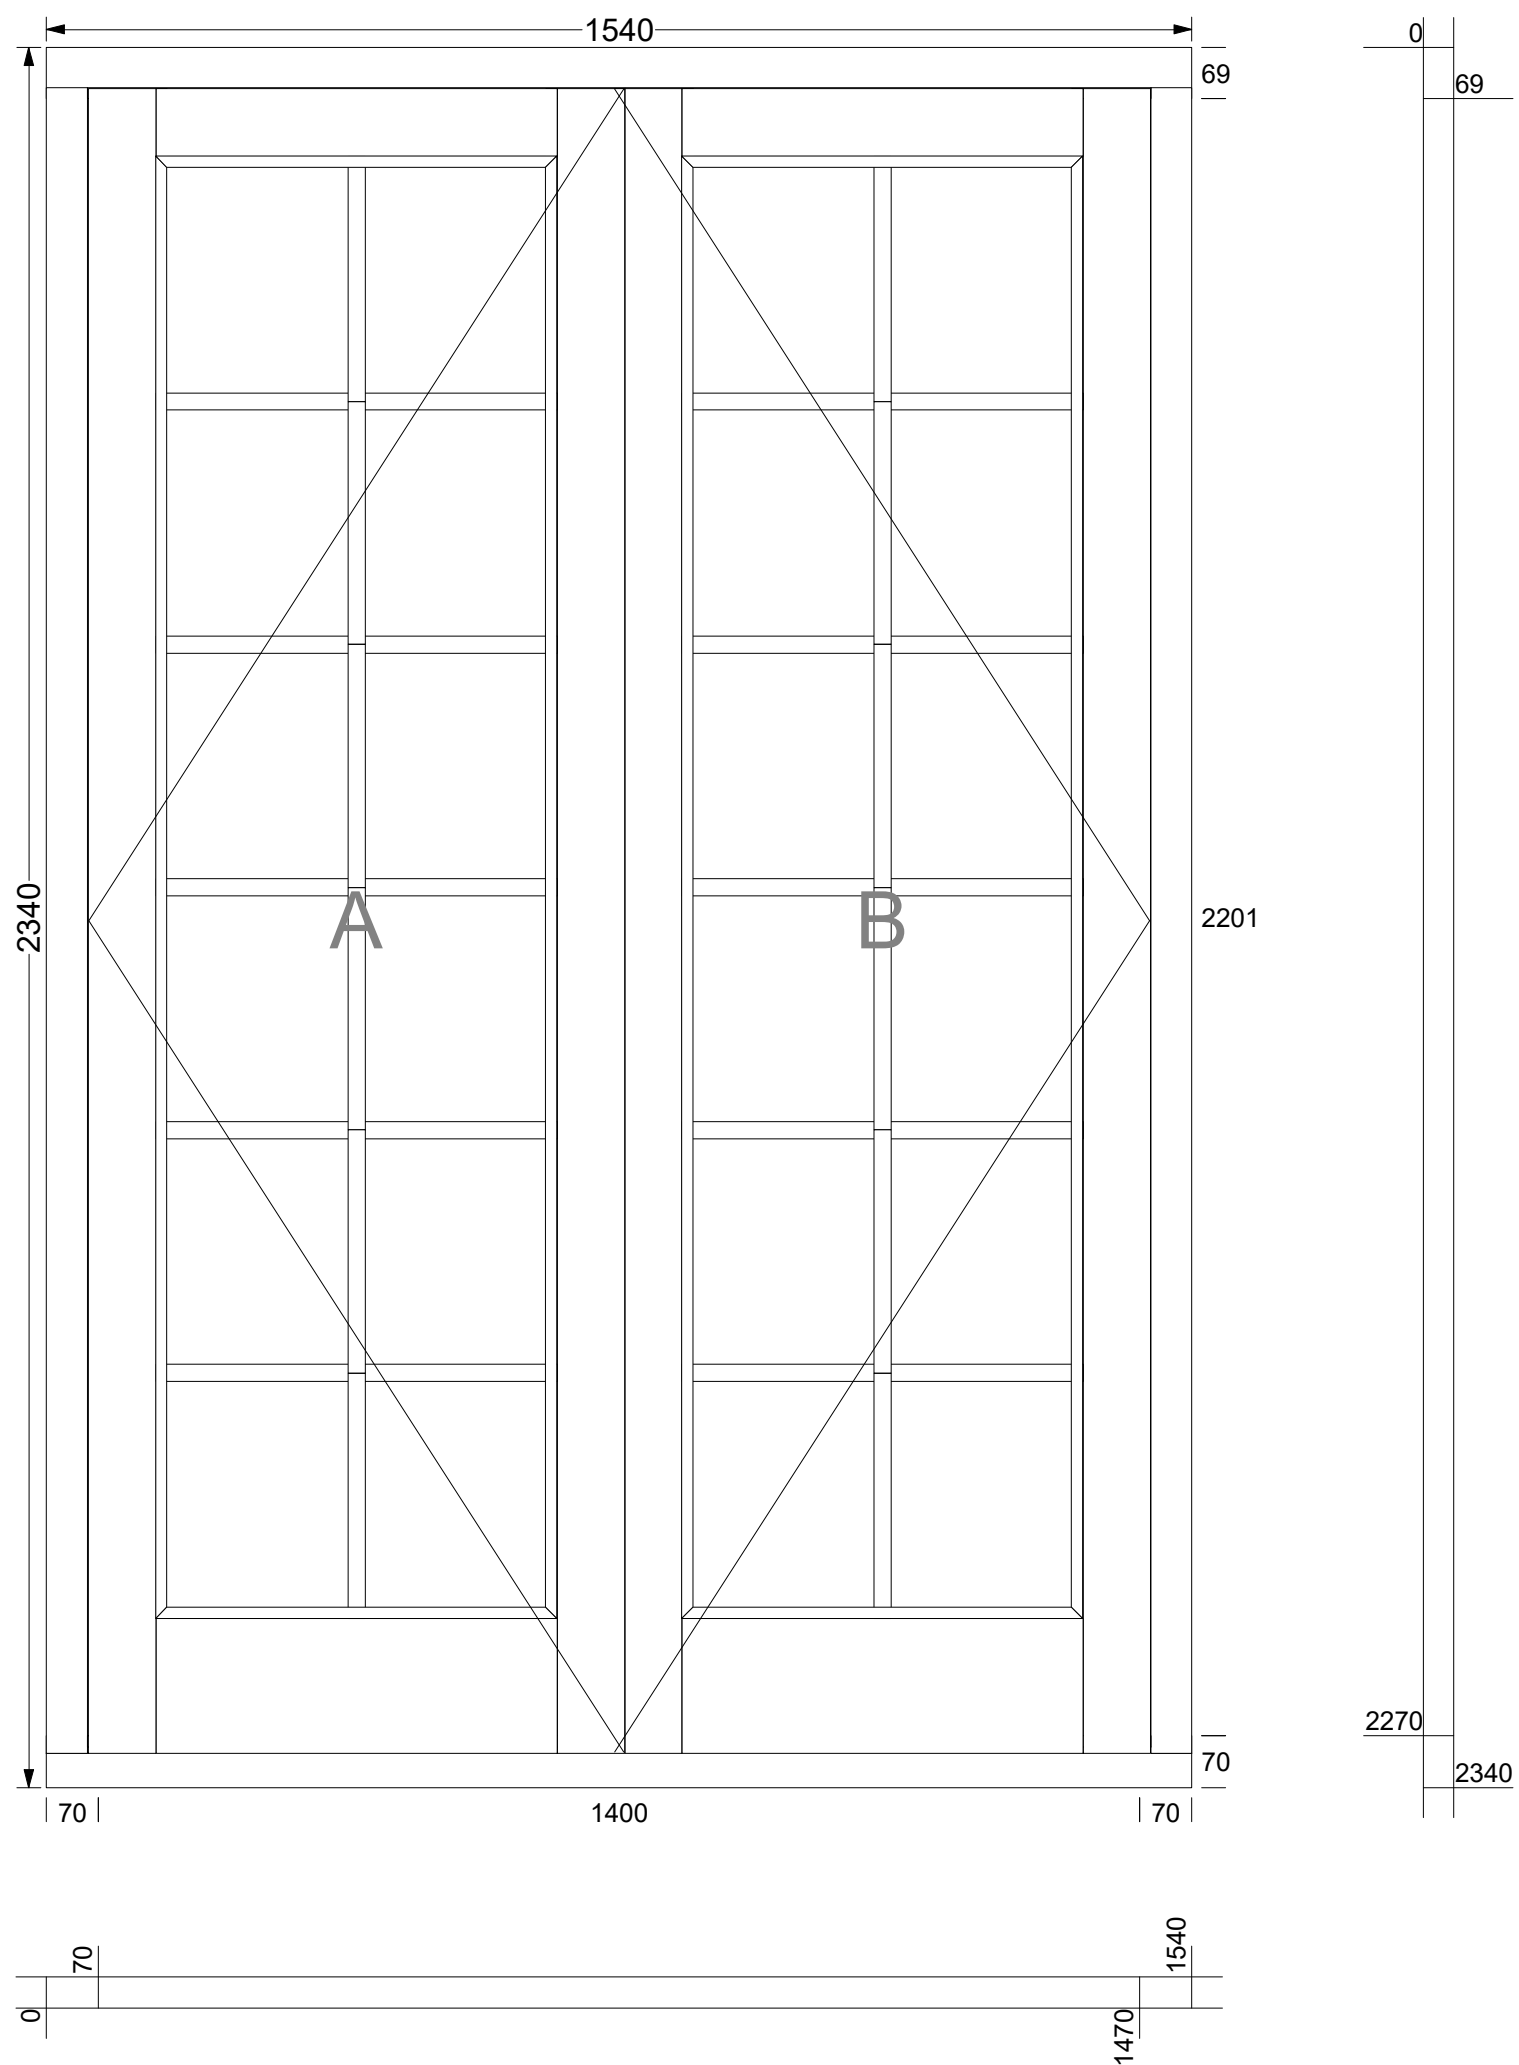

Scale 1:10@A3



Job number
3426

17:31 3-12-25

2 of 3