
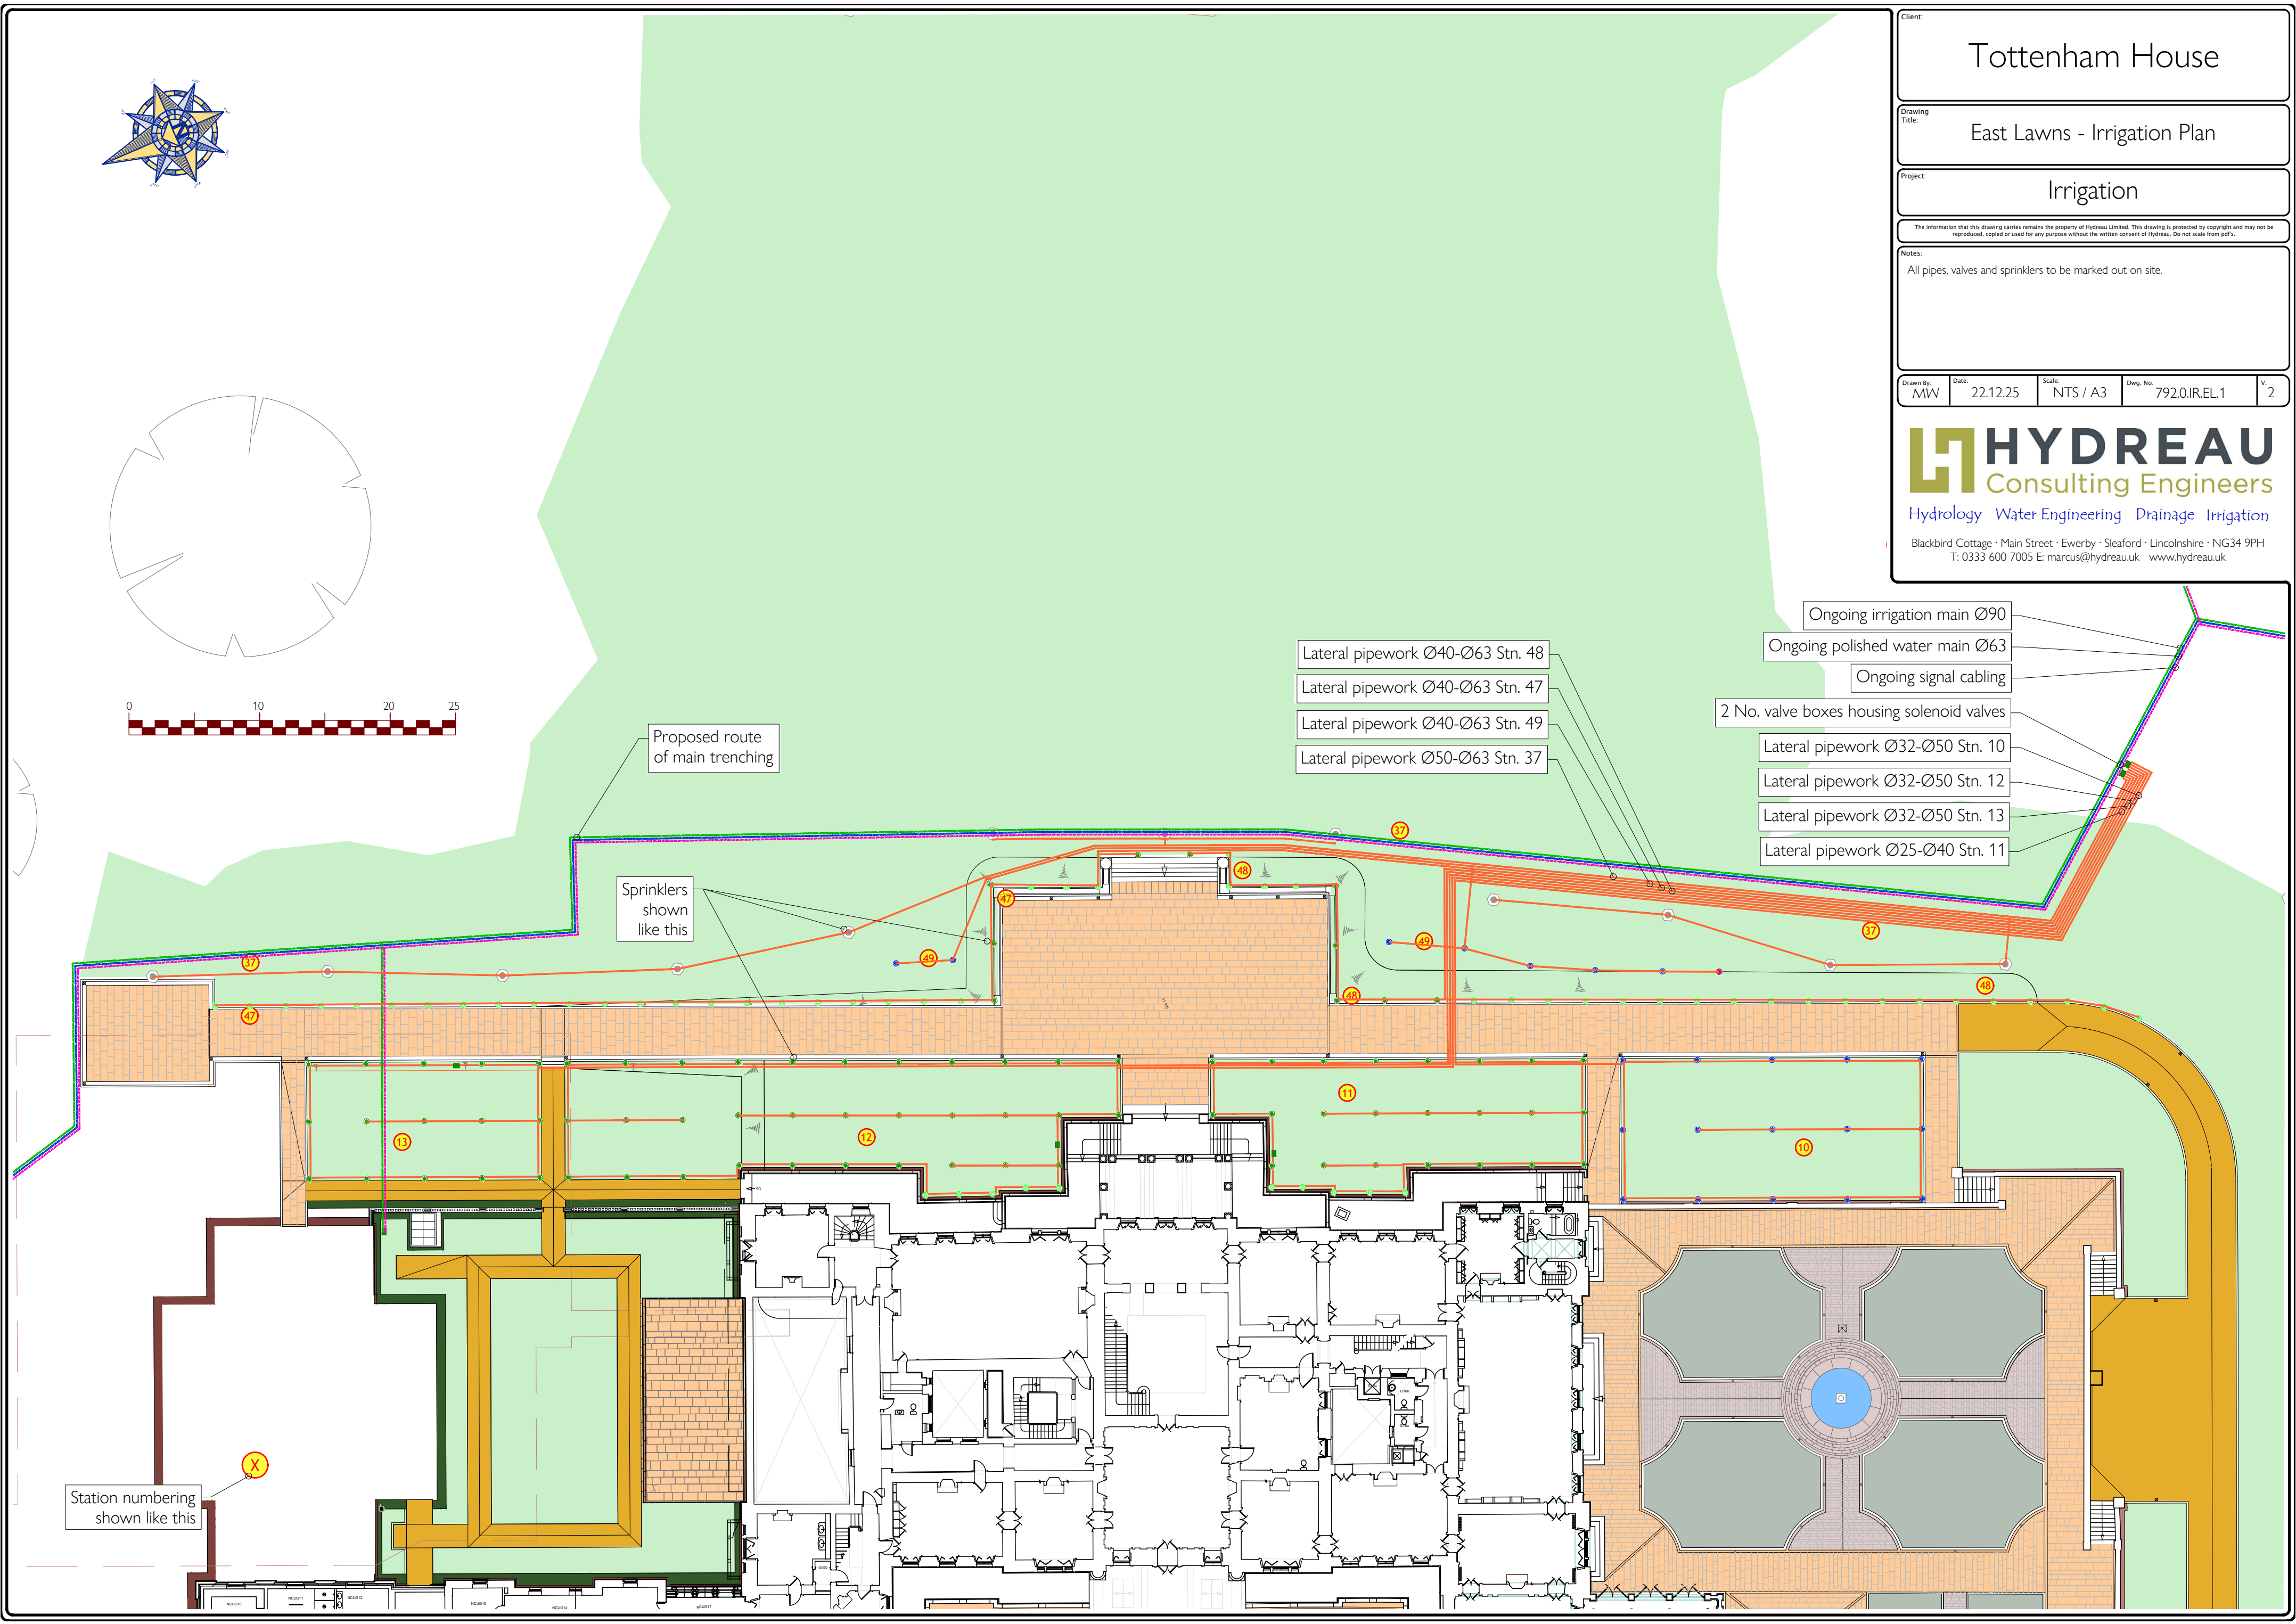
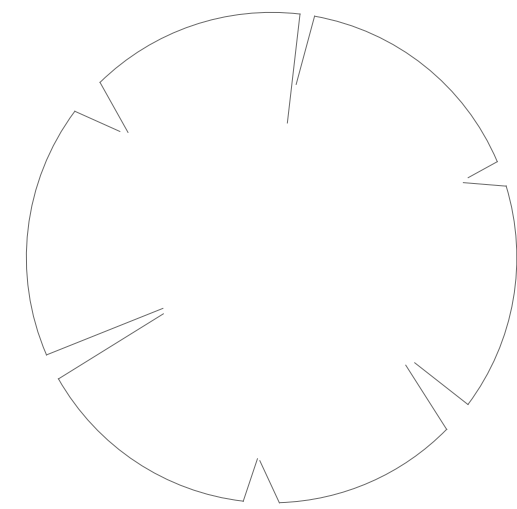


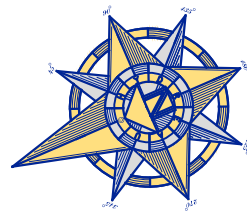

Proposed route
of main trenching

Sprinklers
shown
like this

Station numbering
shown like this

- Lateral pipework Ø40-Ø63 Stn. 48
- Lateral pipework Ø40-Ø63 Stn. 47
- Lateral pipework Ø40-Ø63 Stn. 49
- Lateral pipework Ø50-Ø63 Stn. 37

- Ongoing irrigation main Ø90
- Ongoing polished water main Ø63
- Ongoing signal cabling
- 2 No. valve boxes housing solenoid valves
- Lateral pipework Ø32-Ø50 Stn. 10
- Lateral pipework Ø32-Ø50 Stn. 12
- Lateral pipework Ø32-Ø50 Stn. 13
- Lateral pipework Ø25-Ø40 Stn. 11

Client:

Tottenham House

Drawing
Title:

East Lawns - Irrigation Plan

Project:

Irrigation

The information that this drawing carries remains the property of Hydreau Limited. This drawing is protected by copyright and may not be reproduced, copied or used for any purpose without the written consent of Hydreau. Do not scale from pdf's.

Notes:

All pipes, valves and sprinklers to be marked out on site.

Drawn By:	Date:	Scale:	Dwg. No:	V.
MW	22.12.25	NTS / A3	792.0.IREL.1	2

HYDREAU
Consulting Engineers

Hydrology Water Engineering Drainage Irrigation

Blackbird Cottage · Main Street · Ewerby · Sleaford · Lincolnshire · NG34 9PH
T: 0333 600 7005 E: marcus@hydreau.uk www.hydreau.uk