

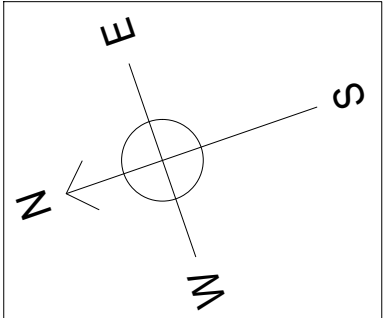


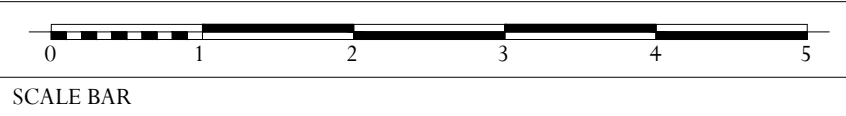

LEGEND

- 1000 DUCT FOR LOCAL POWER AND LIGHTING CABLING
- 1000 DUCT FOR AV AND LIGHTING CONTROL CABLING (TBC BY CONTRACTOR TO SUIT LIGHTING DESIGN)
- LGT 300(H x 300(W) x 150(D) (APPROX) EXTERNAL WEATHPROOF ENCLOSURE FOR EXTERNAL LIGHTING DRIVERS (TBC BY CONTRACTOR TO SUIT LIGHTING DESIGN)
- DP 300x300mm DRAW PIT FOR LIGHTING / POWER / AV CABLING
- IRR IRRIGATION SYSTEM VALVE BOX (REFER TO HYDREAU) FOR FURTHER INFORMATION
- Lightning Protection Tape / Cable Route Belowground (Refer to PTSG for further details)
- E-MAT Lightning Protection 900 x 900mm Copper Lattice Earth Mat Buried With Minimum 300mm Cover (Refer to PTSG for further details)

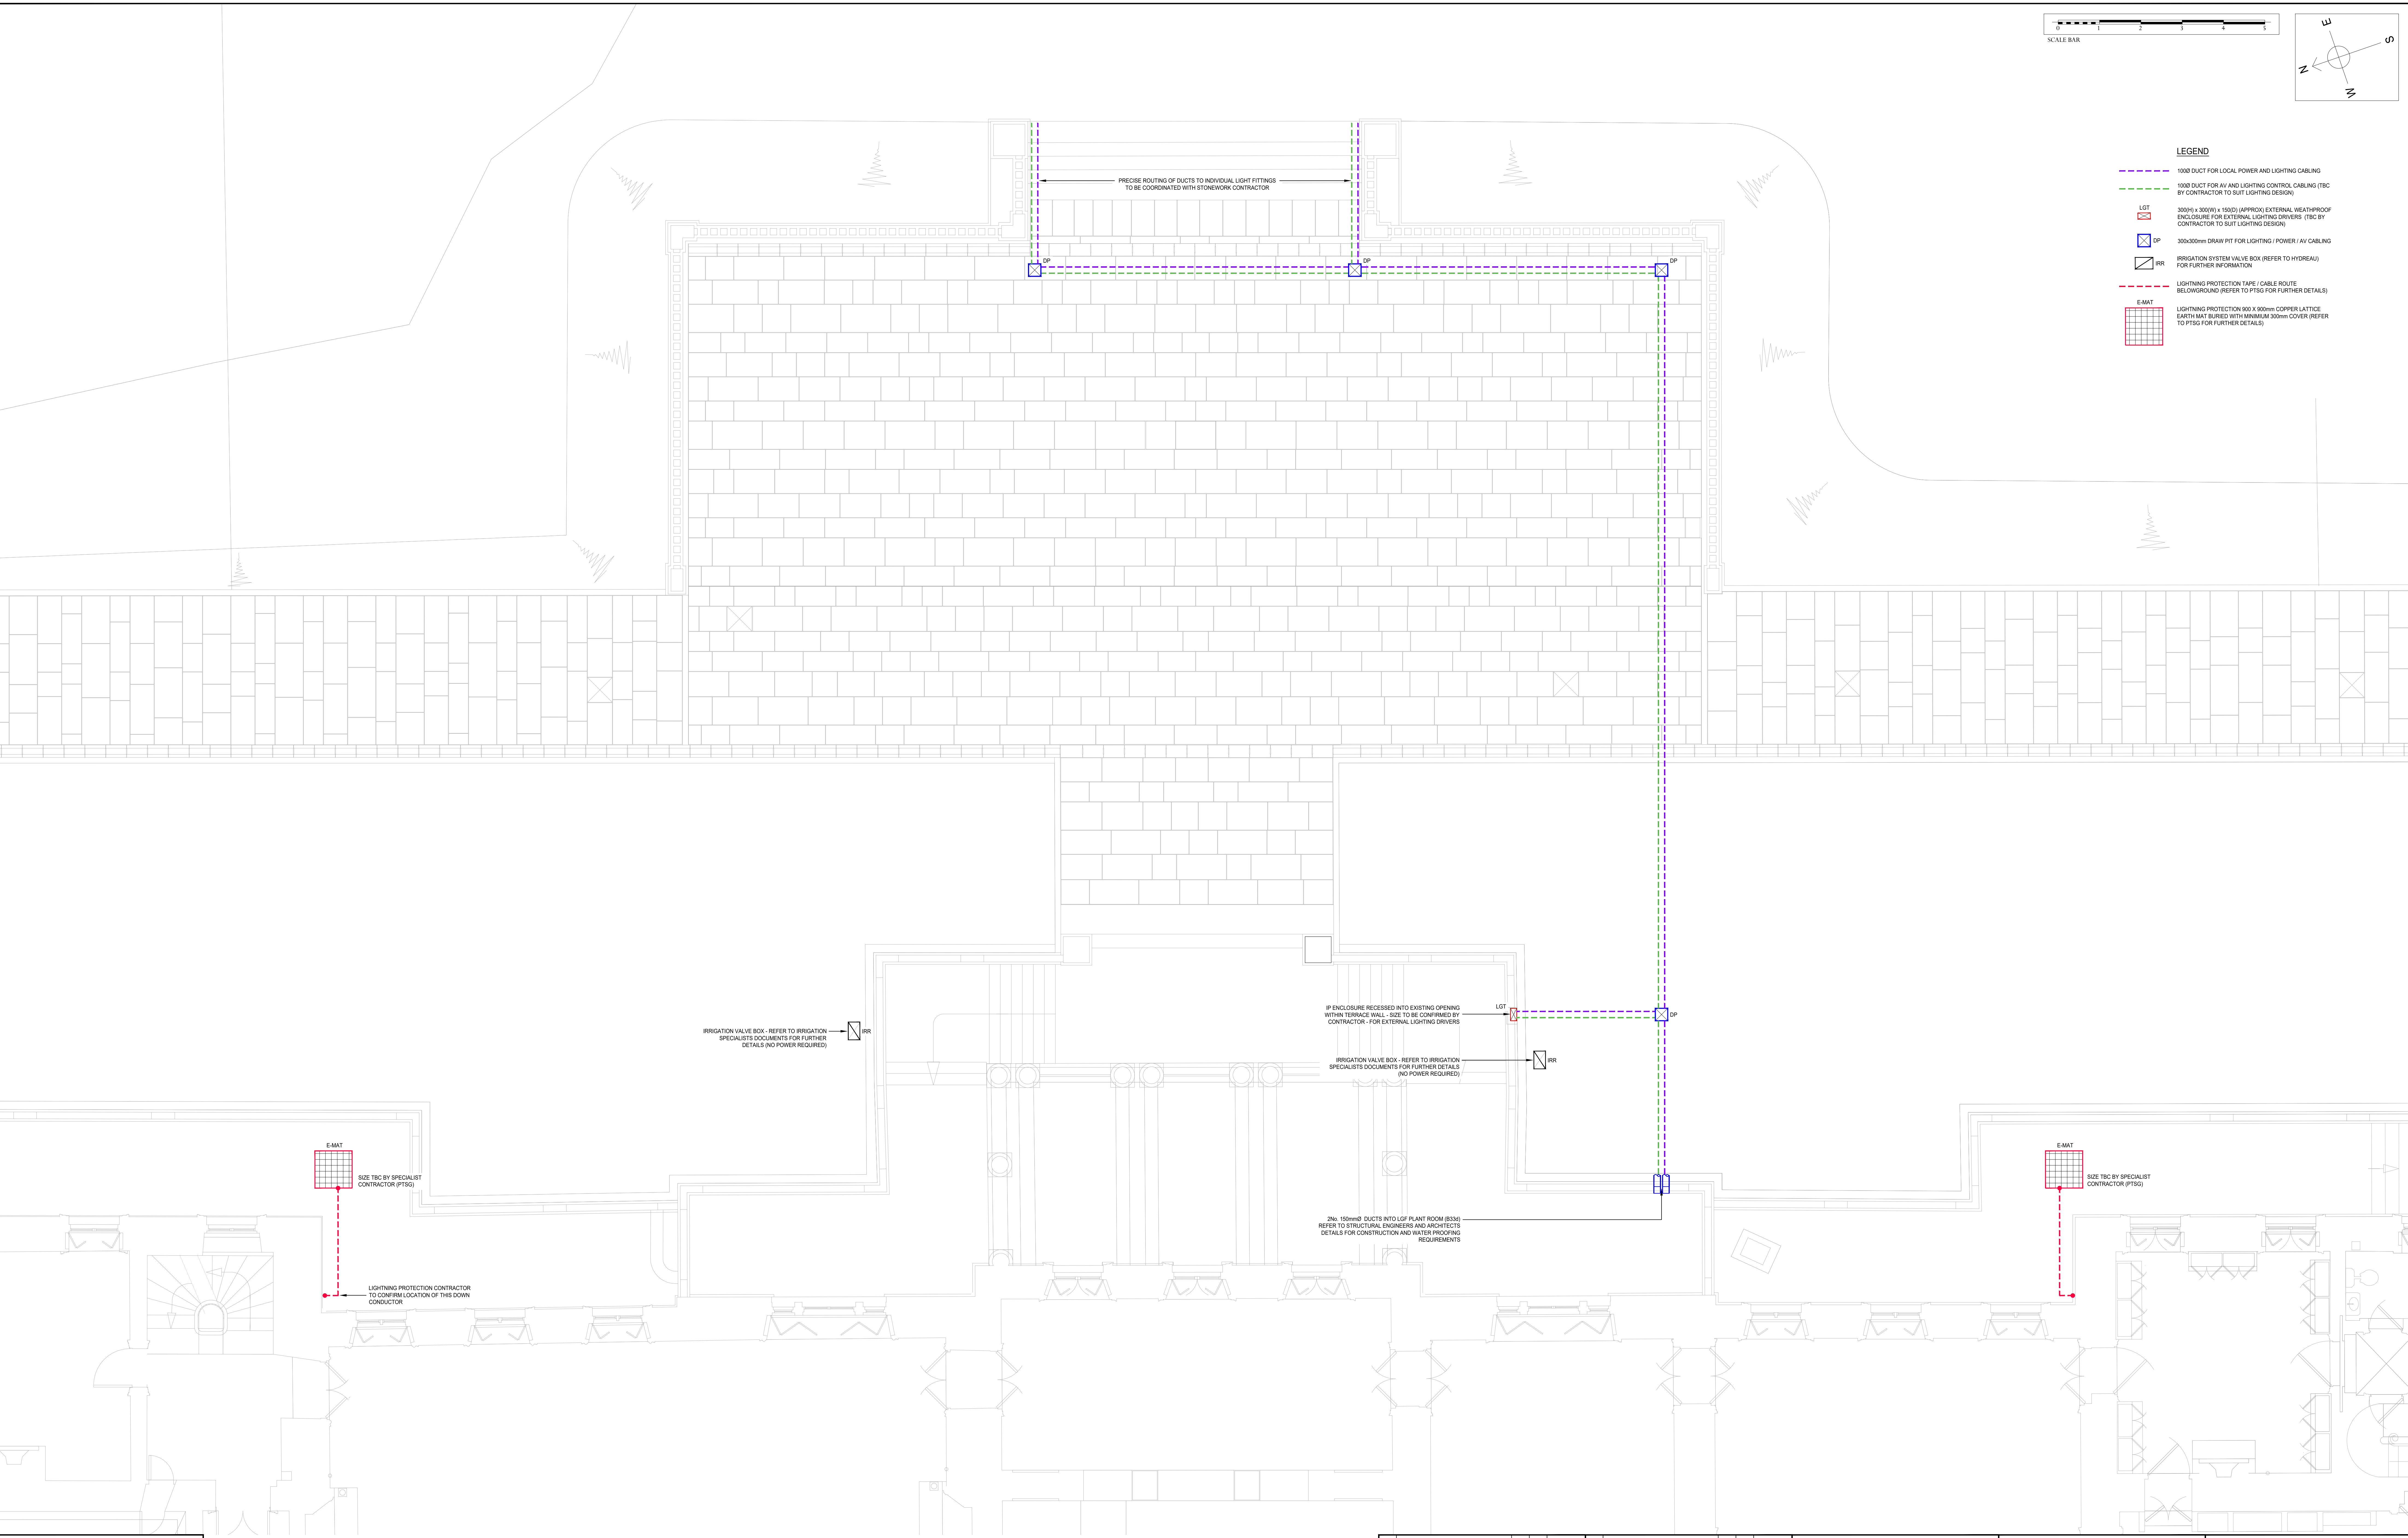

DIMENSIONS
Figured dimensions are to be taken in preference to scaled dimensions.
All dimensions are to be verified on site prior to work commencing.

DISCREPANCIES
Any discrepancy is to be referred to the consultant before proceeding.

COPYRIGHT
This drawing is the property of VECTOR DESIGN and copyright is reserved by them.

This drawing is issued on the condition that it is not copied or disclosed to any other unauthorised person without the prior consent of VECTOR DESIGN.

RELATED DOCUMENTS
This drawing shall be read in conjunction with the written specification where appropriate.

NO.	DESCRIPTION	DATE	DATE

REVISED	ISSUED	DATE	BY	
P2	X-REF CO-ORDINATED WITH ADAM	SJF	CJ	10.12.2025
P1	PRELIMINARY ISSUE FOR PLANNING	SJF	CJ	05.12.2025
P1	PRELIMINARY ISSUE FOR COMMENT	SJF	CJ	05.12.2025

ADAM ARCHITECTURE

Tottenham House
Wiltshire

Private

Tottenham House
Wiltshire

DRAWING TITLE			
Mechanical & Electrical Services Main House East Terrace Interconnecting Services Layout			

PROJECT NUMBER			
THIF01-VEC-XX-00-DR-U-0011			

DATE	ISSUED	SCALE	BY
SJF	CJ	1:50	P2

vector
vector**design**

BUILDING SERVICES CONSULTANTS

Church Farm Barns, Coppen Lane, Stathampton, OX44 7TZ
Tel: 01865 862300
www.vector**design**.co.uk