
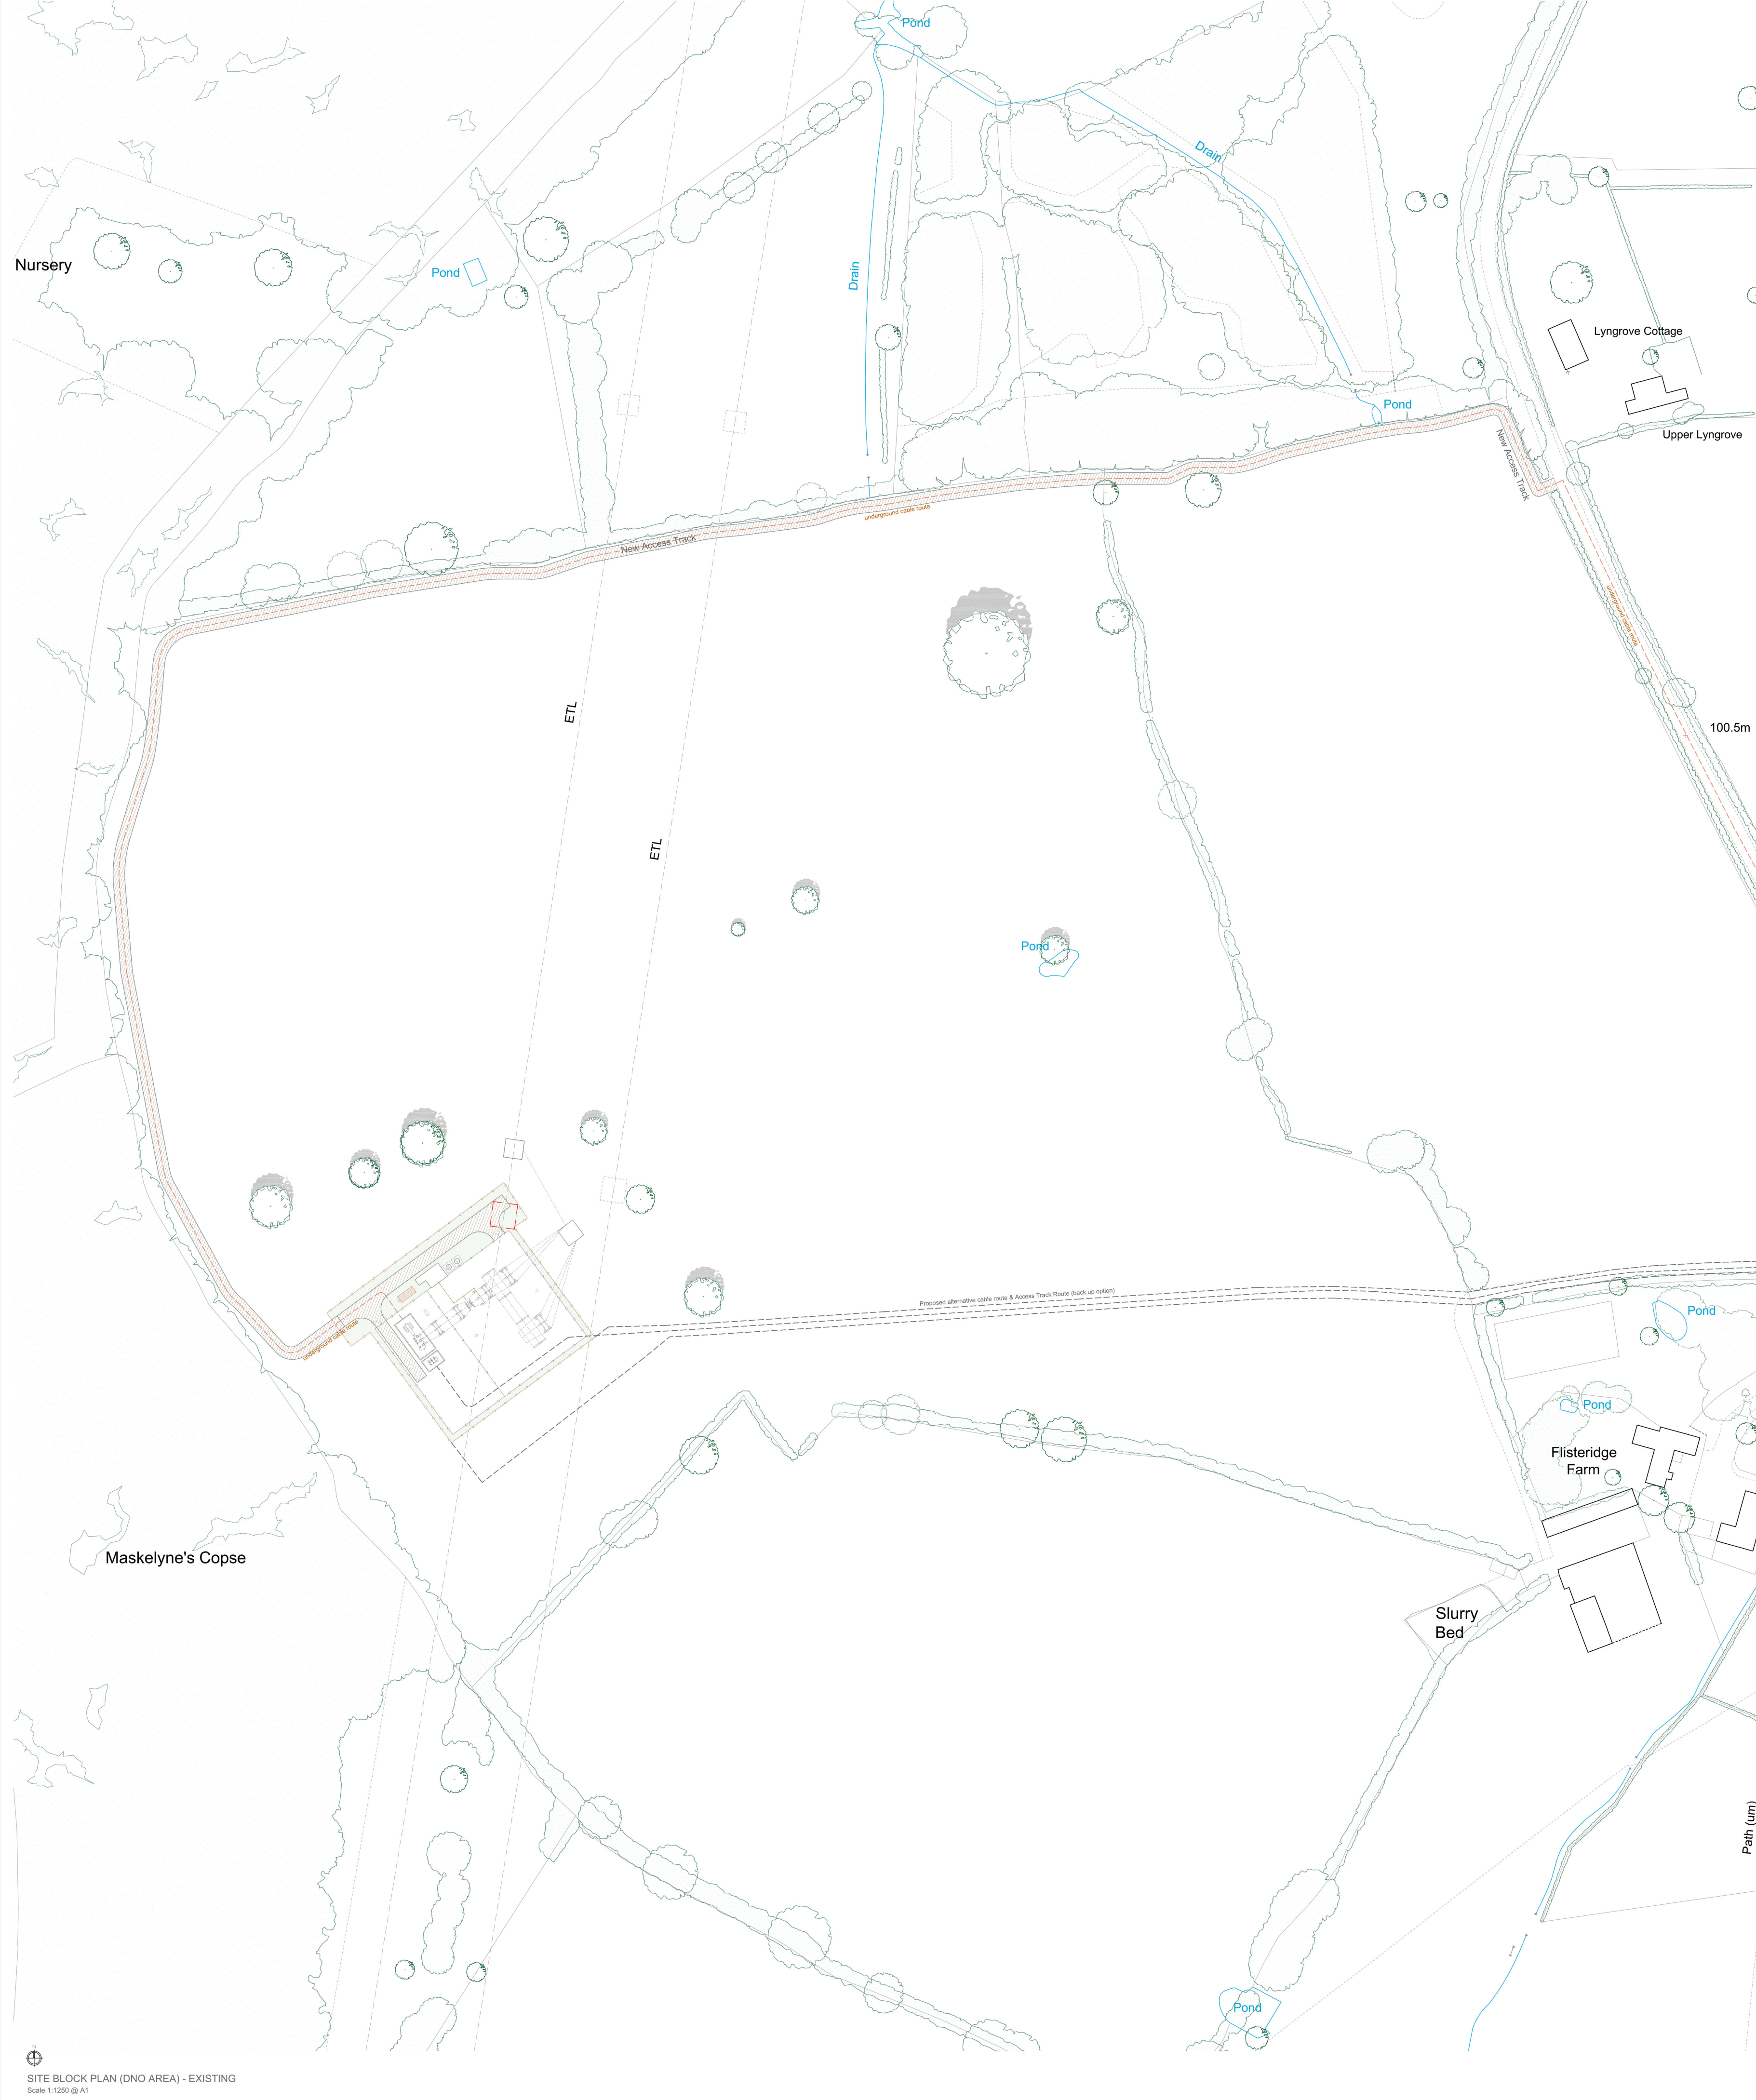


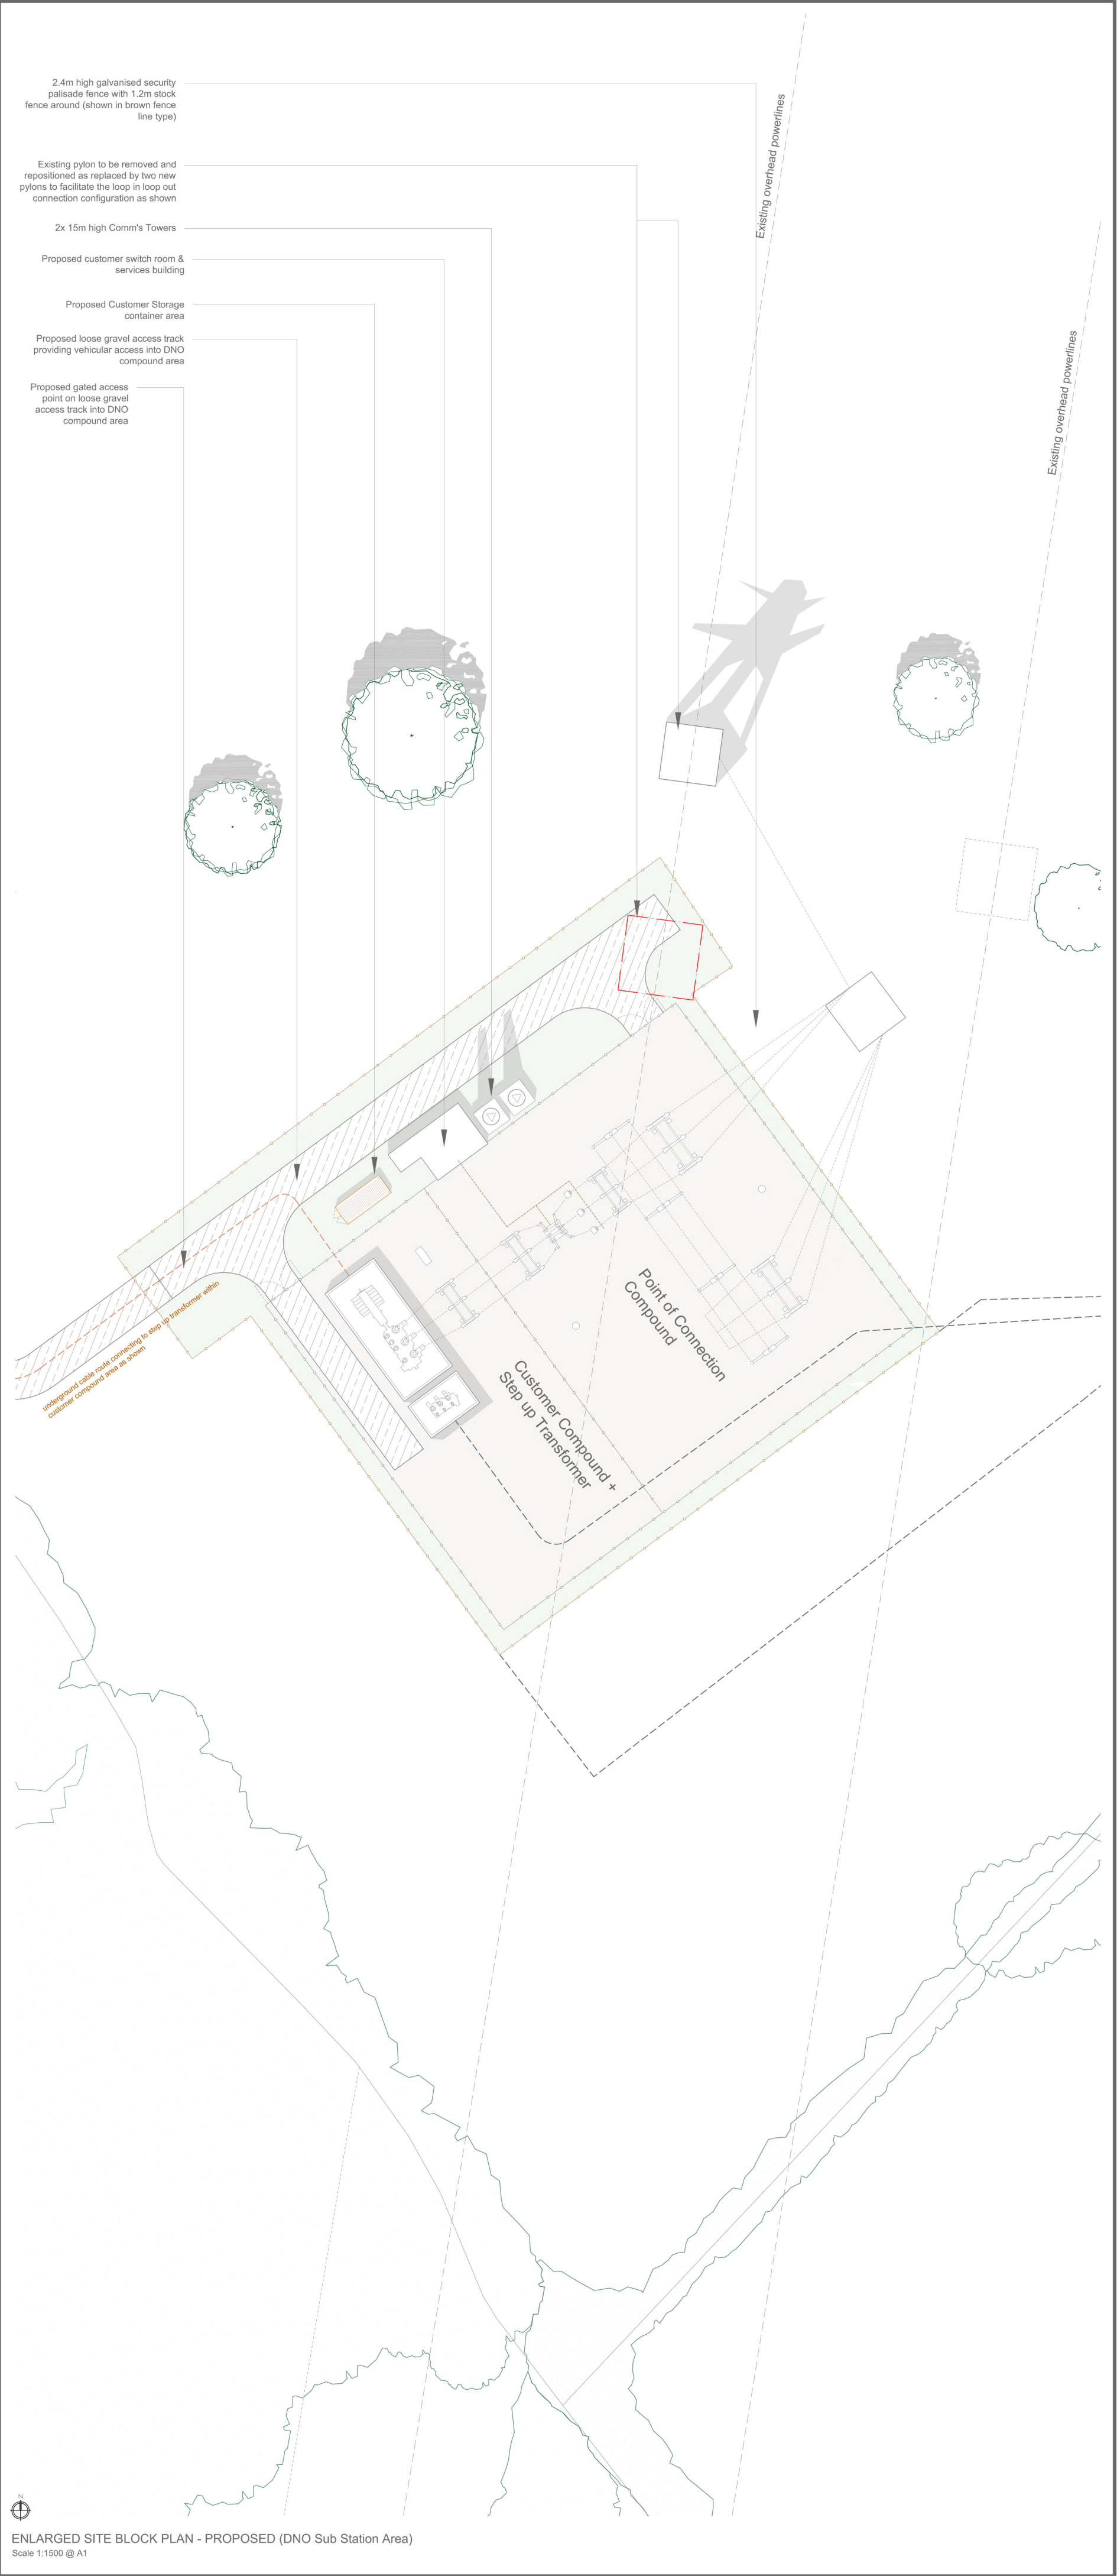

NOTES

Do not scale from these drawings unless for Planning purposes. Figured dimensions only are to be used.

All dimensions must be checked on site by the contractor prior to the commencement of any fabrication or building works.

Where applicable, dimensions and details are to be read in conjunction with specialist consultants' drawings, any disparity between drawings is to be brought to attention prior to the commencement of any fabrication or building works.

REVISIONS

REV	NOTE	DATE
A	Position of Substation area and track route amended to reflect buffer zones required - comments by NB amended by PR	12/01/2020
B	Configuration of gridyard + access track altered in accordance with land owner agreement and comments provided - comments by NB amended by PR	12/01/2021
C	Further amend to access track proximity in accordance with land owner agreement and comments provided - comments by NB amended by PR	19/01/2021
D	Alternate access track proximity marked by dashed line on plan - comments by NB amended by PR	25/01/2021

ORIENTATION PLAN
N.T.S.

JOB TITLE
Proposed Solar Site at Five Lanes

CLIENT DETAILS
5 Lanes Solar Project Ltd

DRAWING TITLE
SITE BLOCK PLAN (DNO AREA) - PROPOSED

SCALE
1:500 + 1:1250 @ A1

DRAWING STATUS
Planning Issue

DRAWN
PR

DRAWING NUMBER
20.09_302

CHECKED
PG / NB

REV
D

DATE
25/01/2021

KINGSTON HOUSE, BLACKBROOK BUSINESS PARK, TAUNTON
SOMERSET, TA1 2PX. TEL: 01823 445030, FAX: 01823 445031