




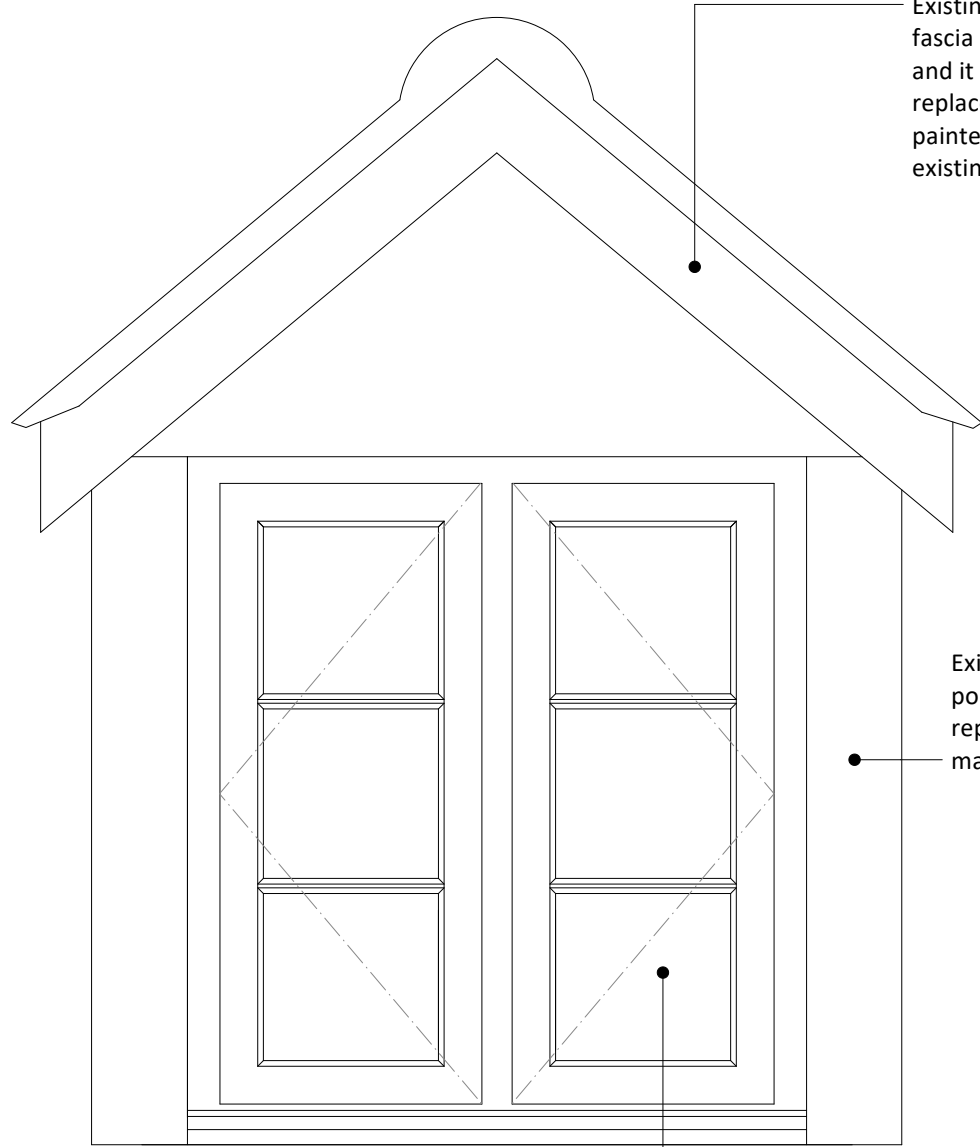

1:10 Proposed Elevation
Window - W-201, 202, 203 & 204.

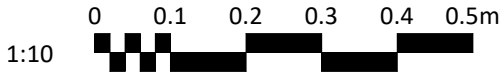


Existing timber window and cill removed and replaced with new painted Accoya timber window with Slimline double glazing. Windows painted to match the existing.

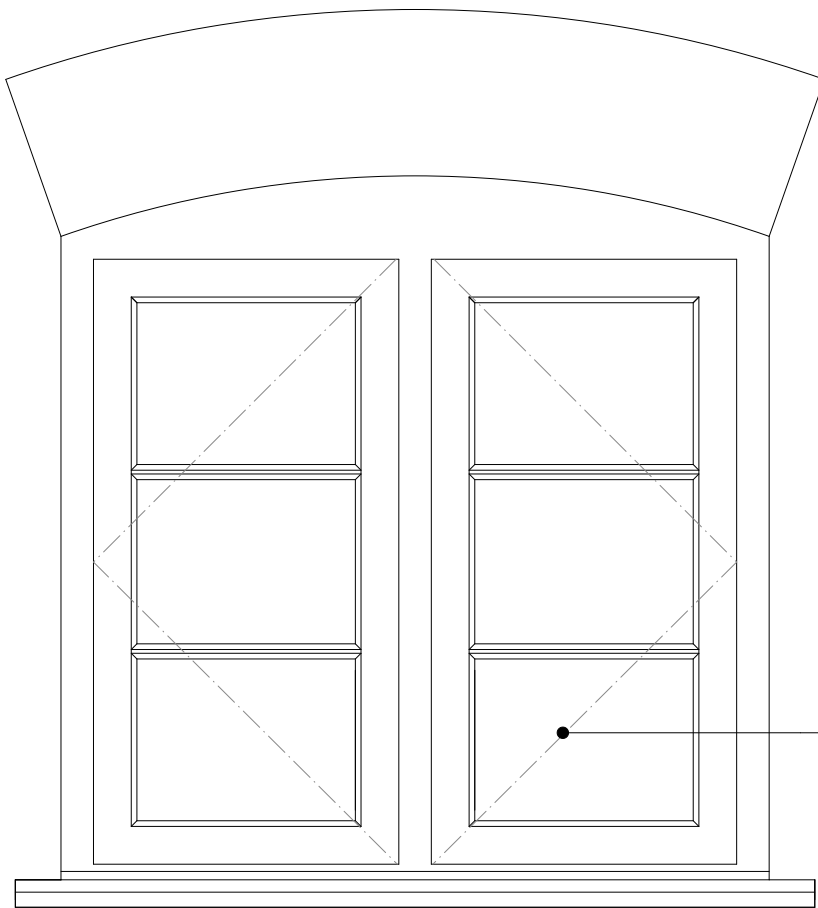


1:10 Proposed Elevation
Window - W-205


Existing timber window and cill removed and replaced with new painted Accoya timber window with Slimline double glazing. Windows painted to match the existing.

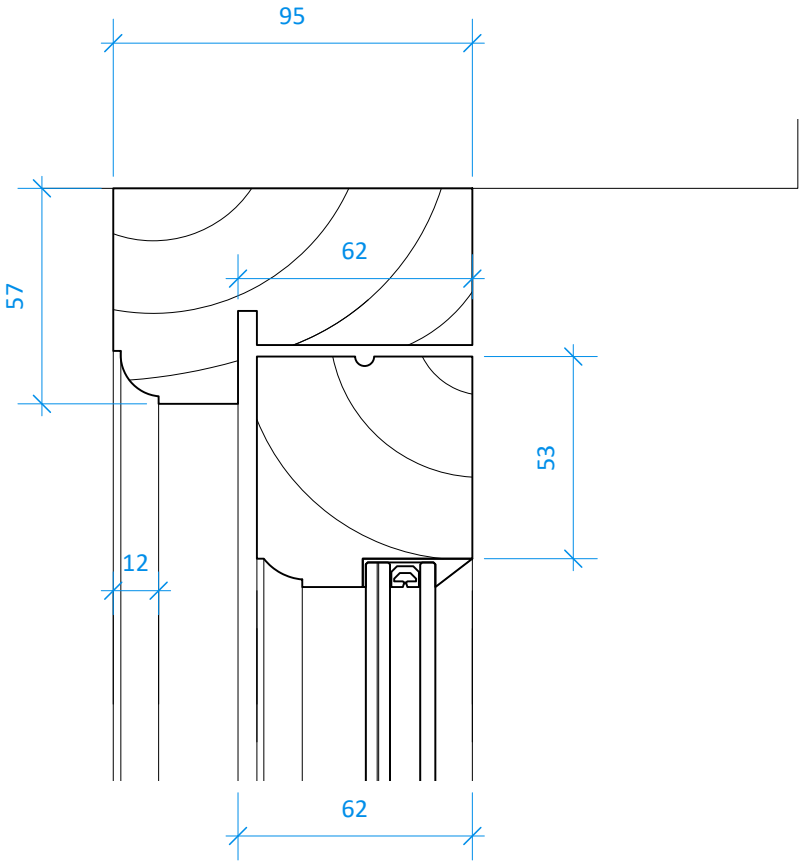


1:2 Window head detail

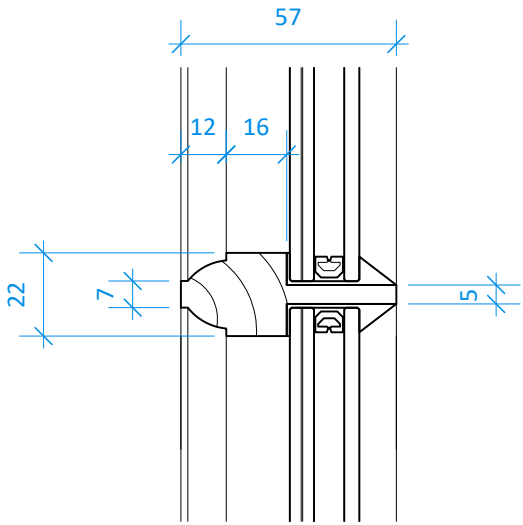

1:2 Glazing bar detail

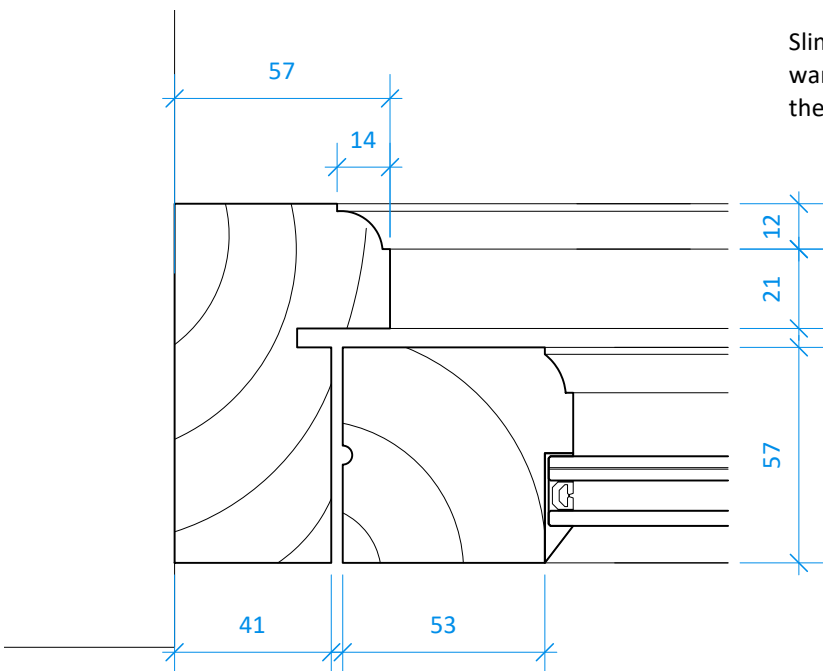


1:2 Window Jamb section

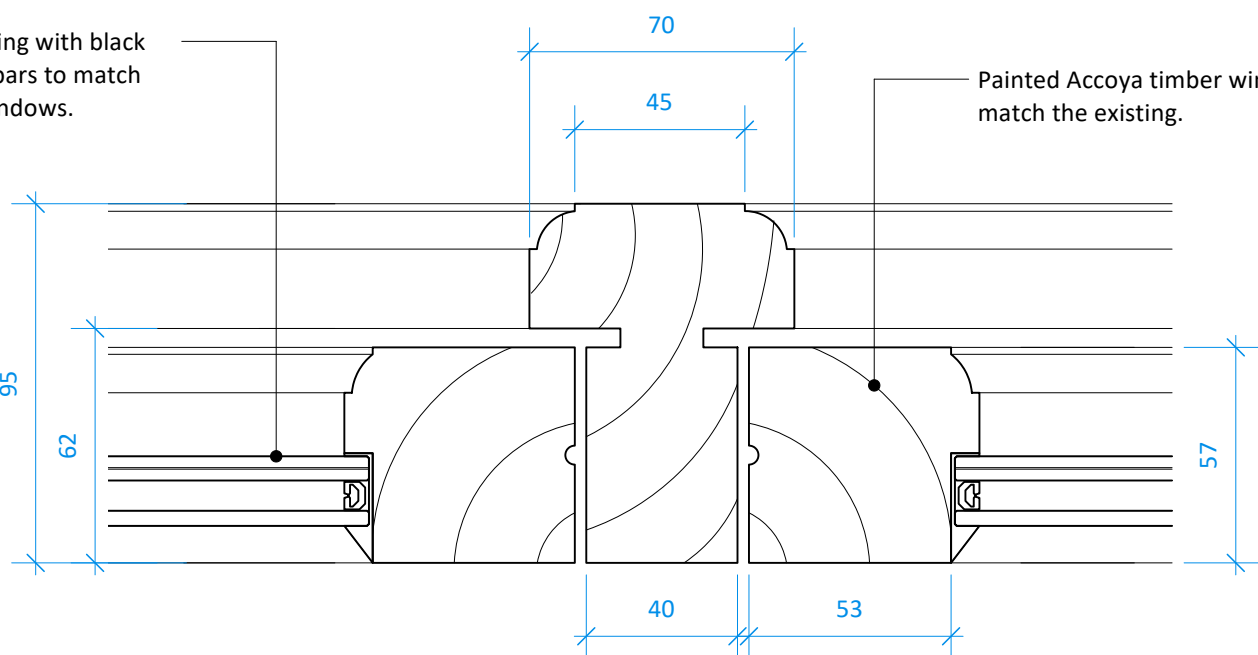

1:2 Window Mullion section


Painted Accoya timber window to match the existing.

Existing secondary glazing to be retained.

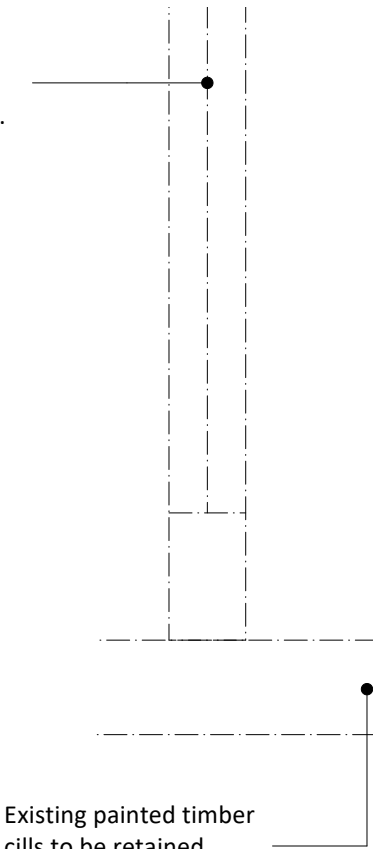

1:2 Window cill section

Existing painted timber cills to be retained.

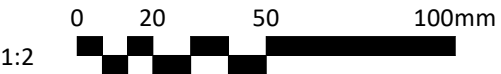

This drawing is the copyright of PKA Architects Ltd. Registered in England and Wales No 8605083. Do not rely on Scaled Dimensions - work to figured dimensions only. If in doubt - ASK. All dimensions to be checked on site by contractor. Work to existing building features where appropriate. Any OS copyright data on this drawing is reproduced under license.

Date	No.	Revision	Notes
------	-----	----------	-------

PKA
ARCHITECTS

PKA Architects Ltd RIBA CHARTERED PRACTICE
Featherbrook, Whistley Road, Potterne, Devizes, Wiltshire. SN10 5TD
tel 01380-725688 tom@pka-architects.com www.pka-architects.com

Project Title
Replacement windows

Address
**The Old Vicarage, 4 Rookes Lane,
Potterne, SN10 5NF**

Client
Paul Rilett

Sheet Title
Proposed window details

Scale	Drawn By	Date
Varies @A1	SW	29/01/2026

Project ID.	Stage.	Sheet No.	Revision.
2171	PL-100	-	-

Status
LBC Application

File Name
Old Vicarage window details.vwx

Stage Key.
EX - Existing
SK - Sketch
PL - Planning
WD - Working
Drawings
BR - Building
Regulations
TN - Tender
CN - Construction
AB - As Built