




PROPOSED GROUND FLOOR

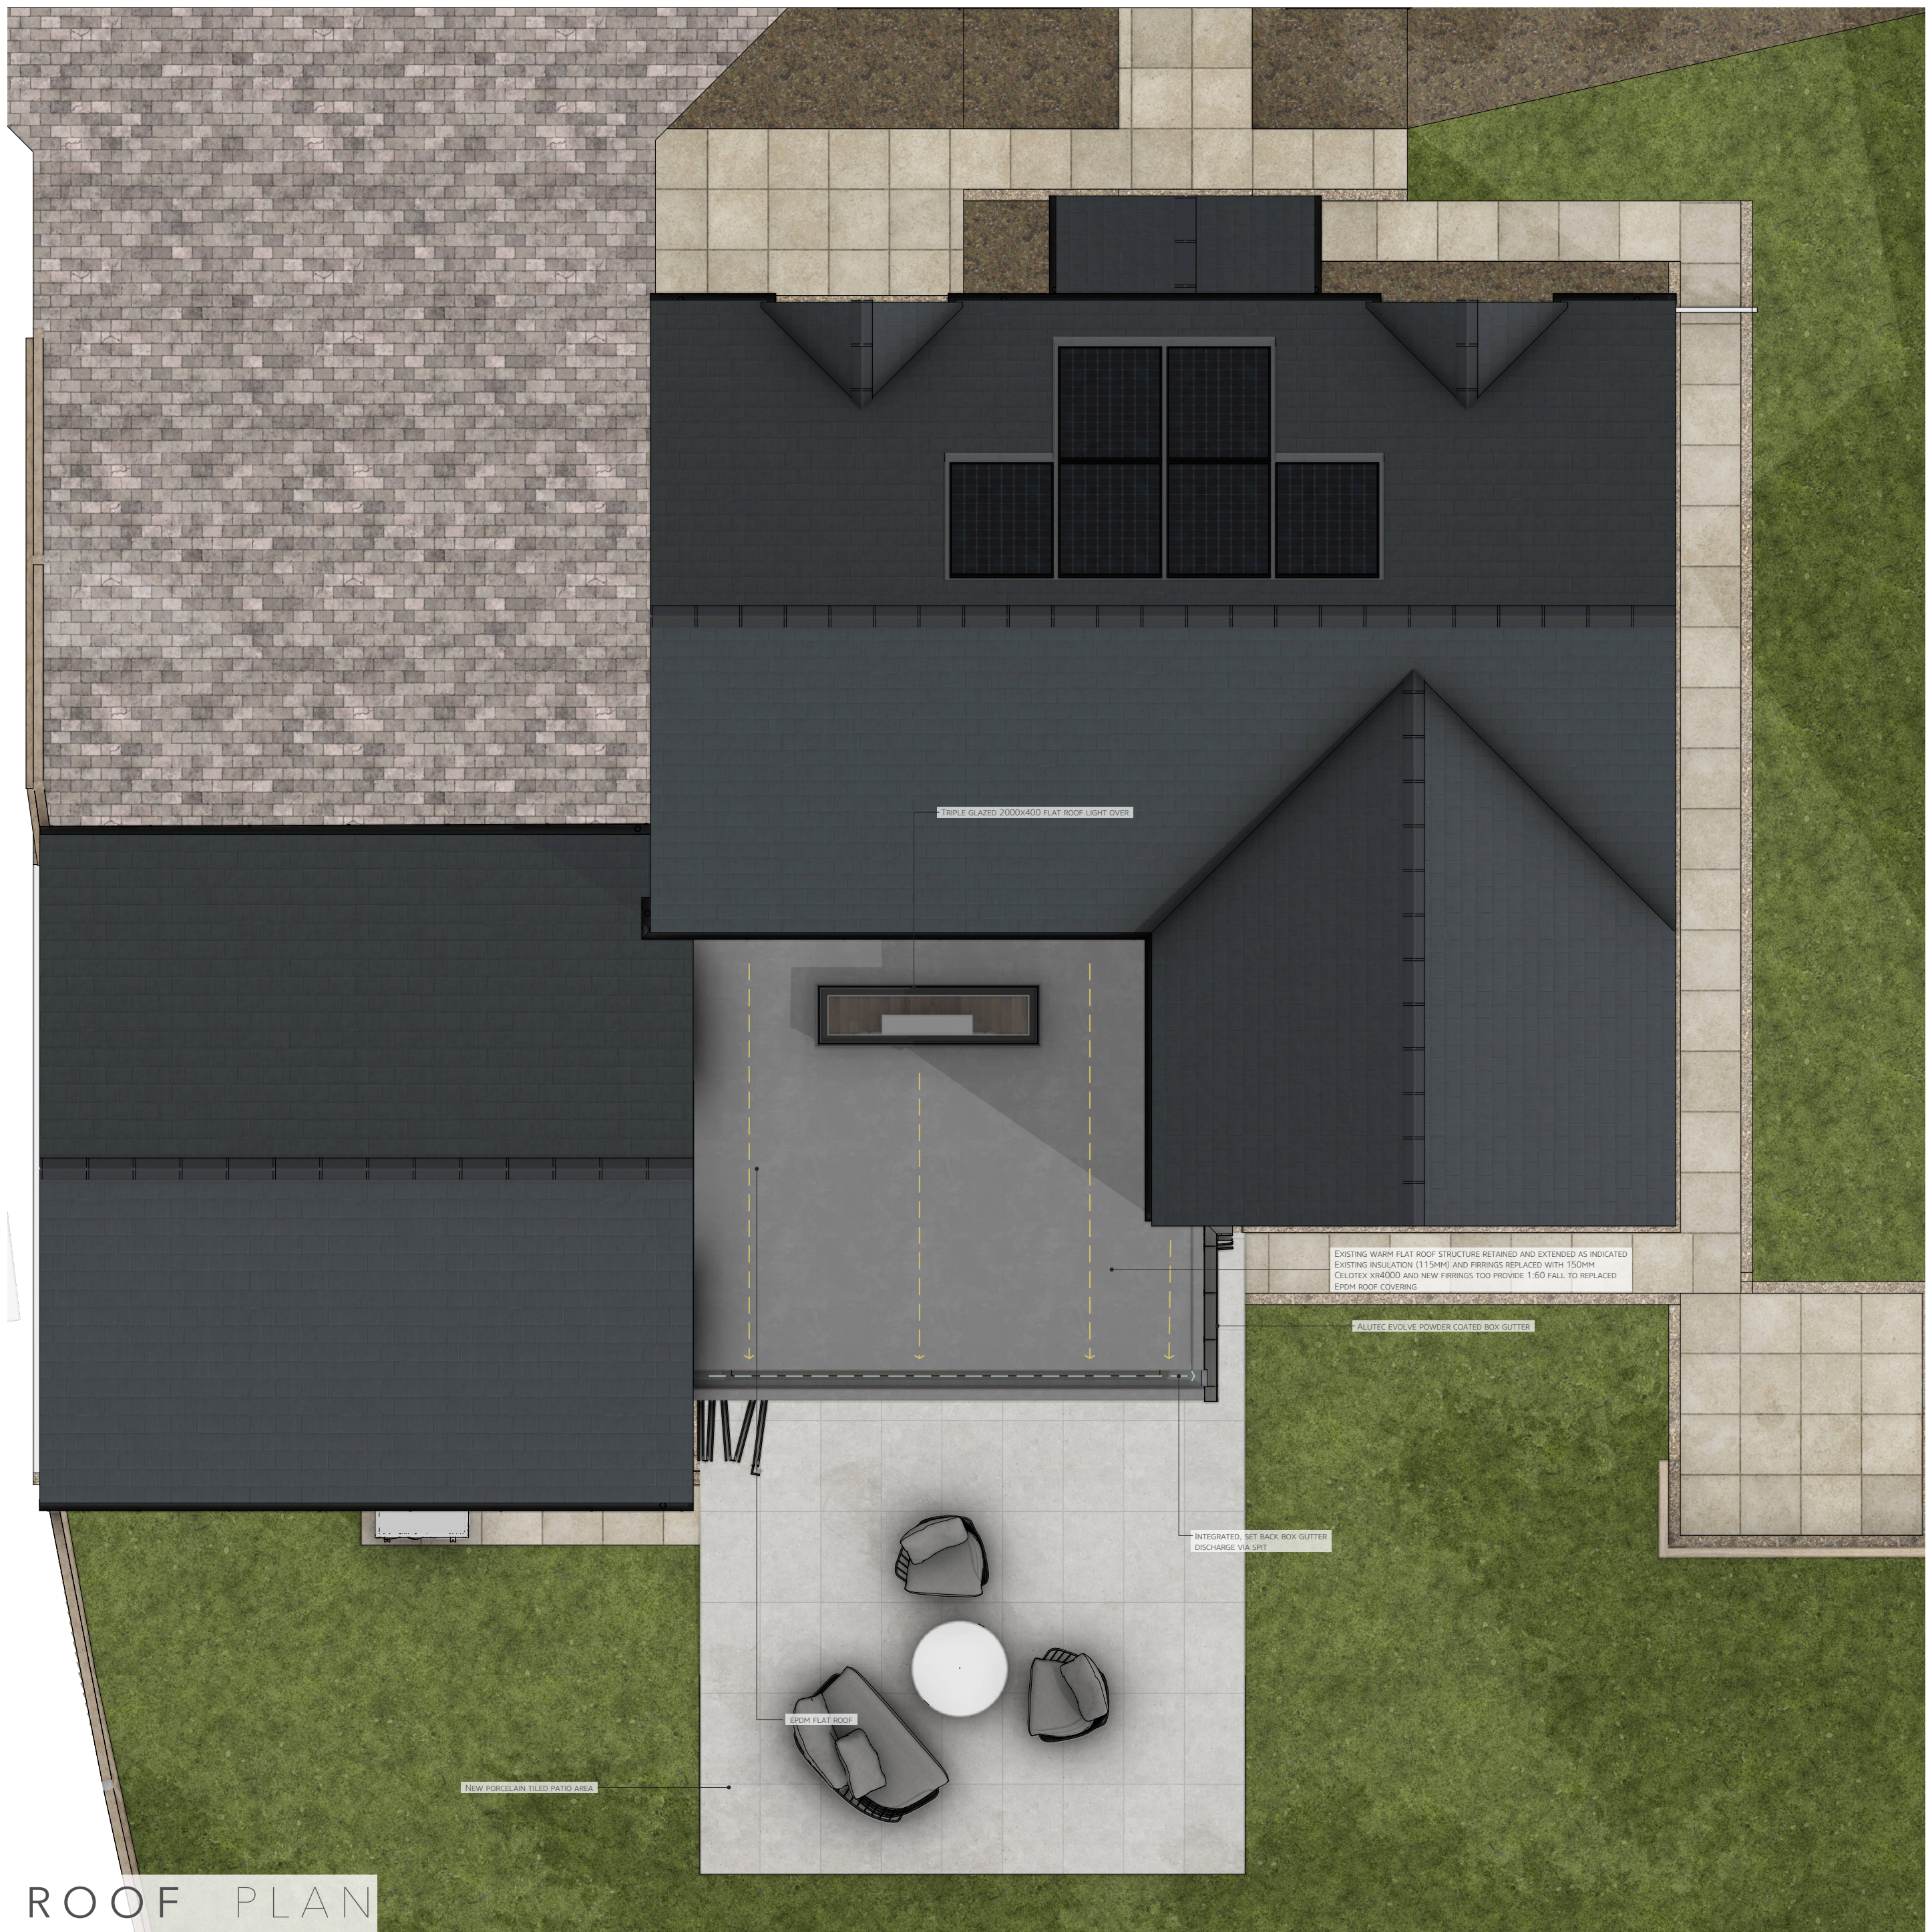

PROPOSED ROOF PLAN

