


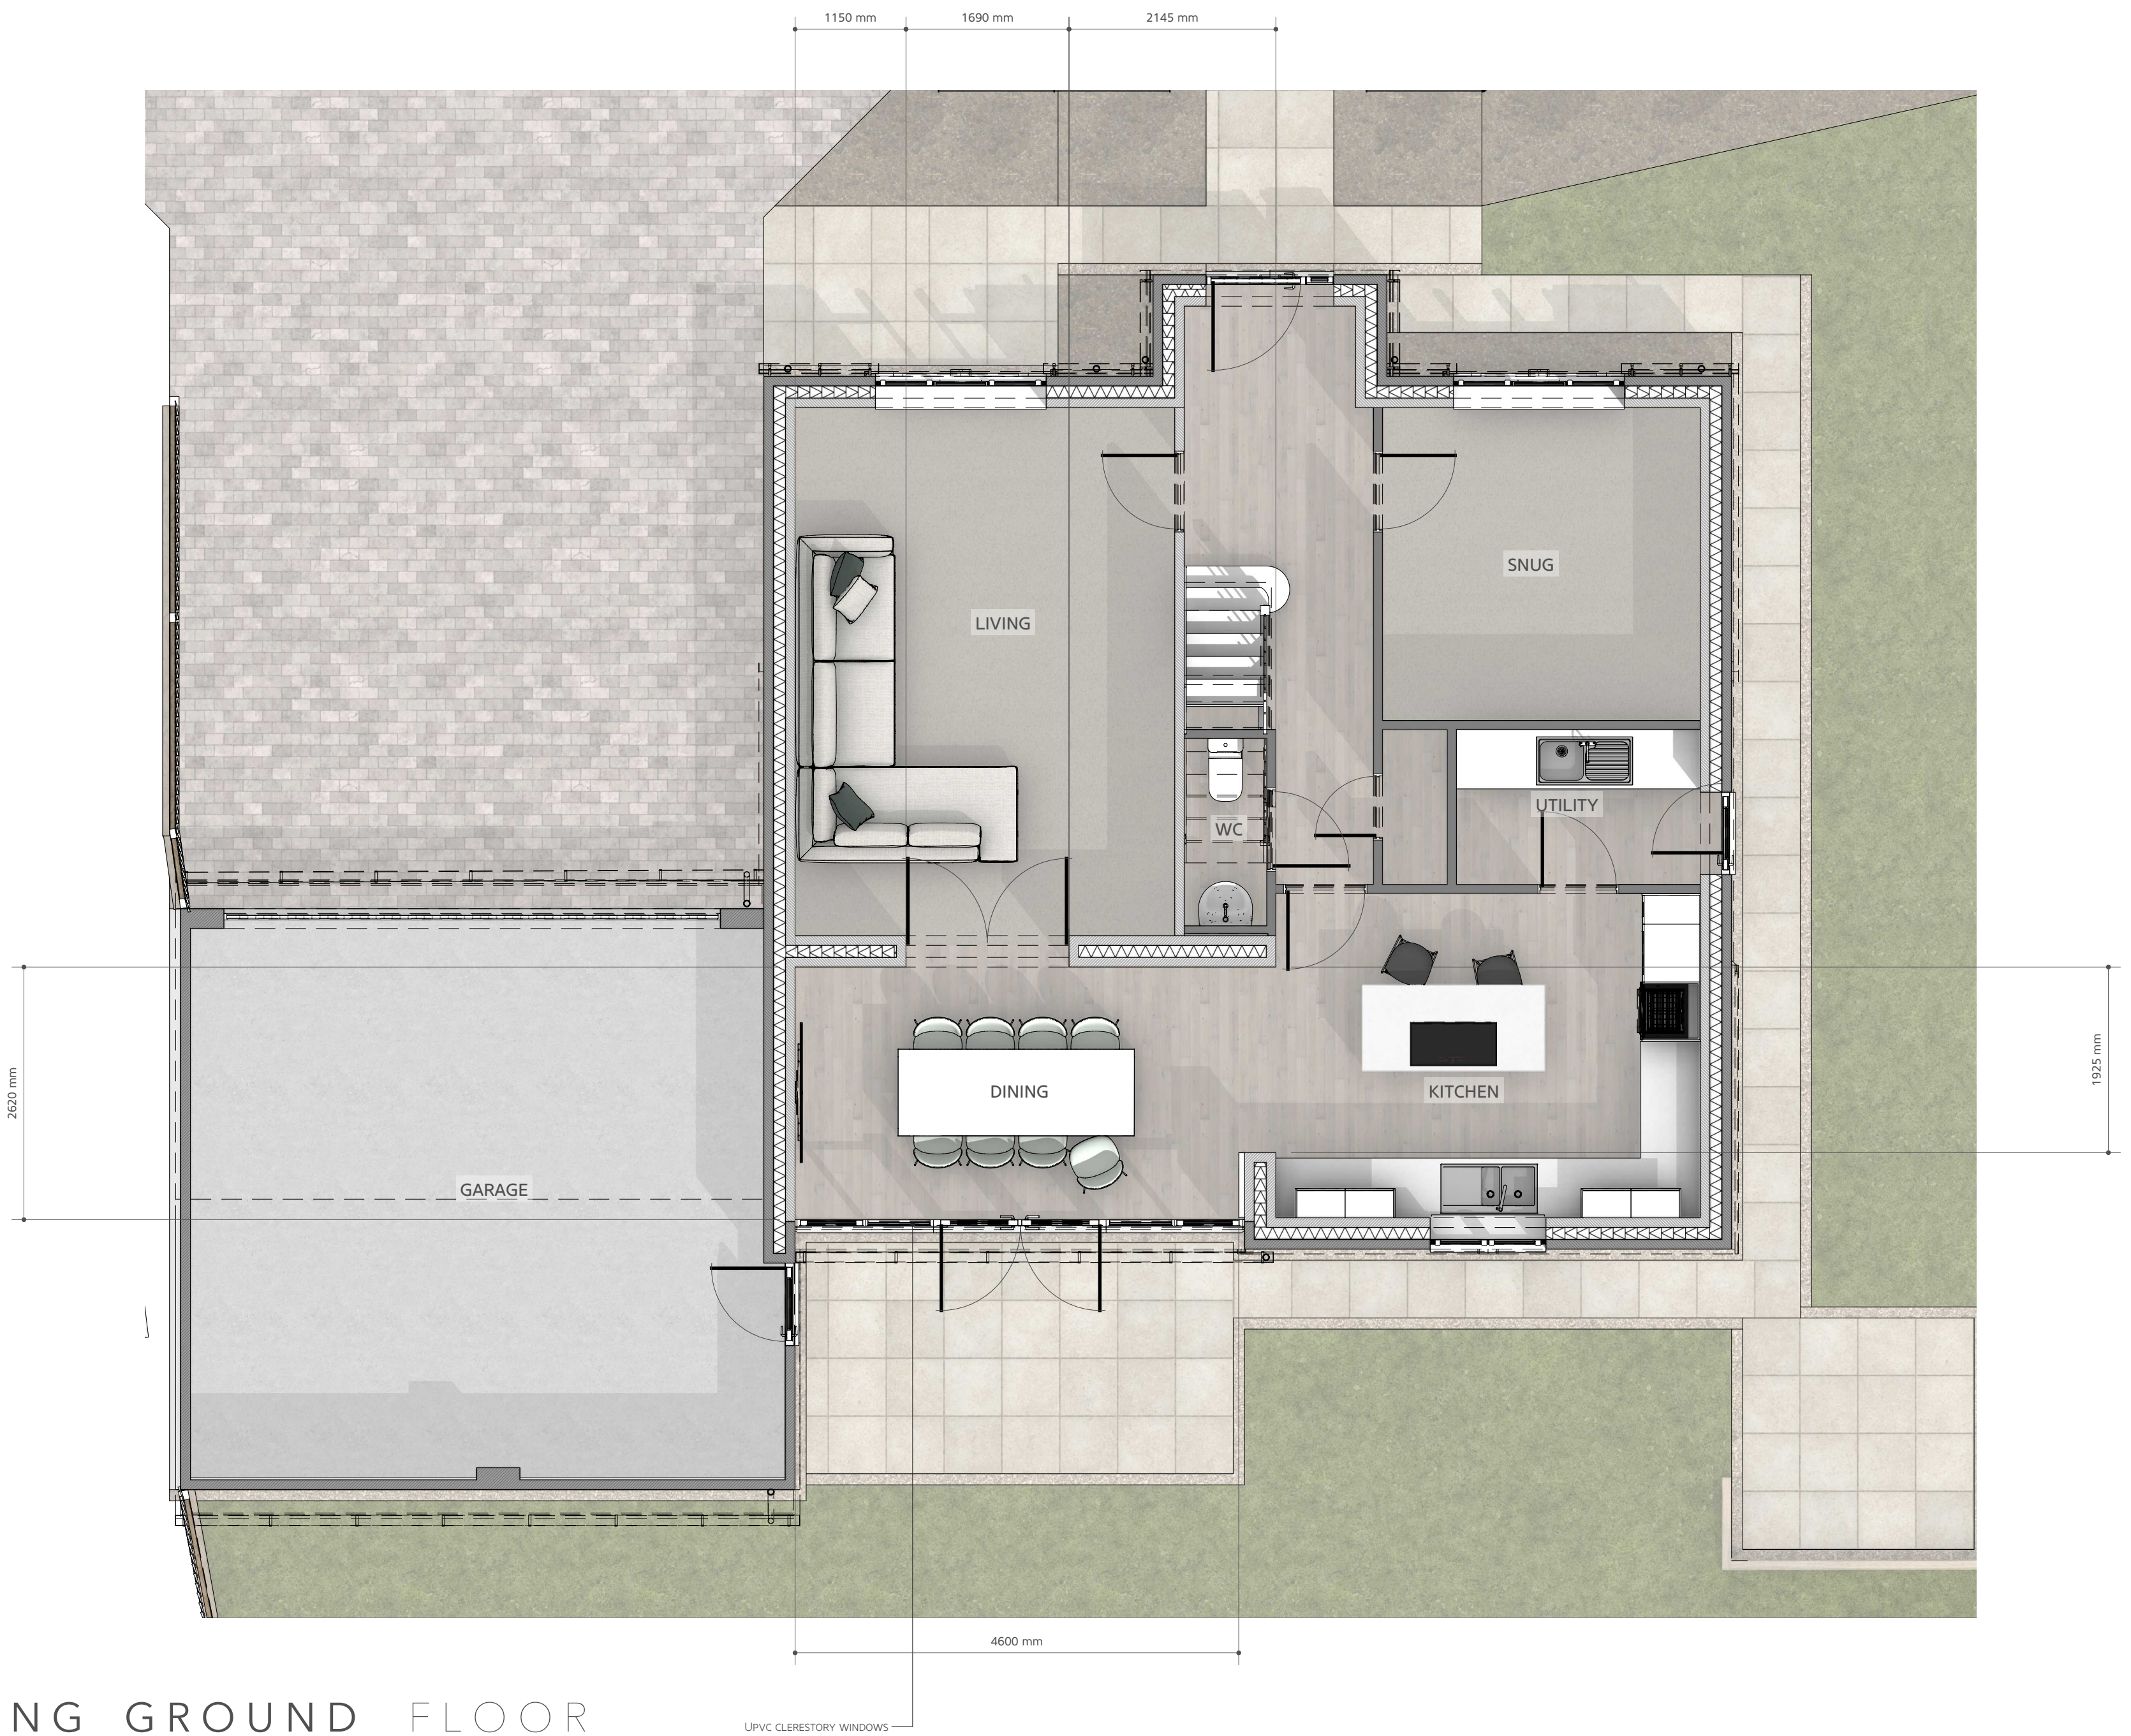

EXISTING GROUND FLOOR



EXISTING ROOF PLAN

