



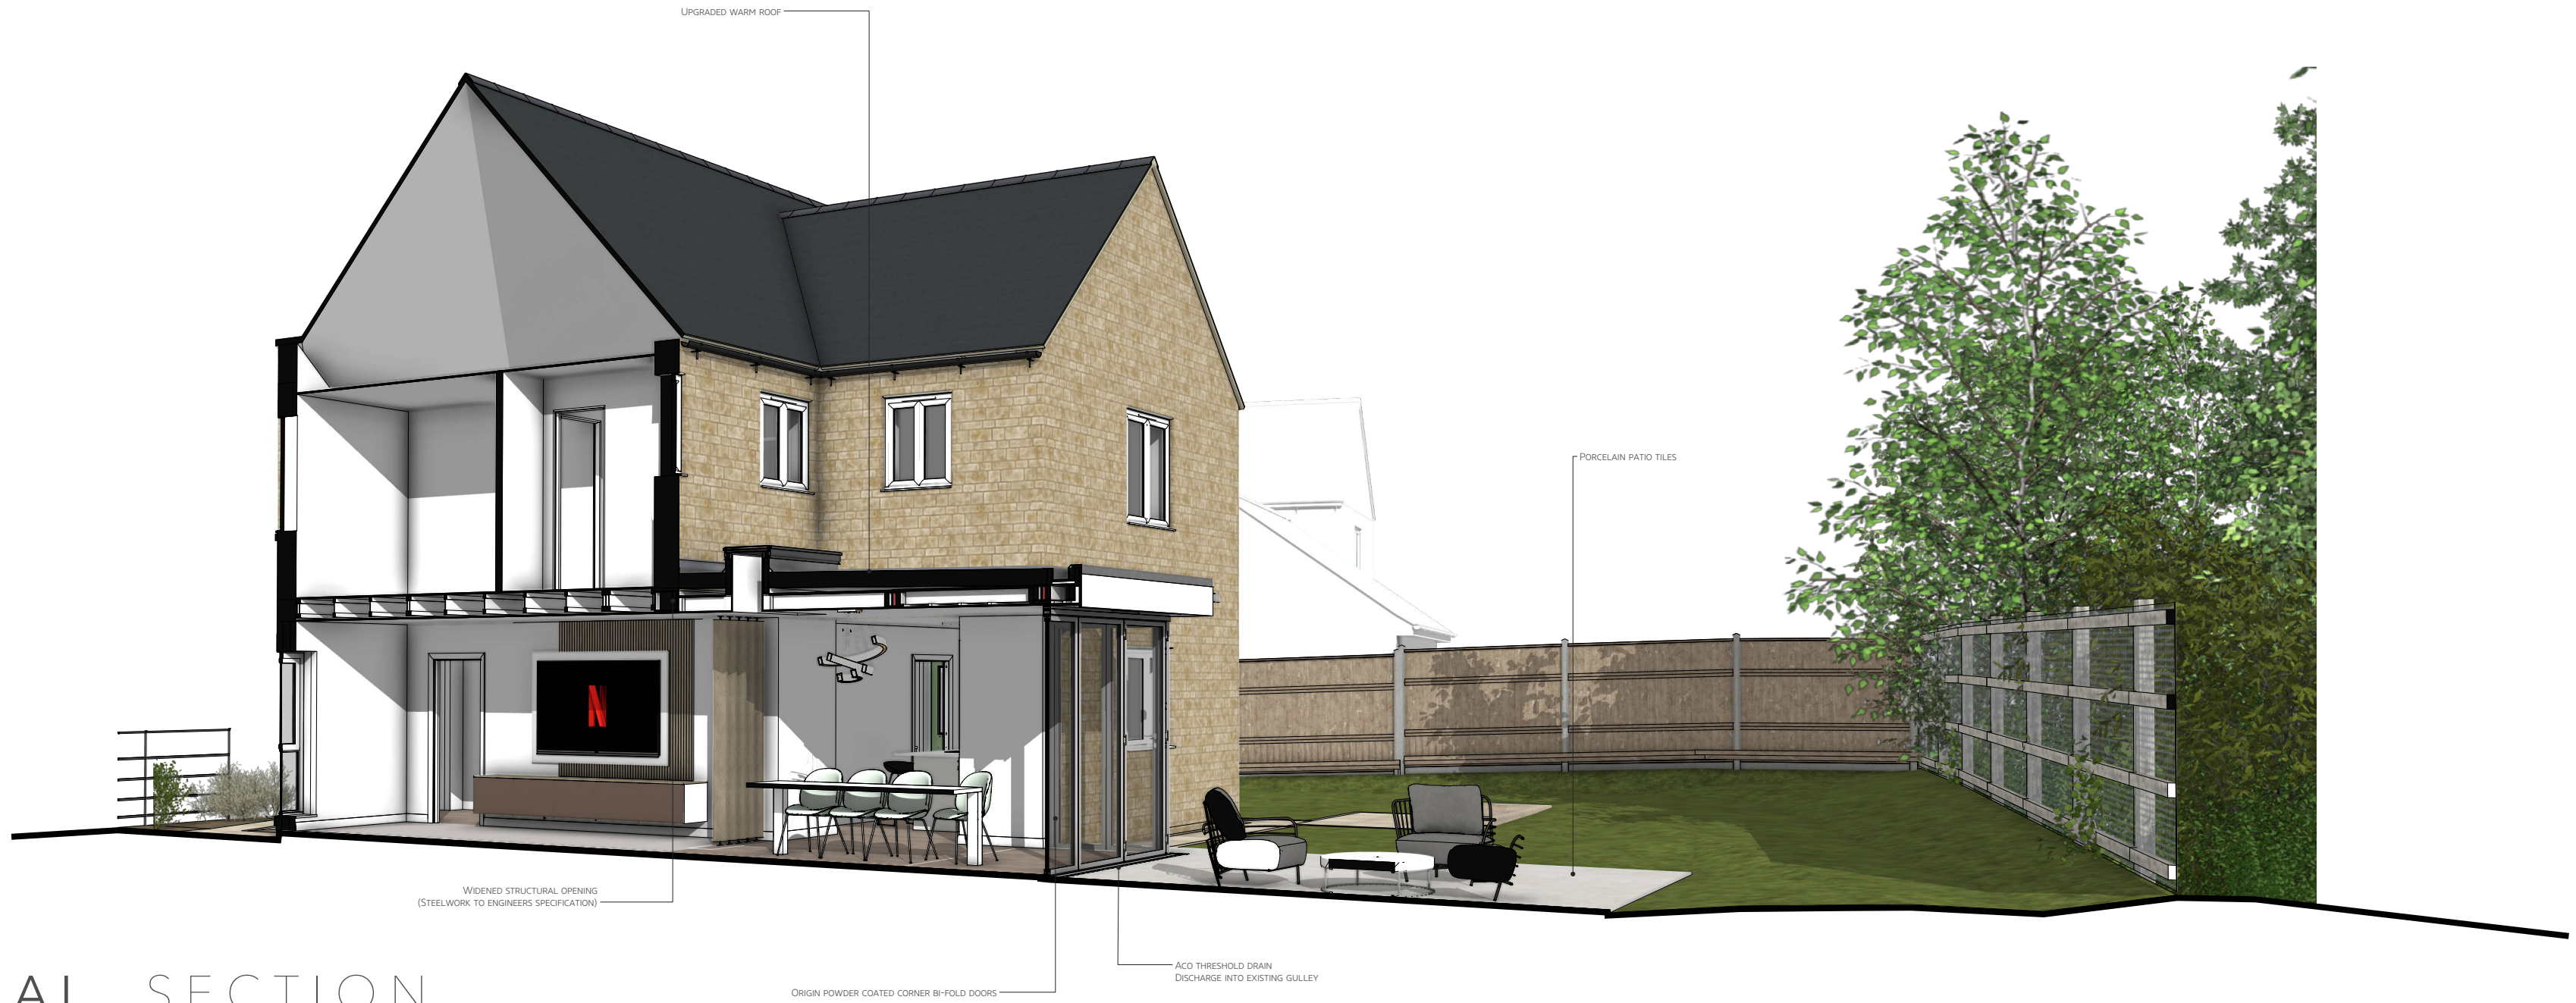

GENERAL SECTION



LOCATION PLAN

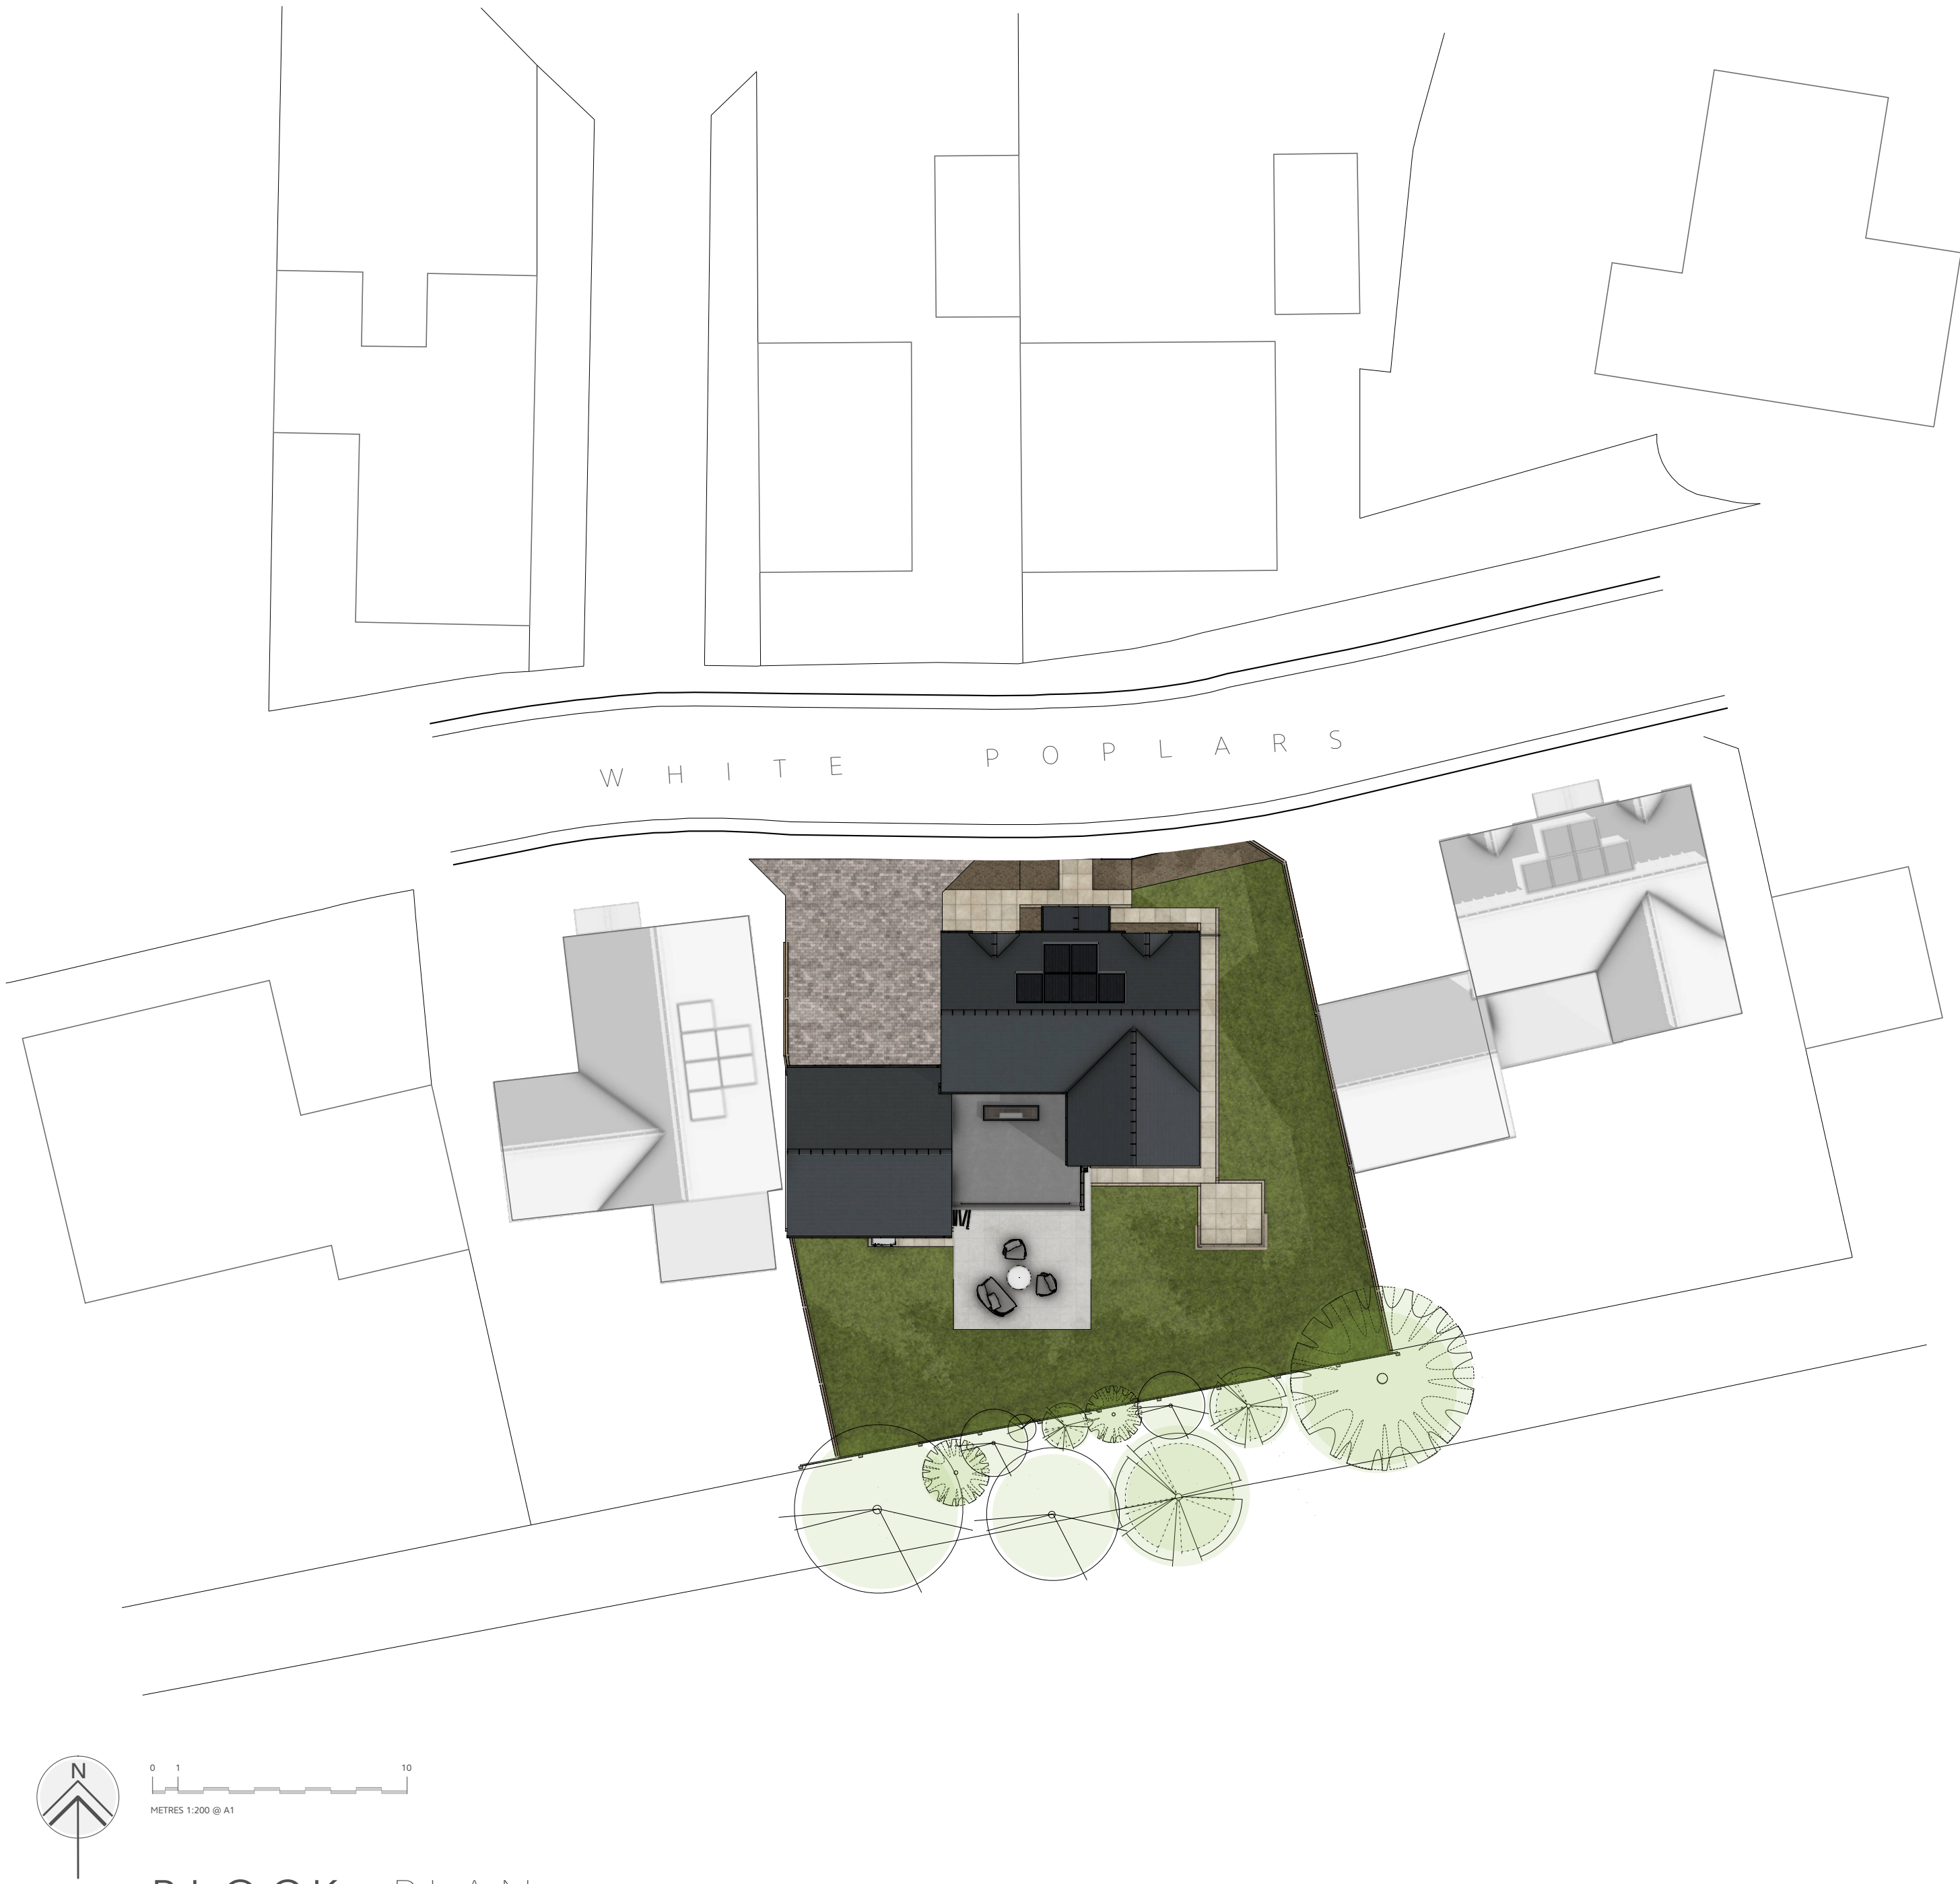

BLOCK PLAN



PERSPECTIVE VIEWS