


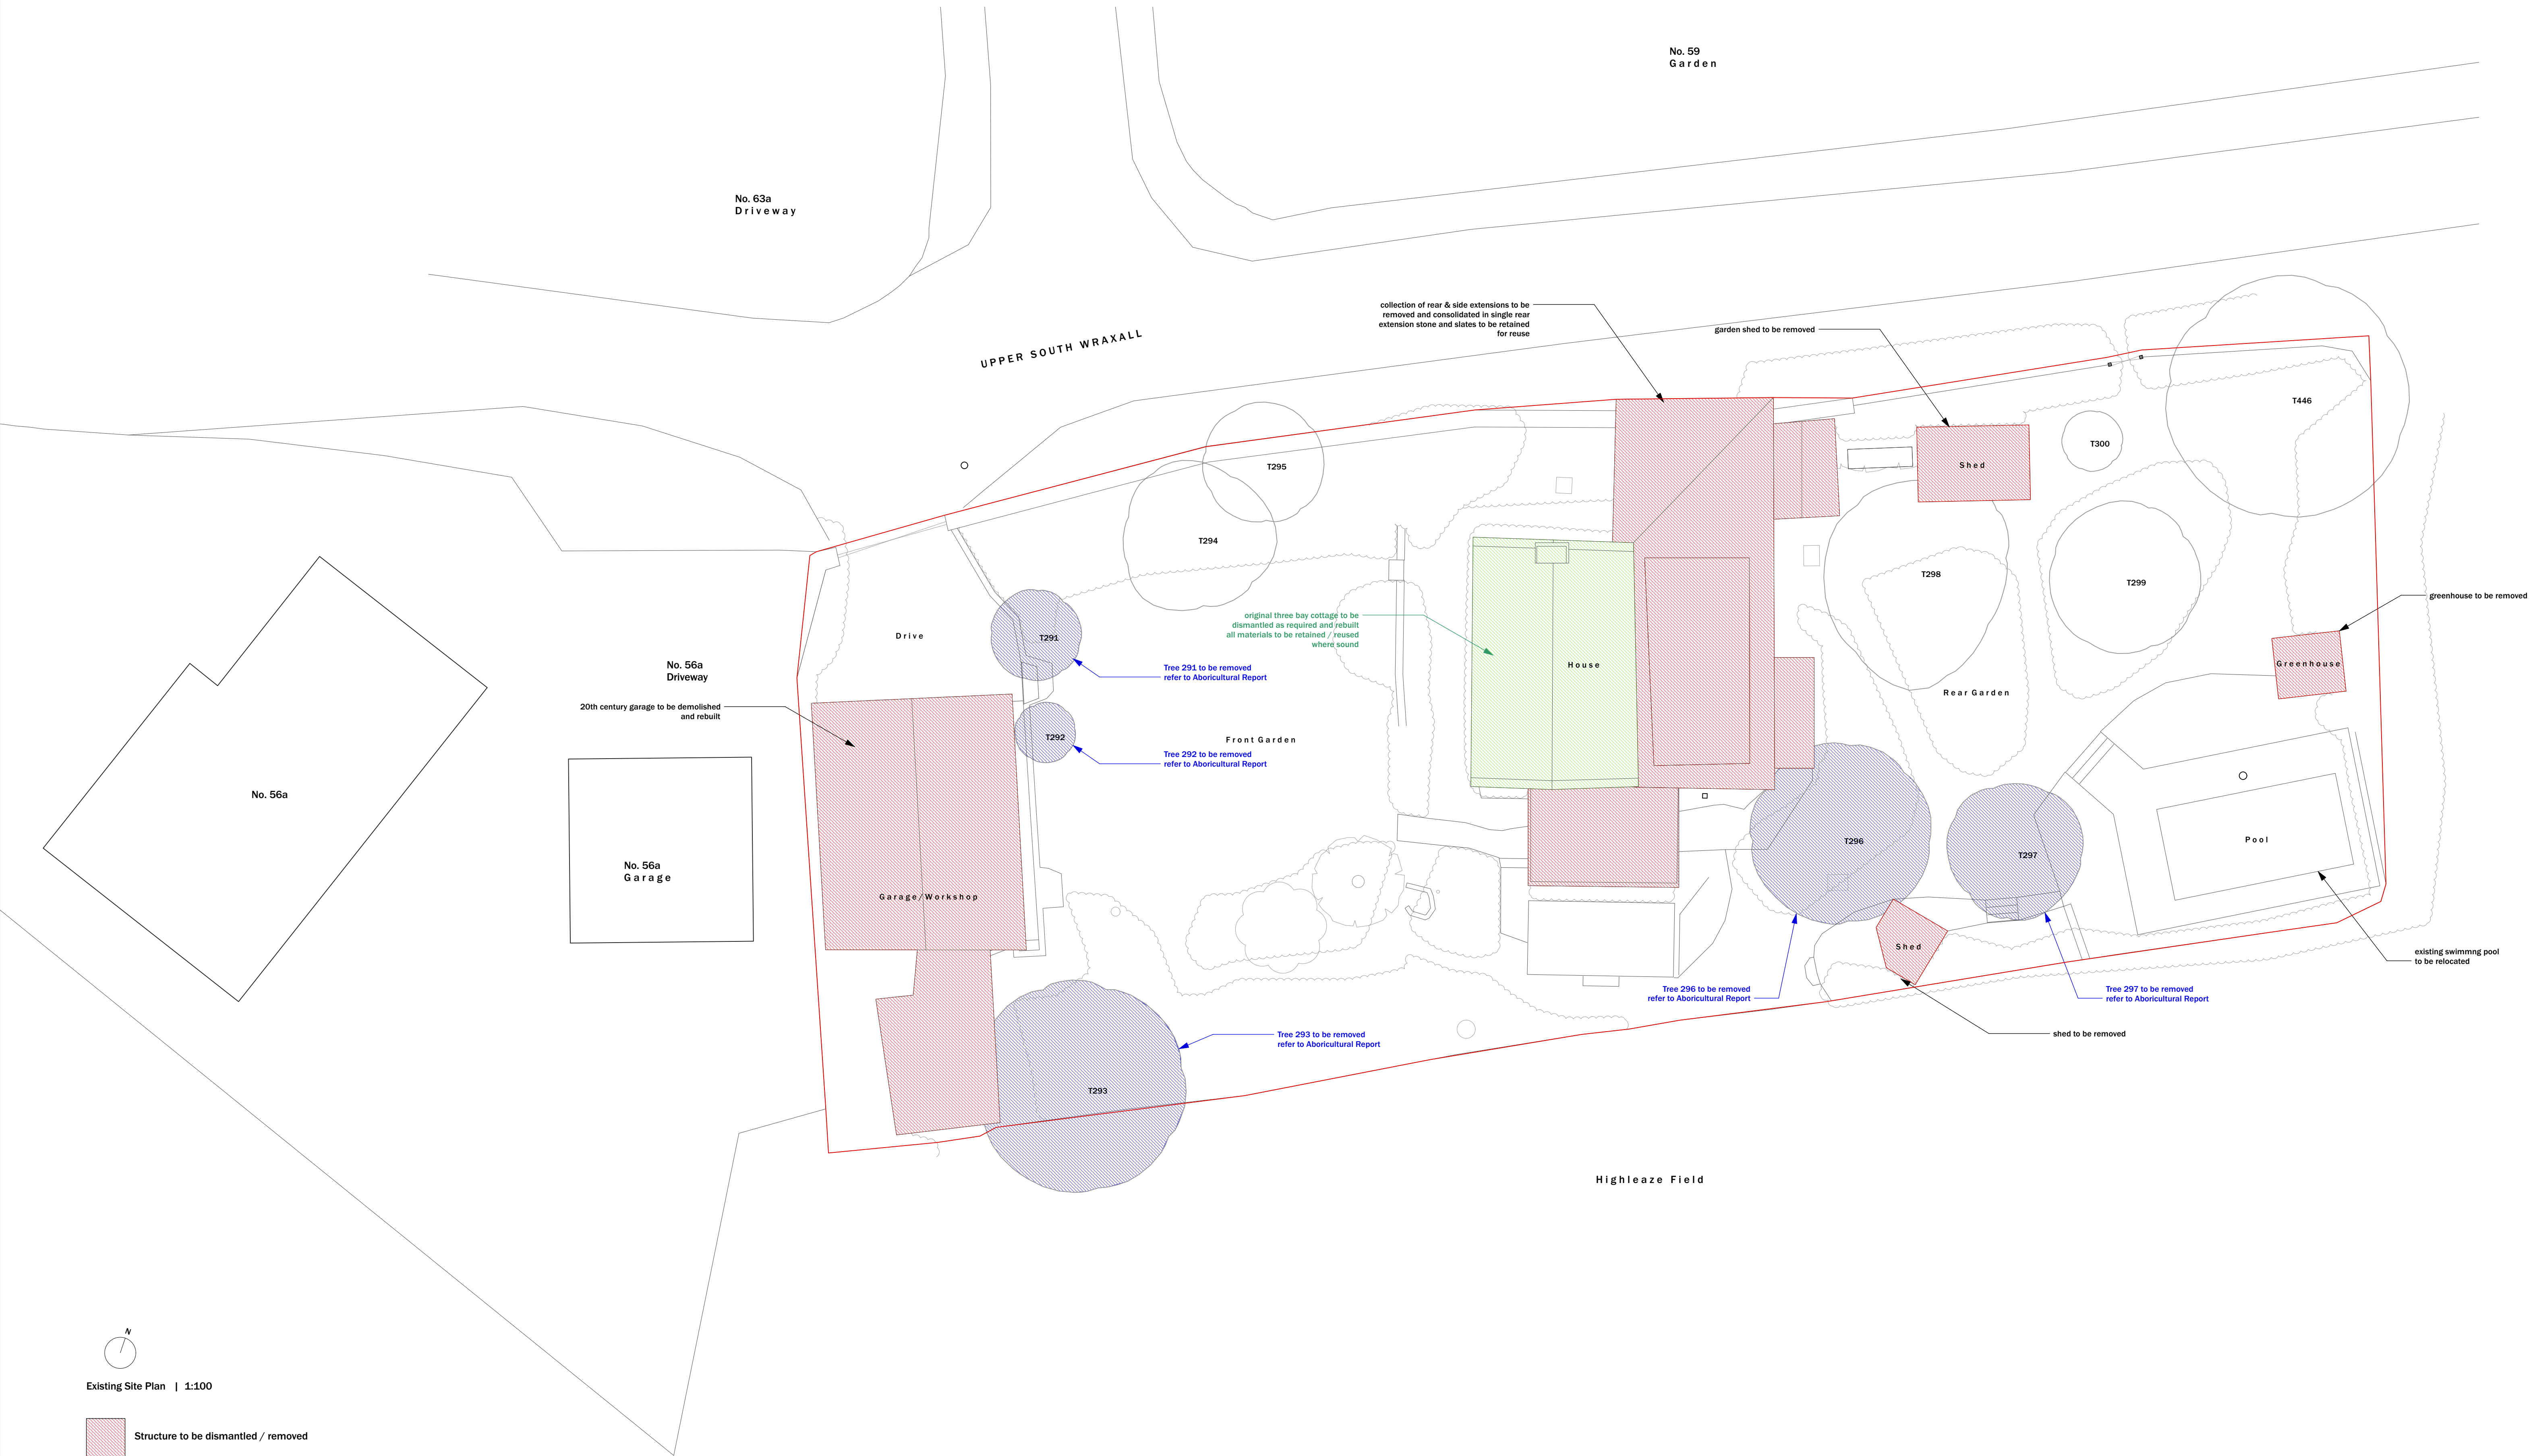

Existing Site Plan | 1:100

- Structure to be dismantled / removed
- Structure to be dismantled /restored / rebuilt as required
- Tree to be removed - Refer to Arboricultural Report

0m 1m 2m 3m 4m 5m