


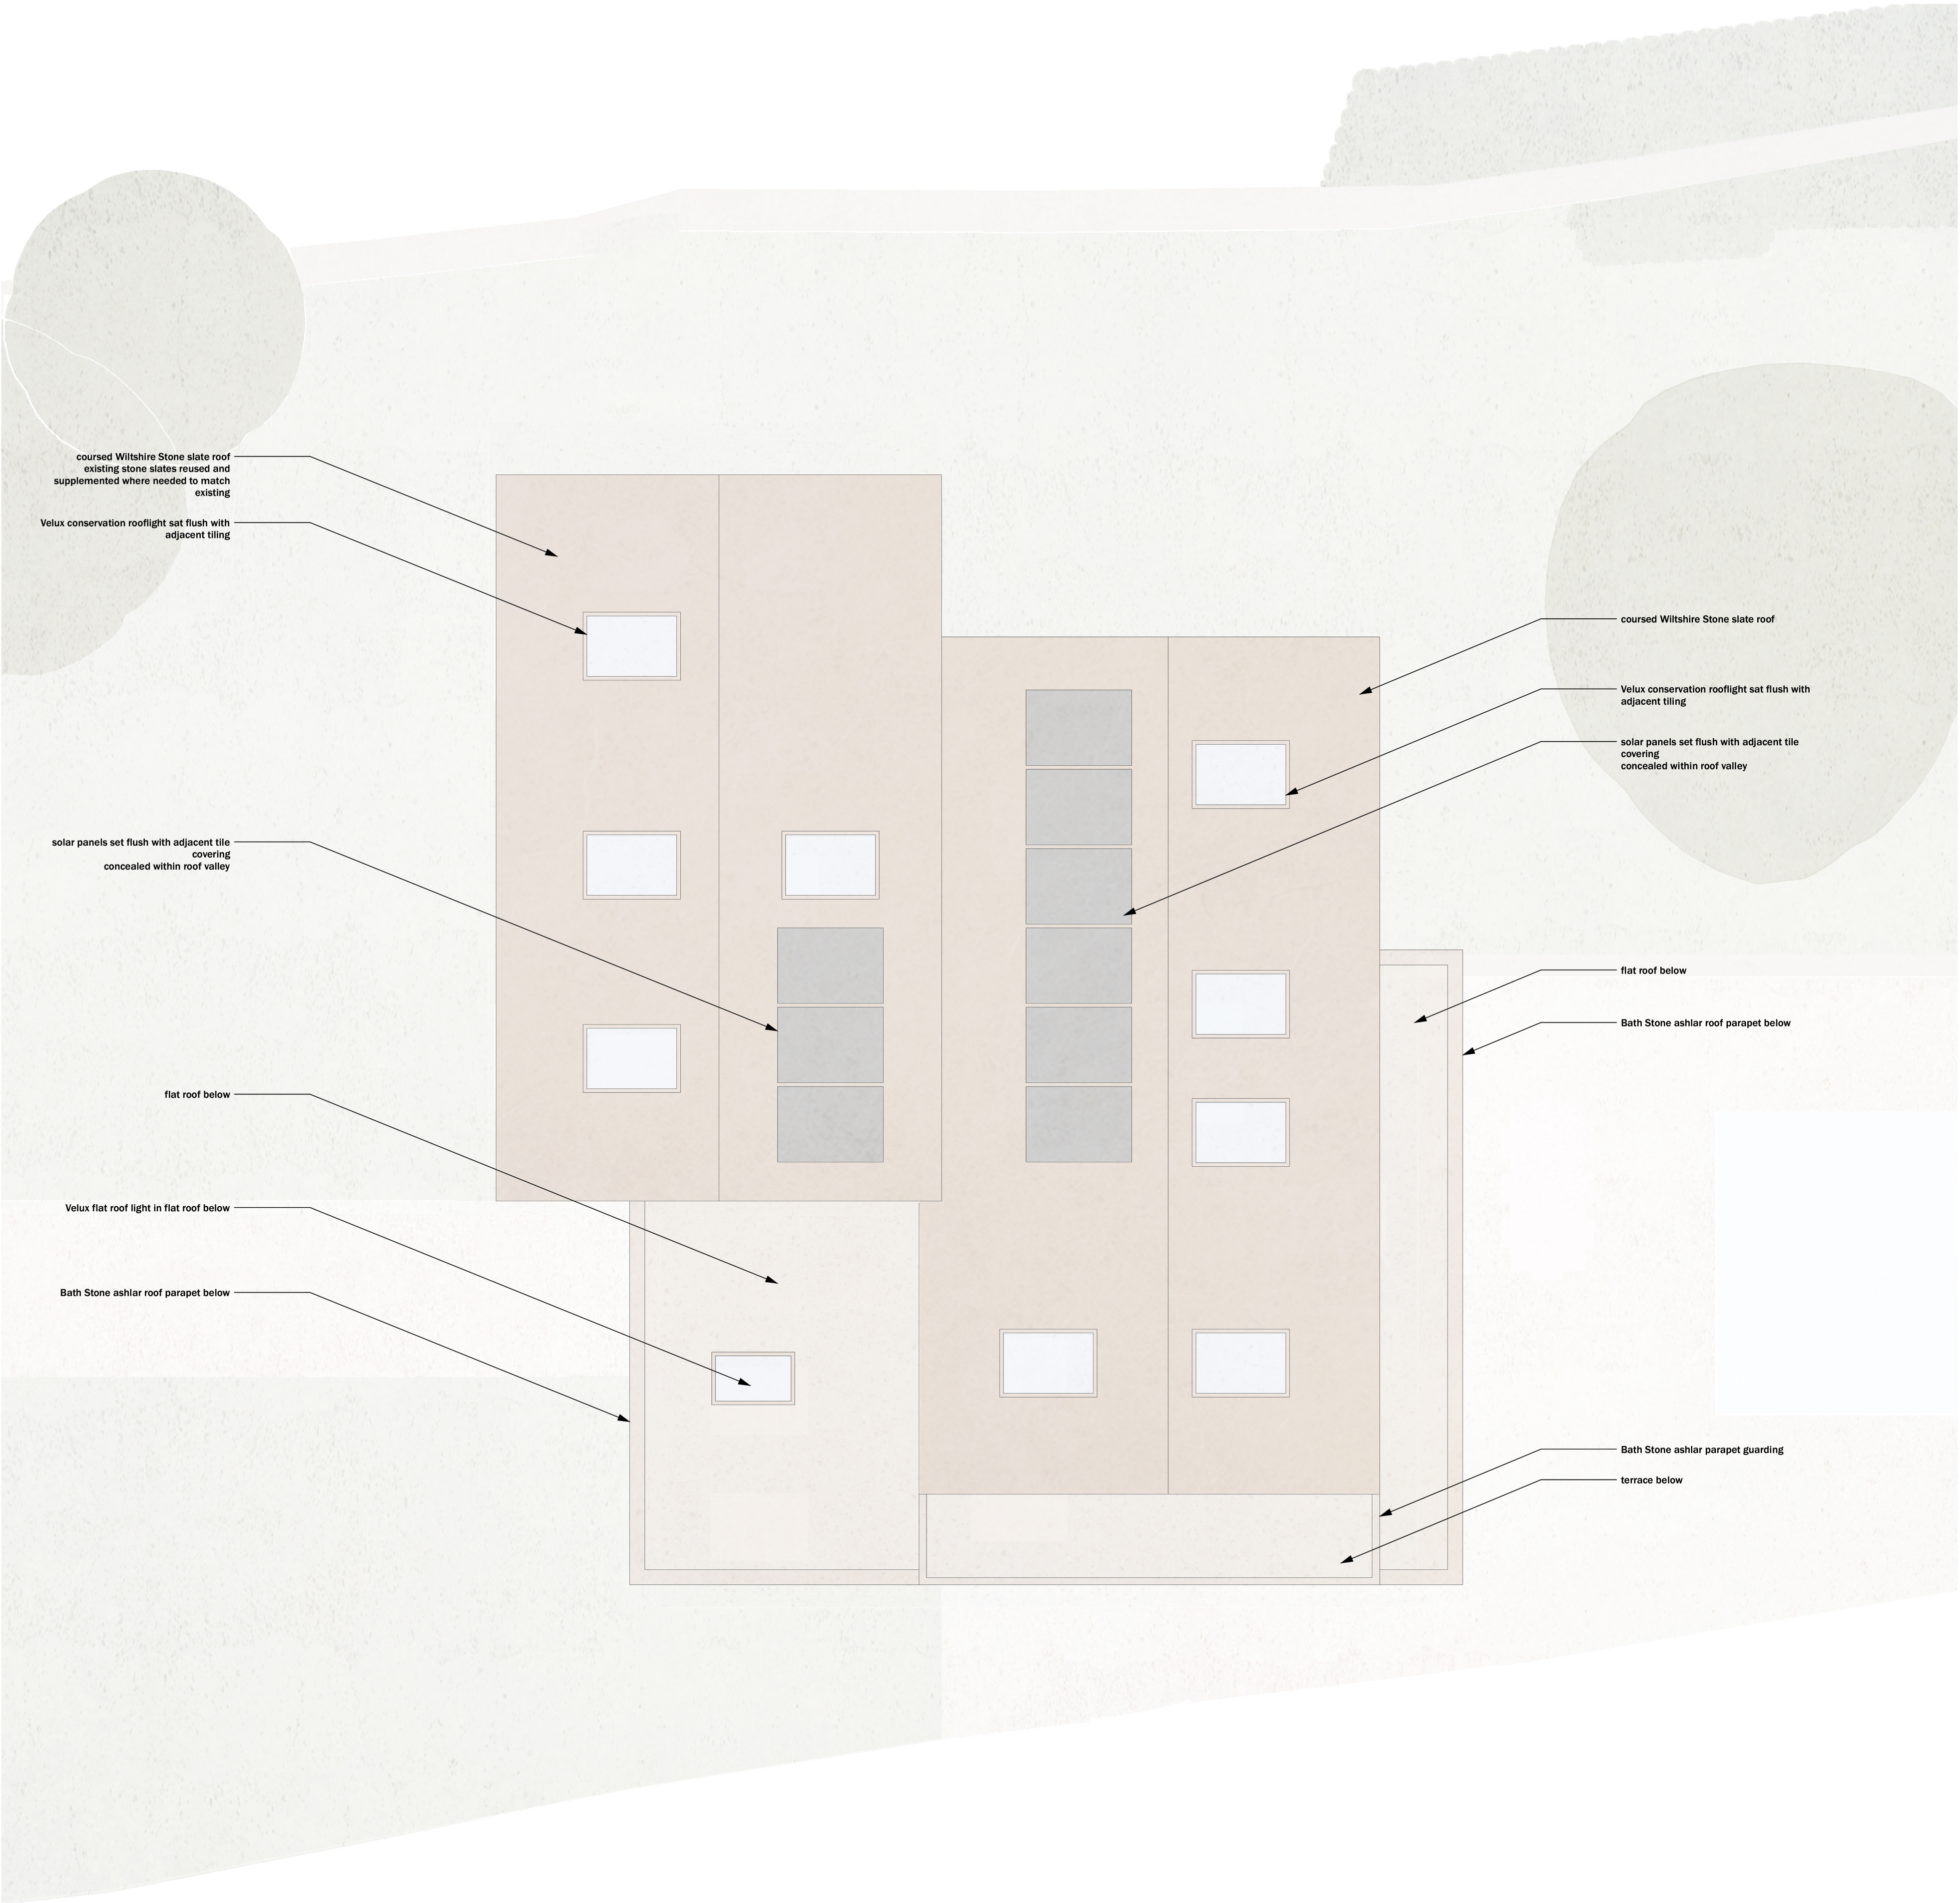

Proposed Roof Plan | 1:50

0m 2.5m