
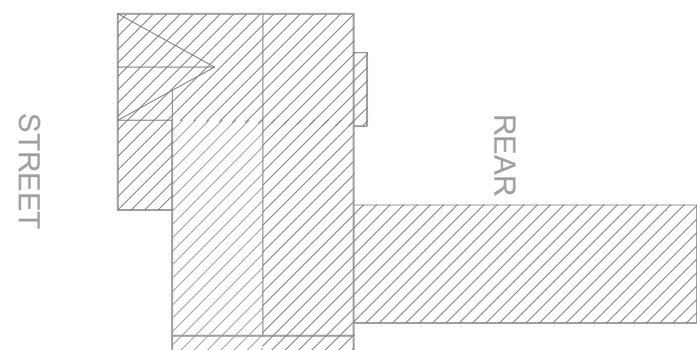
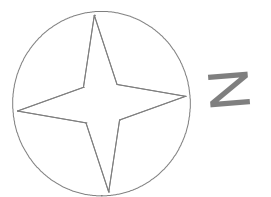


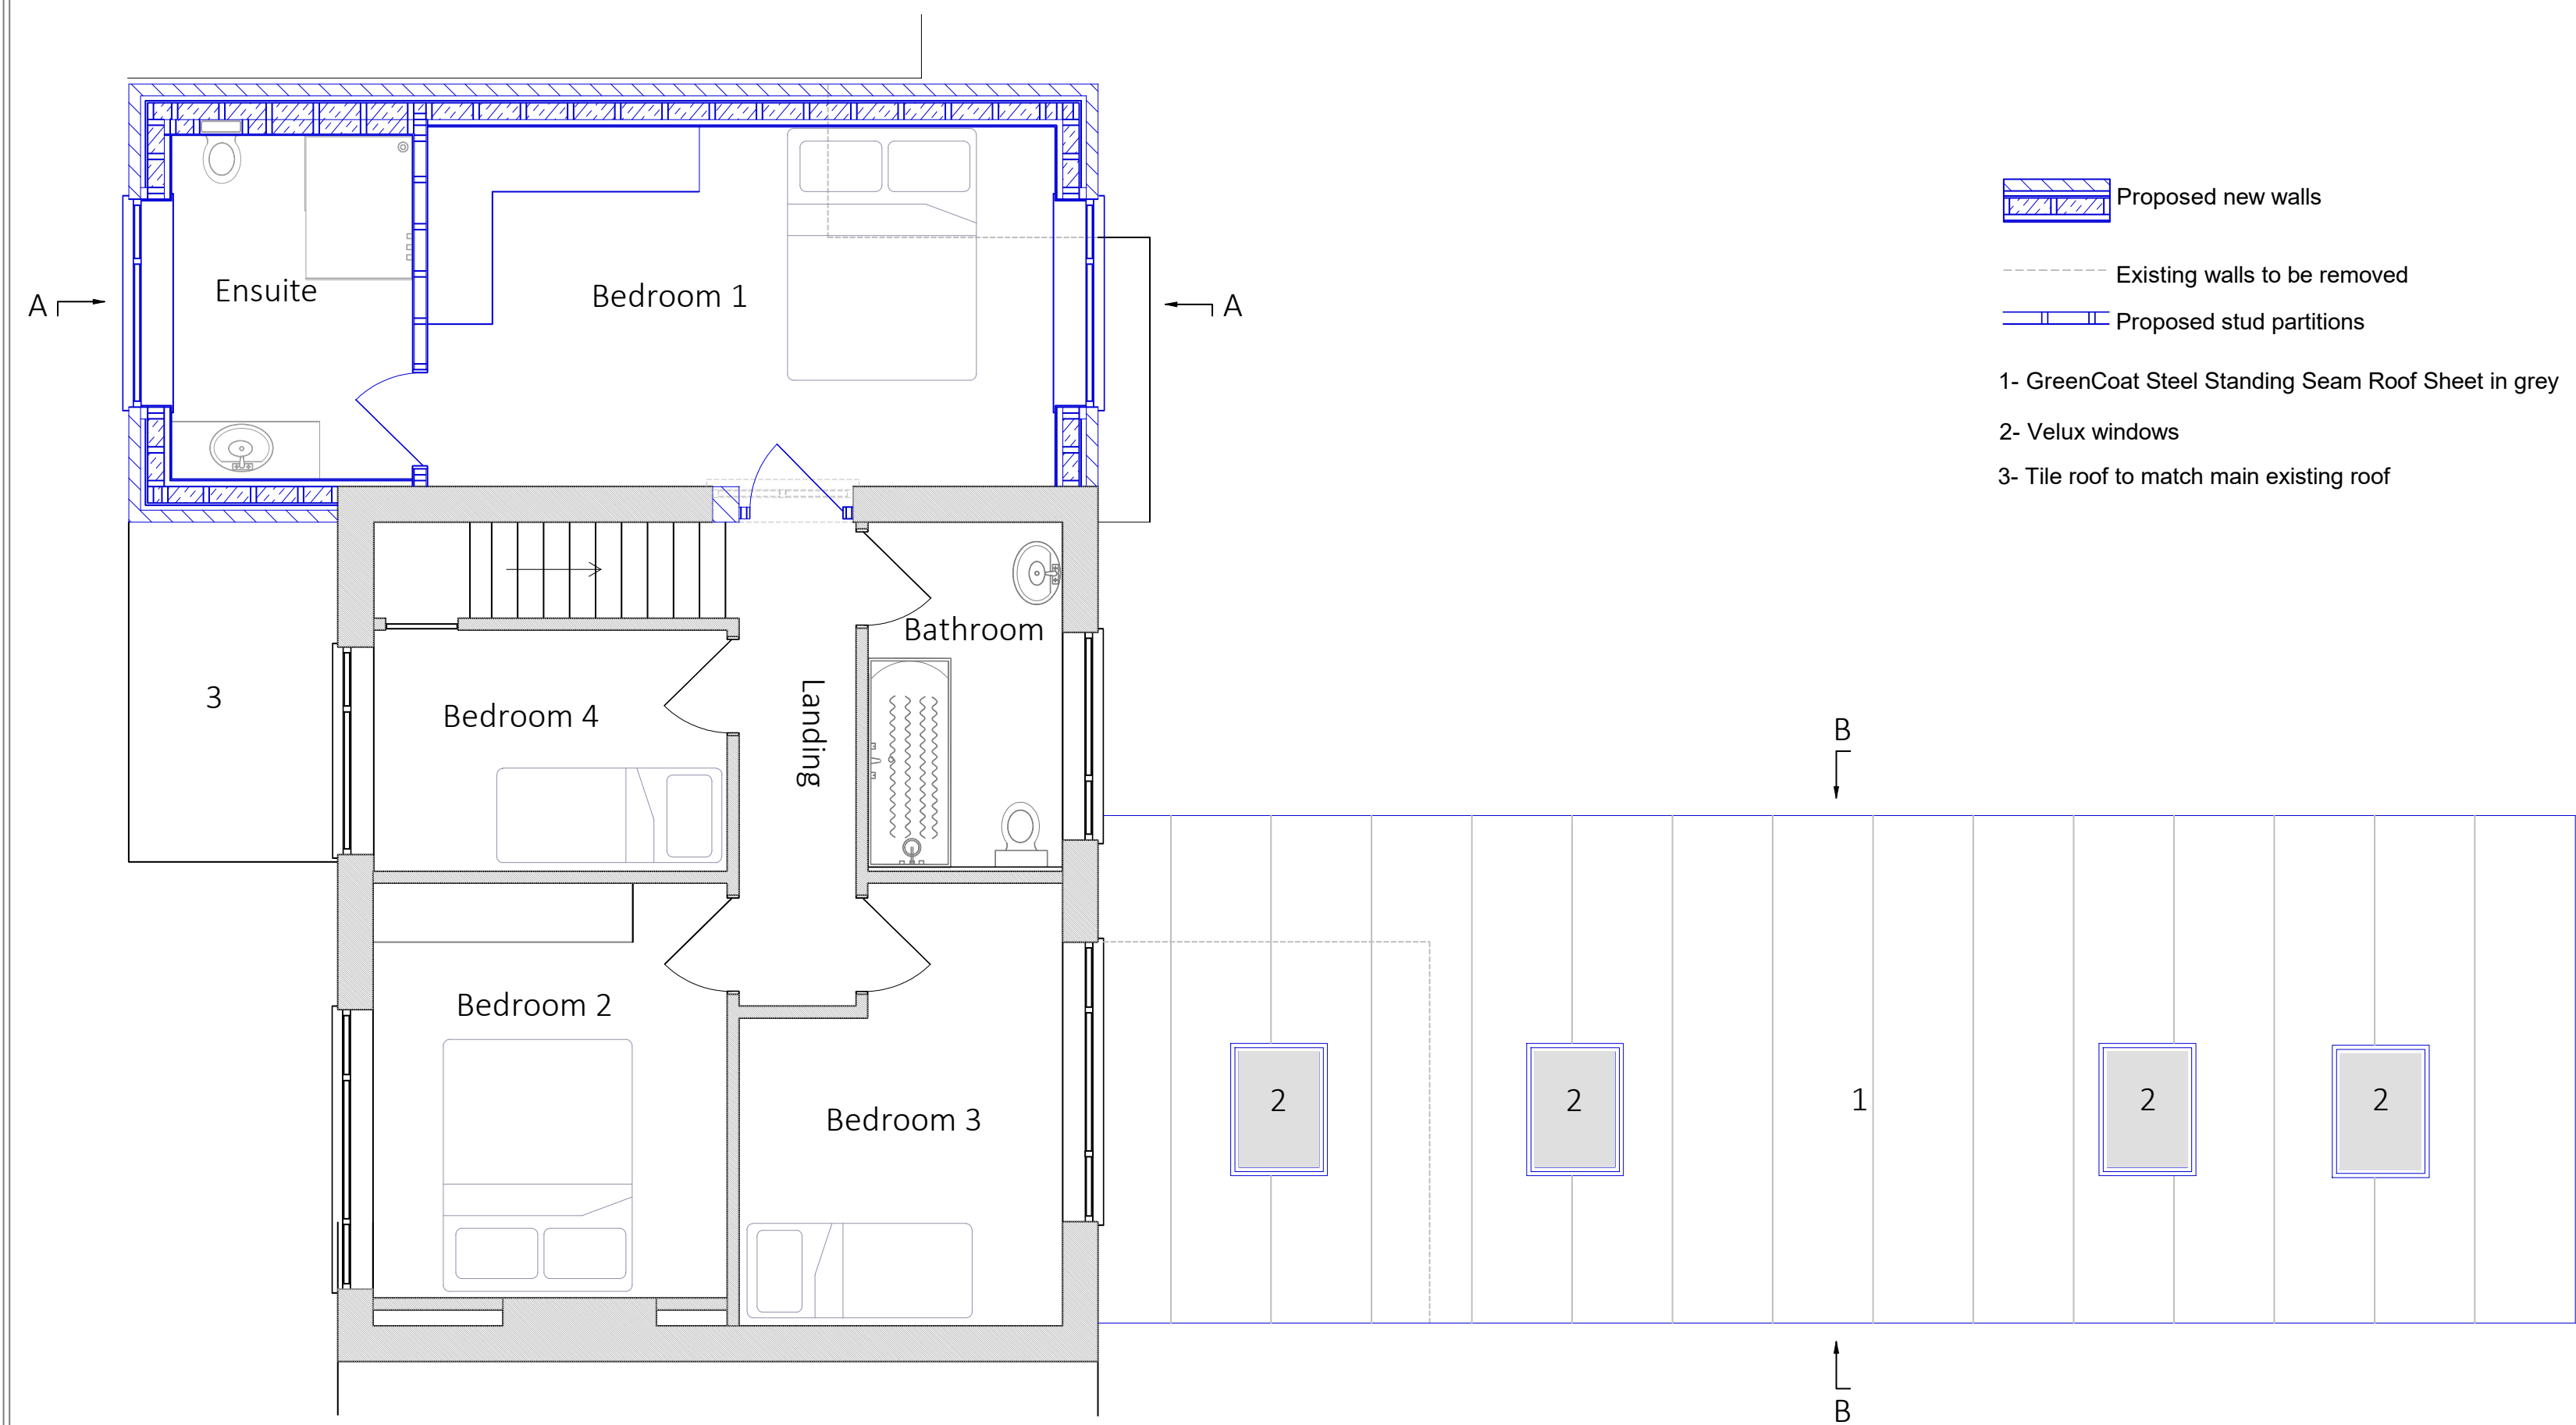

0		1	2	3	4
JJ SIGA LTD					
49 Westpark road					
Corsham					
Wiltshire					
SN13 9LW					
PROPOSED FIRST FLOOR PLANS					
Dr no. LB/25/006 R1					
Scale 1/50 @ A2					