


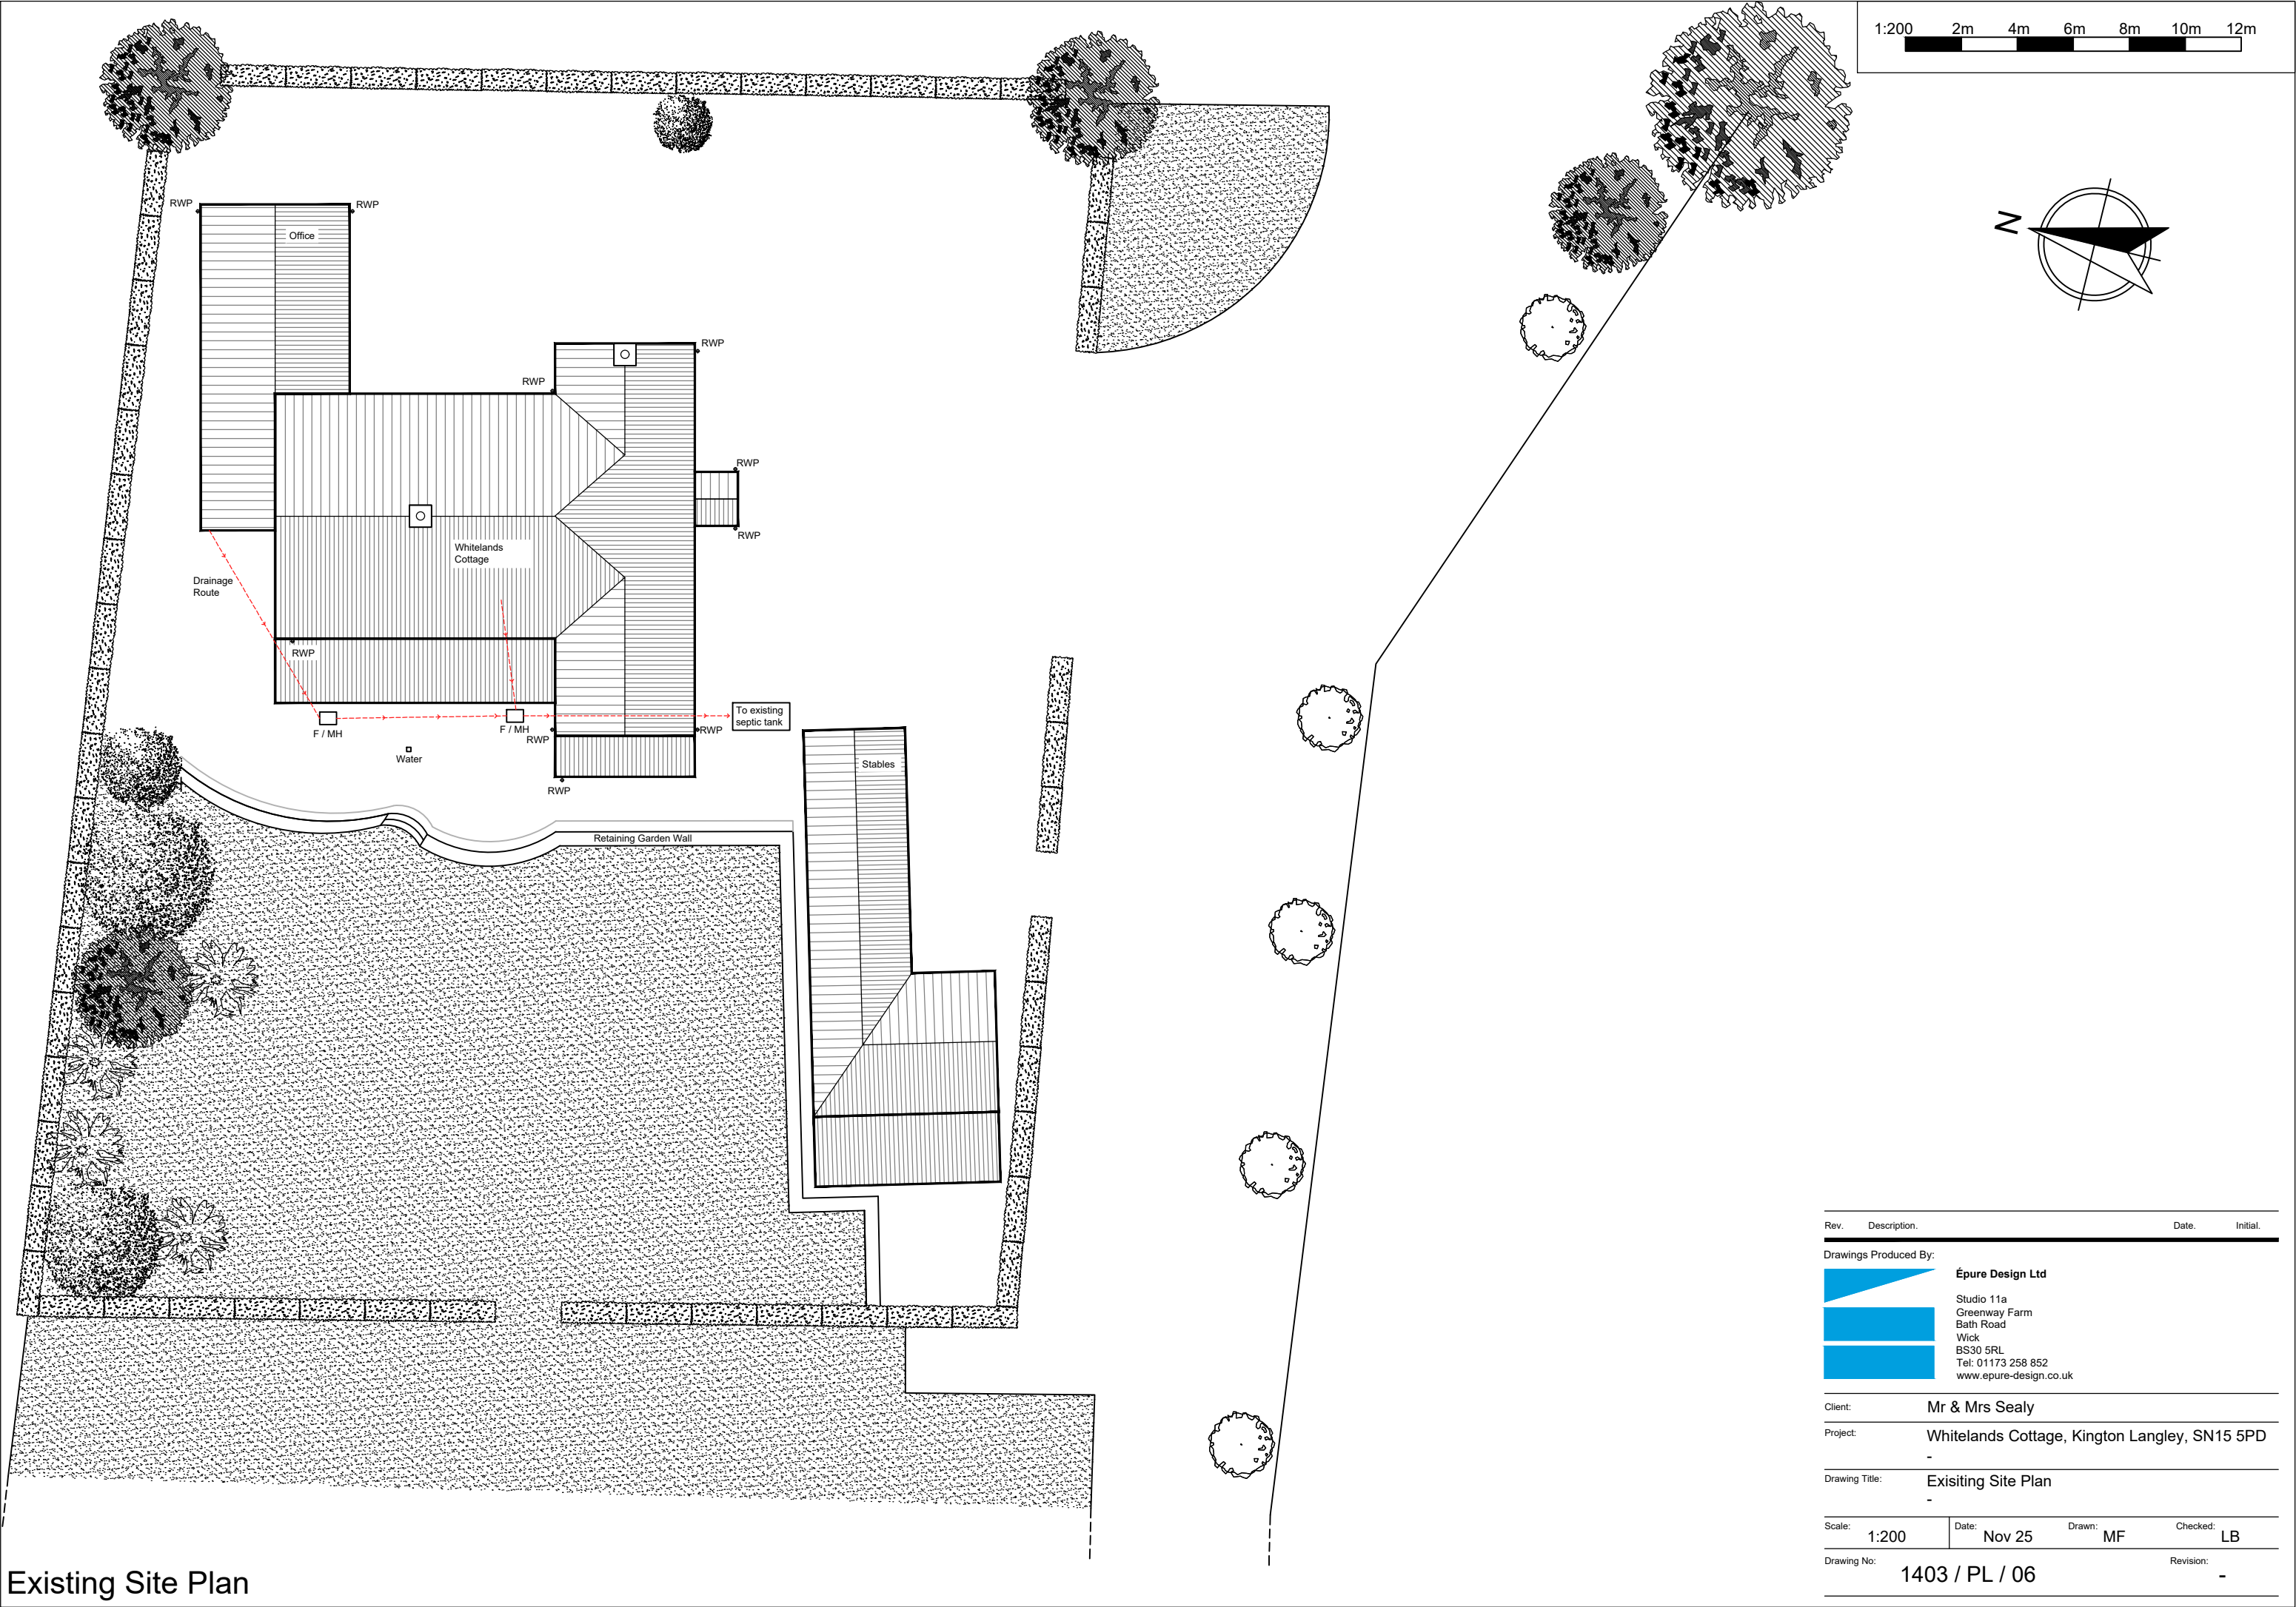

Existing Site Plan