

KEY:

GRAVEL
(NEWBURY FLINT)


GRASS

PATIO/PATH
(GREY PORCELAIN)


EXISTING
HARD-STANDING

BRADSTONE BLOCK
PAVING NATURAL GREY

CONSTRUCTION EXCLUSION
ZONE FENCE TO SPEC OF
TREE REPORT.

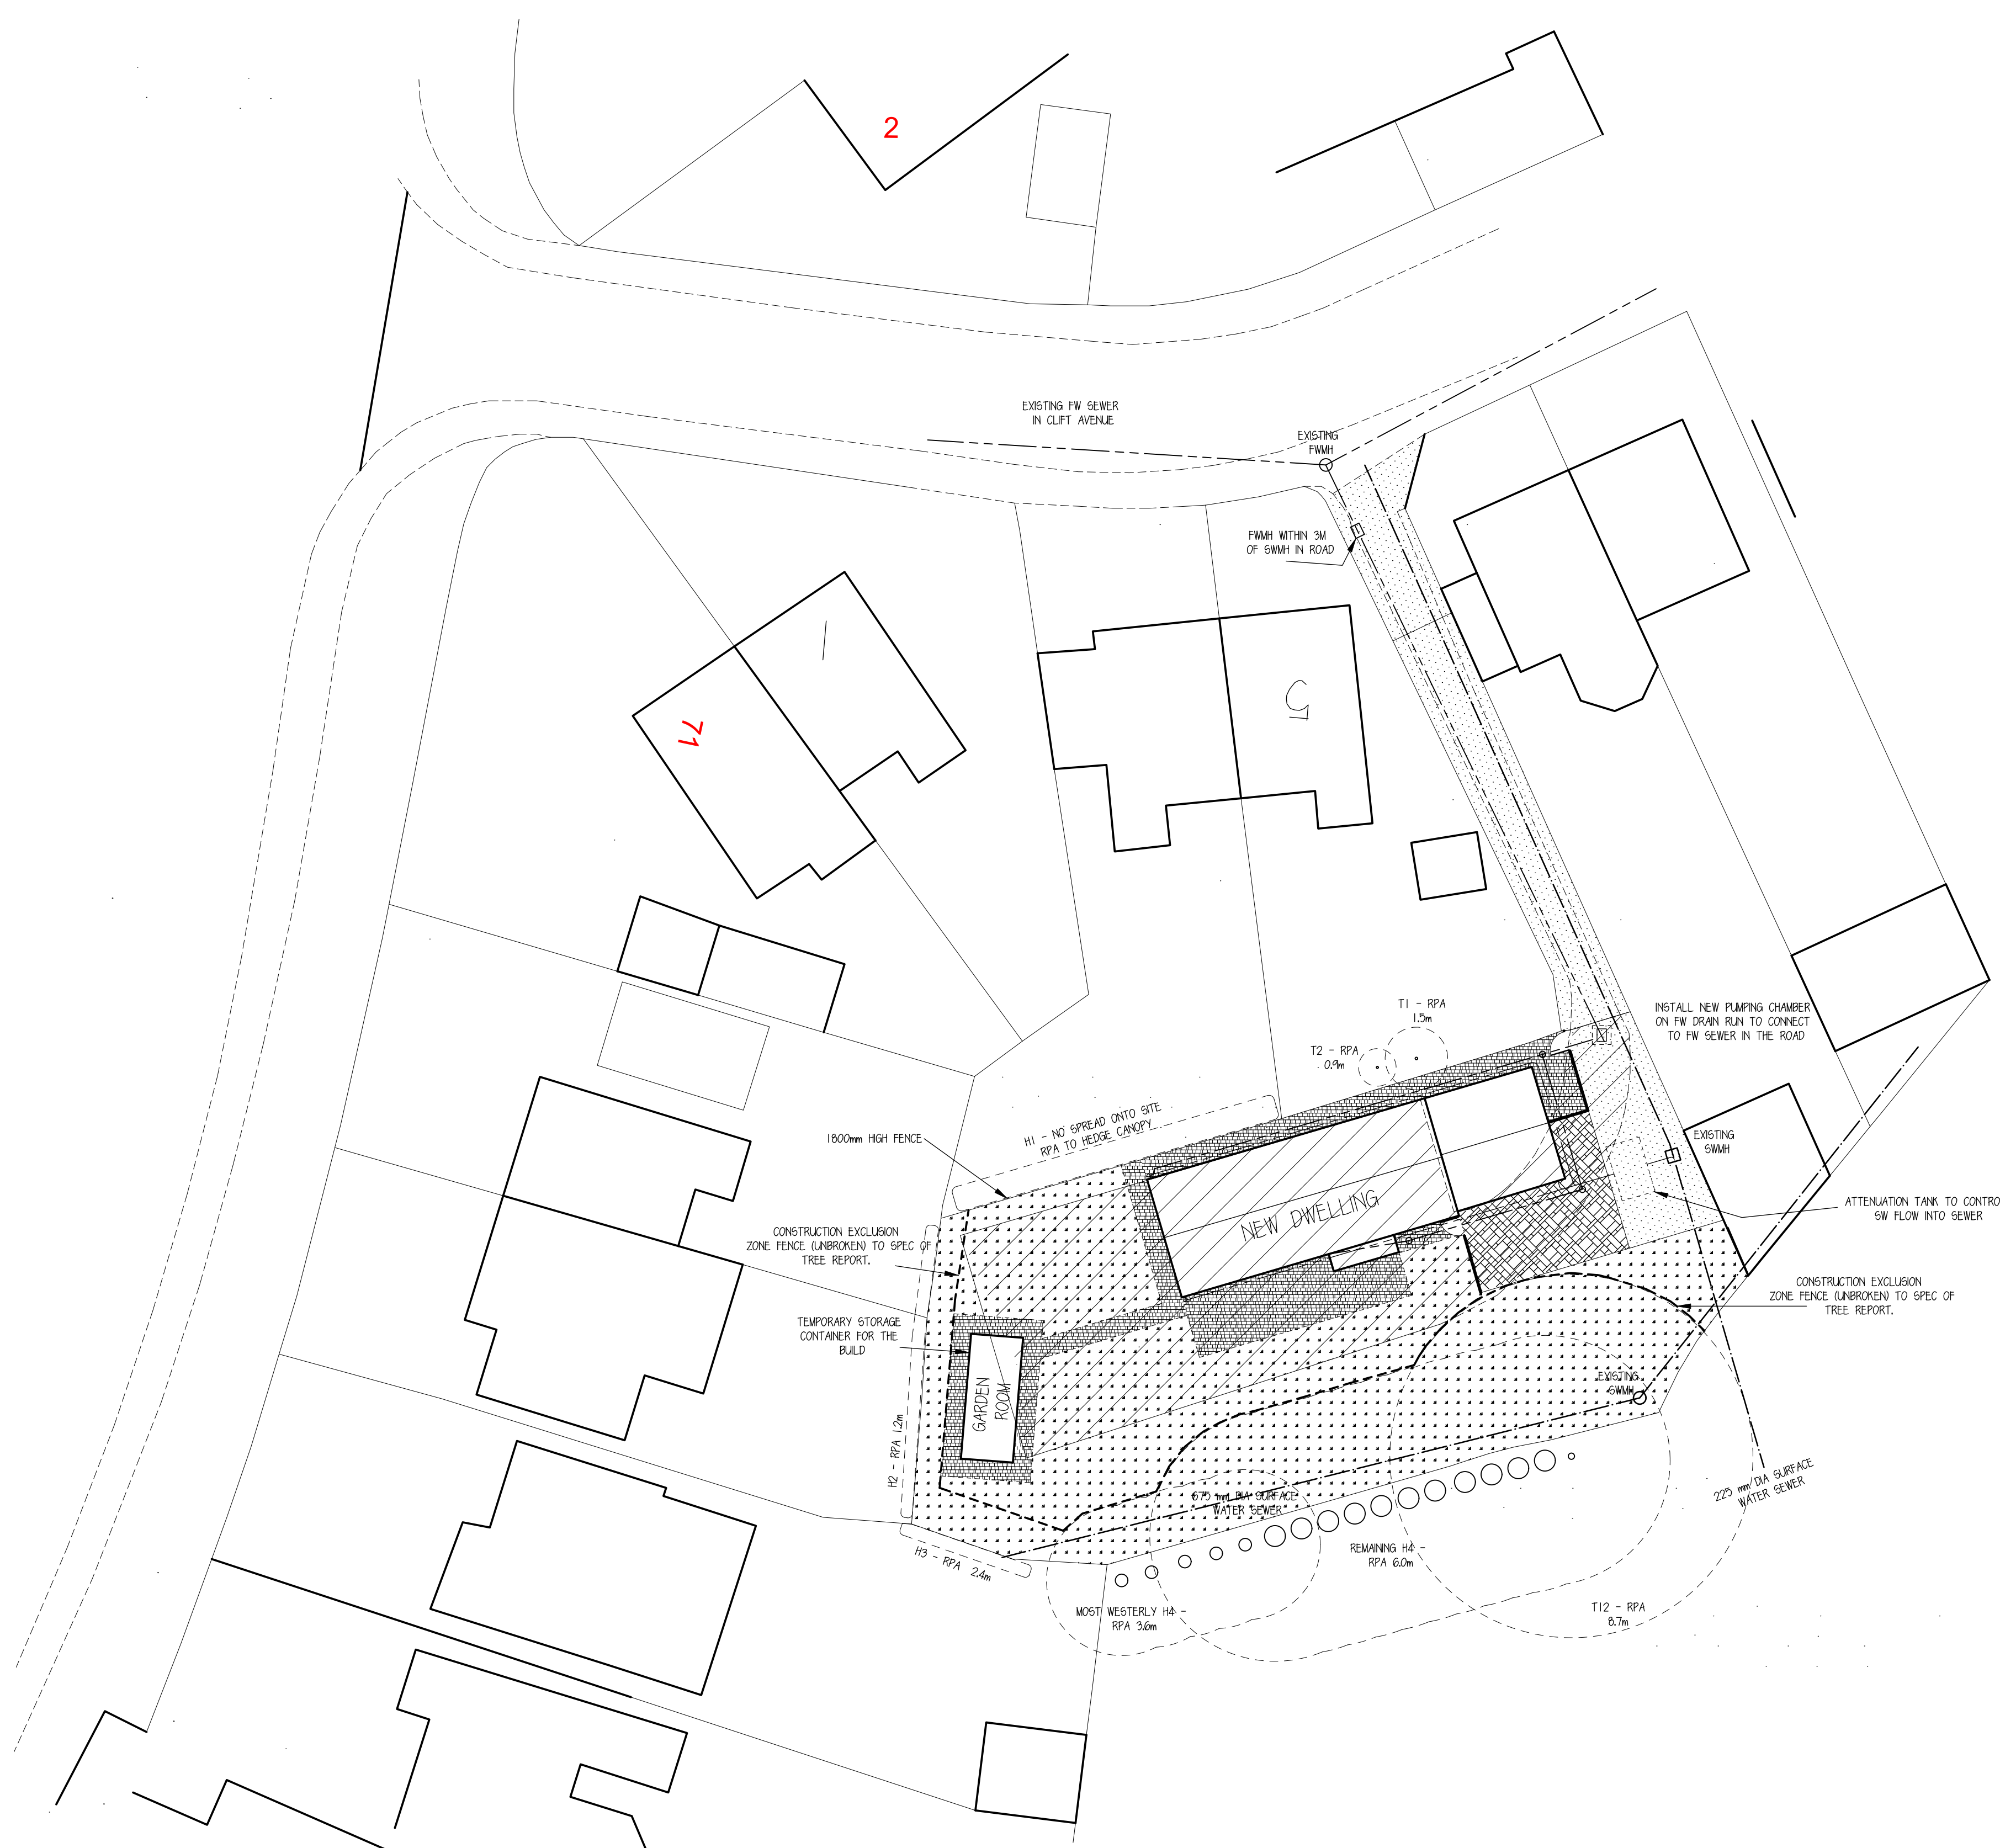

0
1
2
3
4
5m

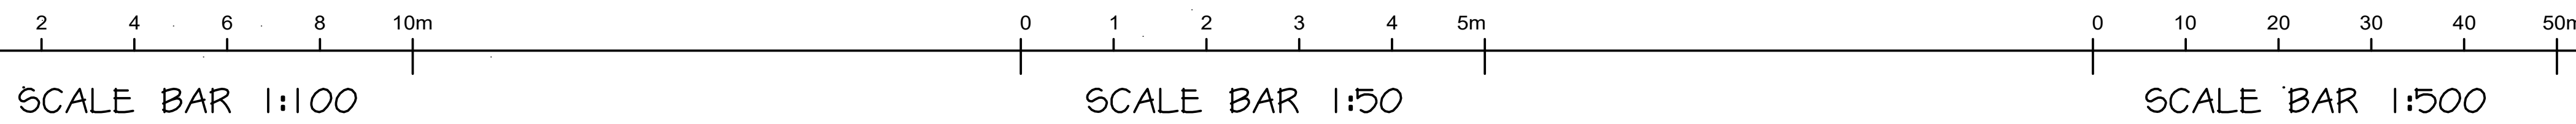

Rev.	Date	Description	By	Chk	App
Client/Project					
MR S ALLEN					
Drawing Title					
BLOCK PLAN AT 5 CLIFT AVE CHIPPENHAM, WILTSHIRE SN15 1DA					
Designed	Drawn	Date	Scale		
SK	KK	11 DEC 25	1:200		
CAD Reference			Size		
			A1		
Stephen Kingshott MCABE Katie Kingshott ACABE					
Stephen Kingshott Building Consultancy Ltd 54 Springdale Ave Broadstone, Poole Dorset BH18 9EX Tel. 07973638931					
Drawing Number			Revision		
0209/25 A					