




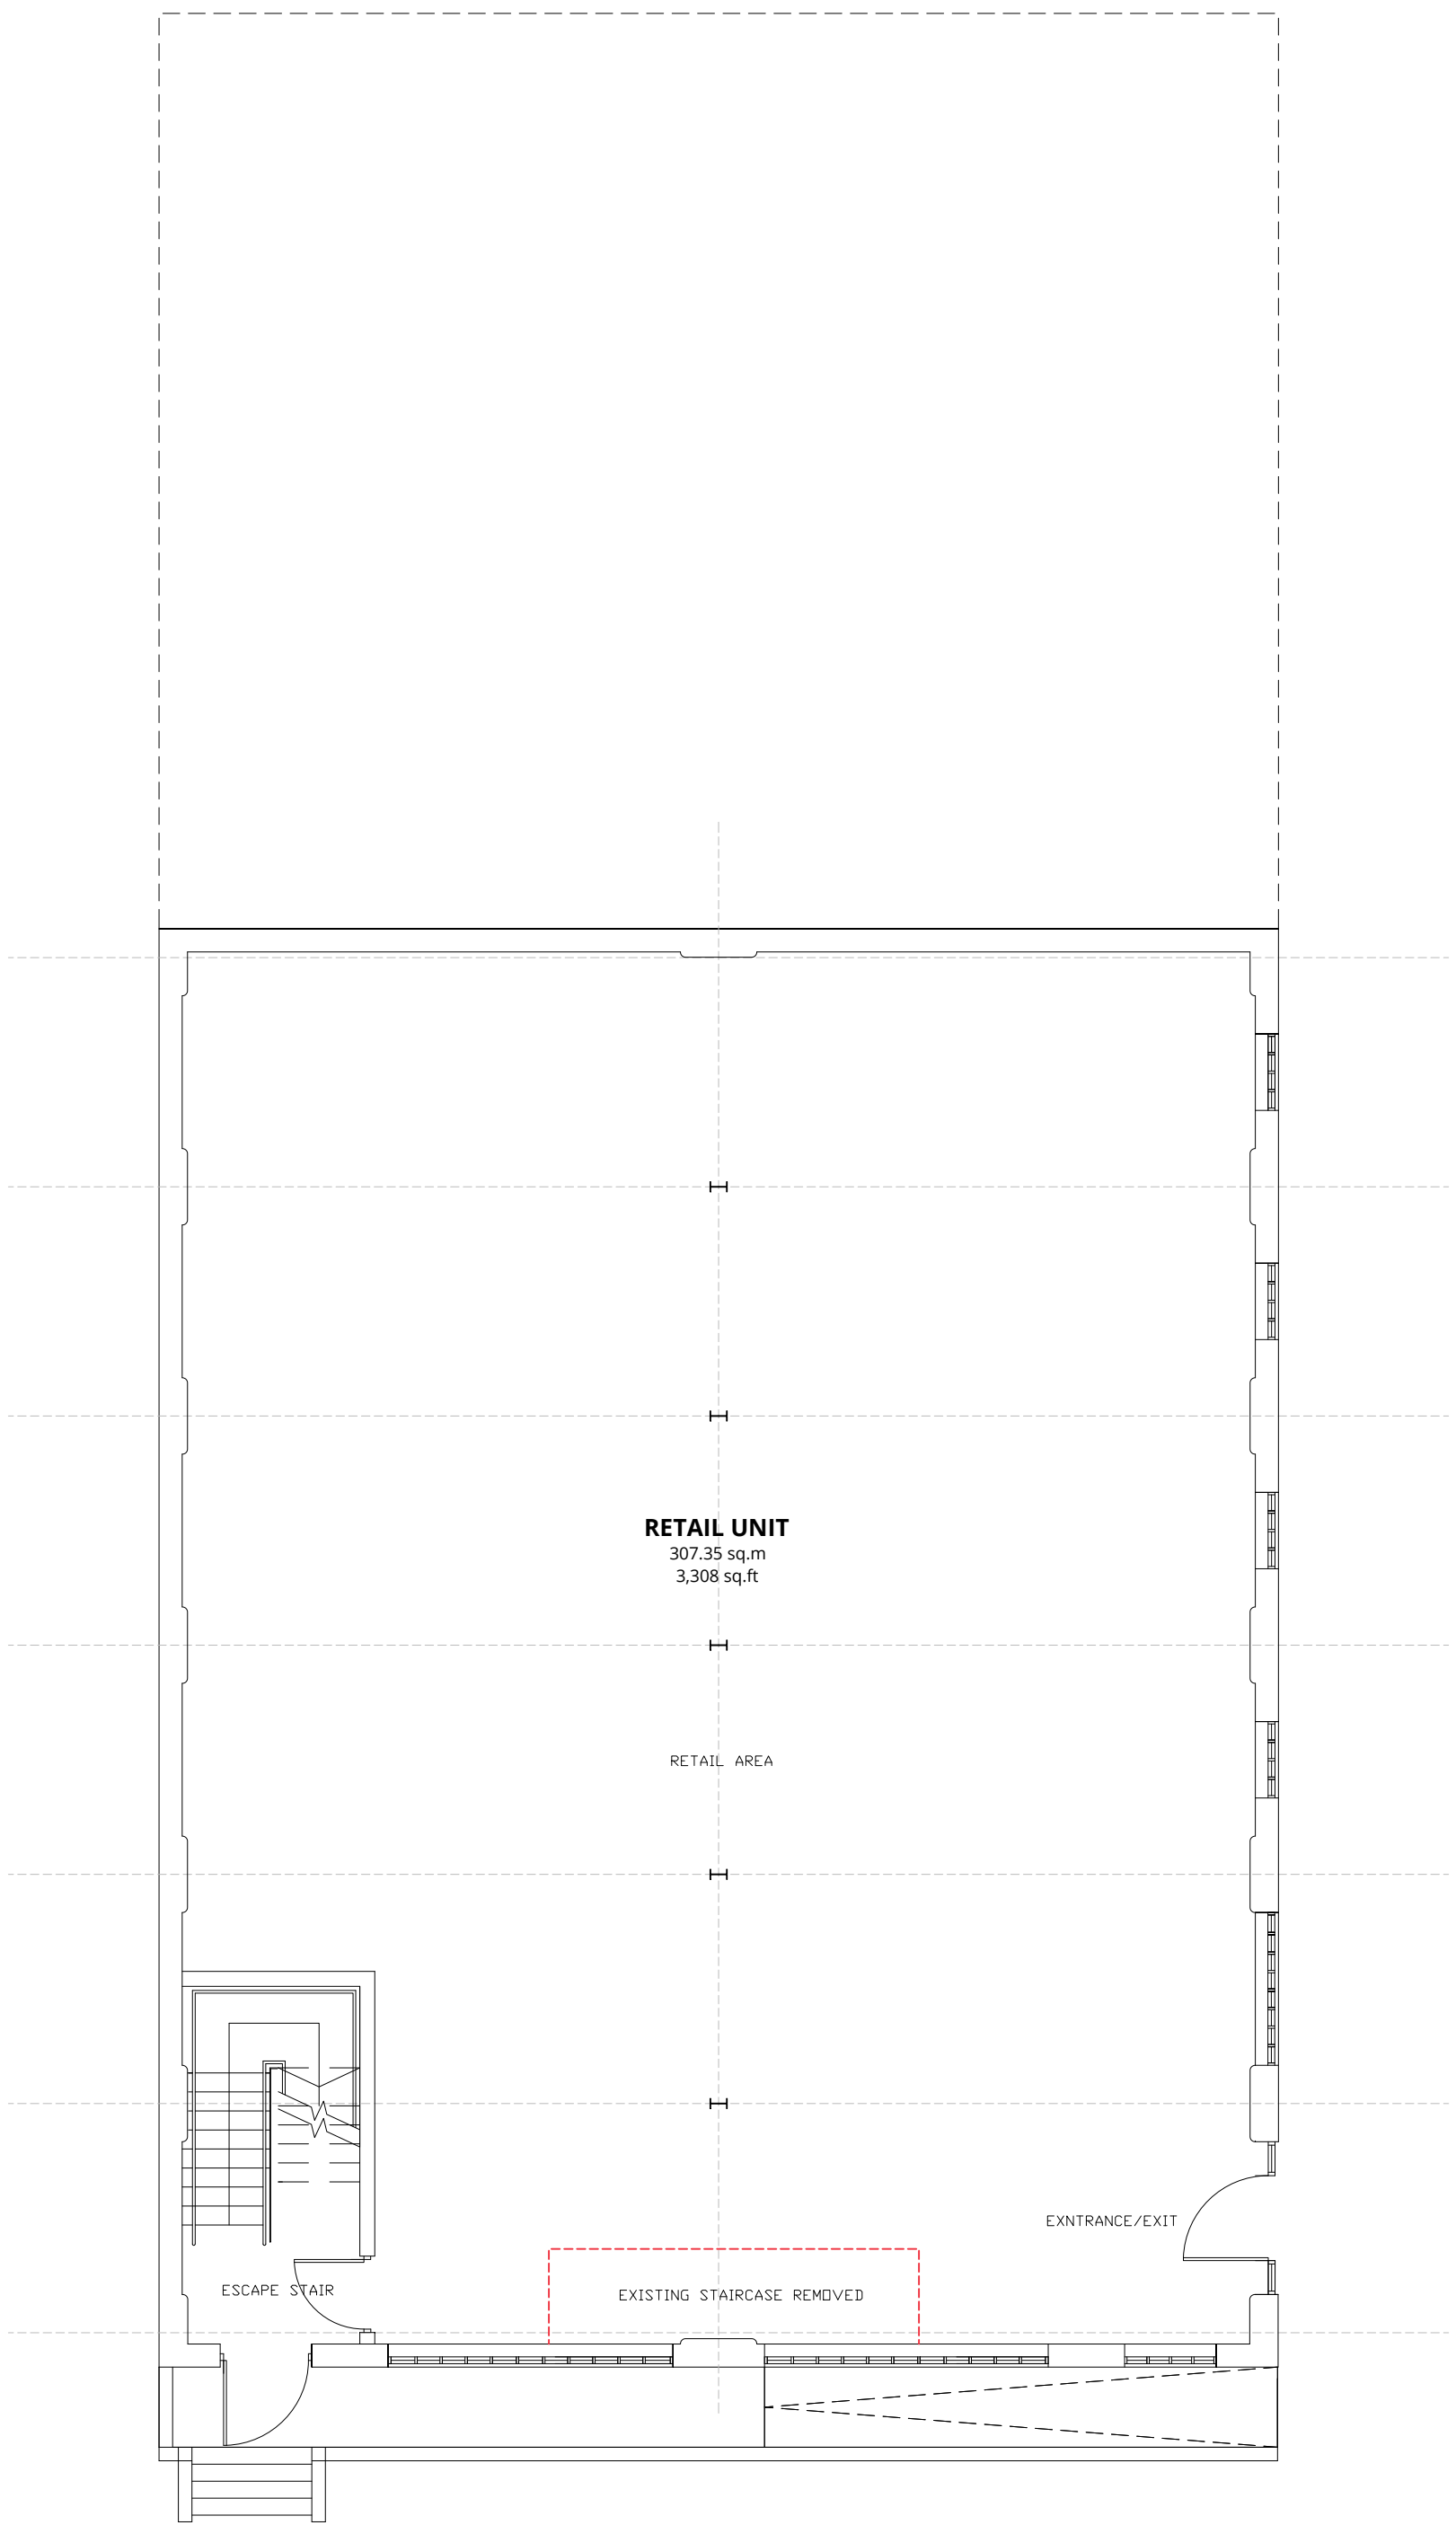


LOWER GROUND FLOOR PLAN (LEVEL 01)

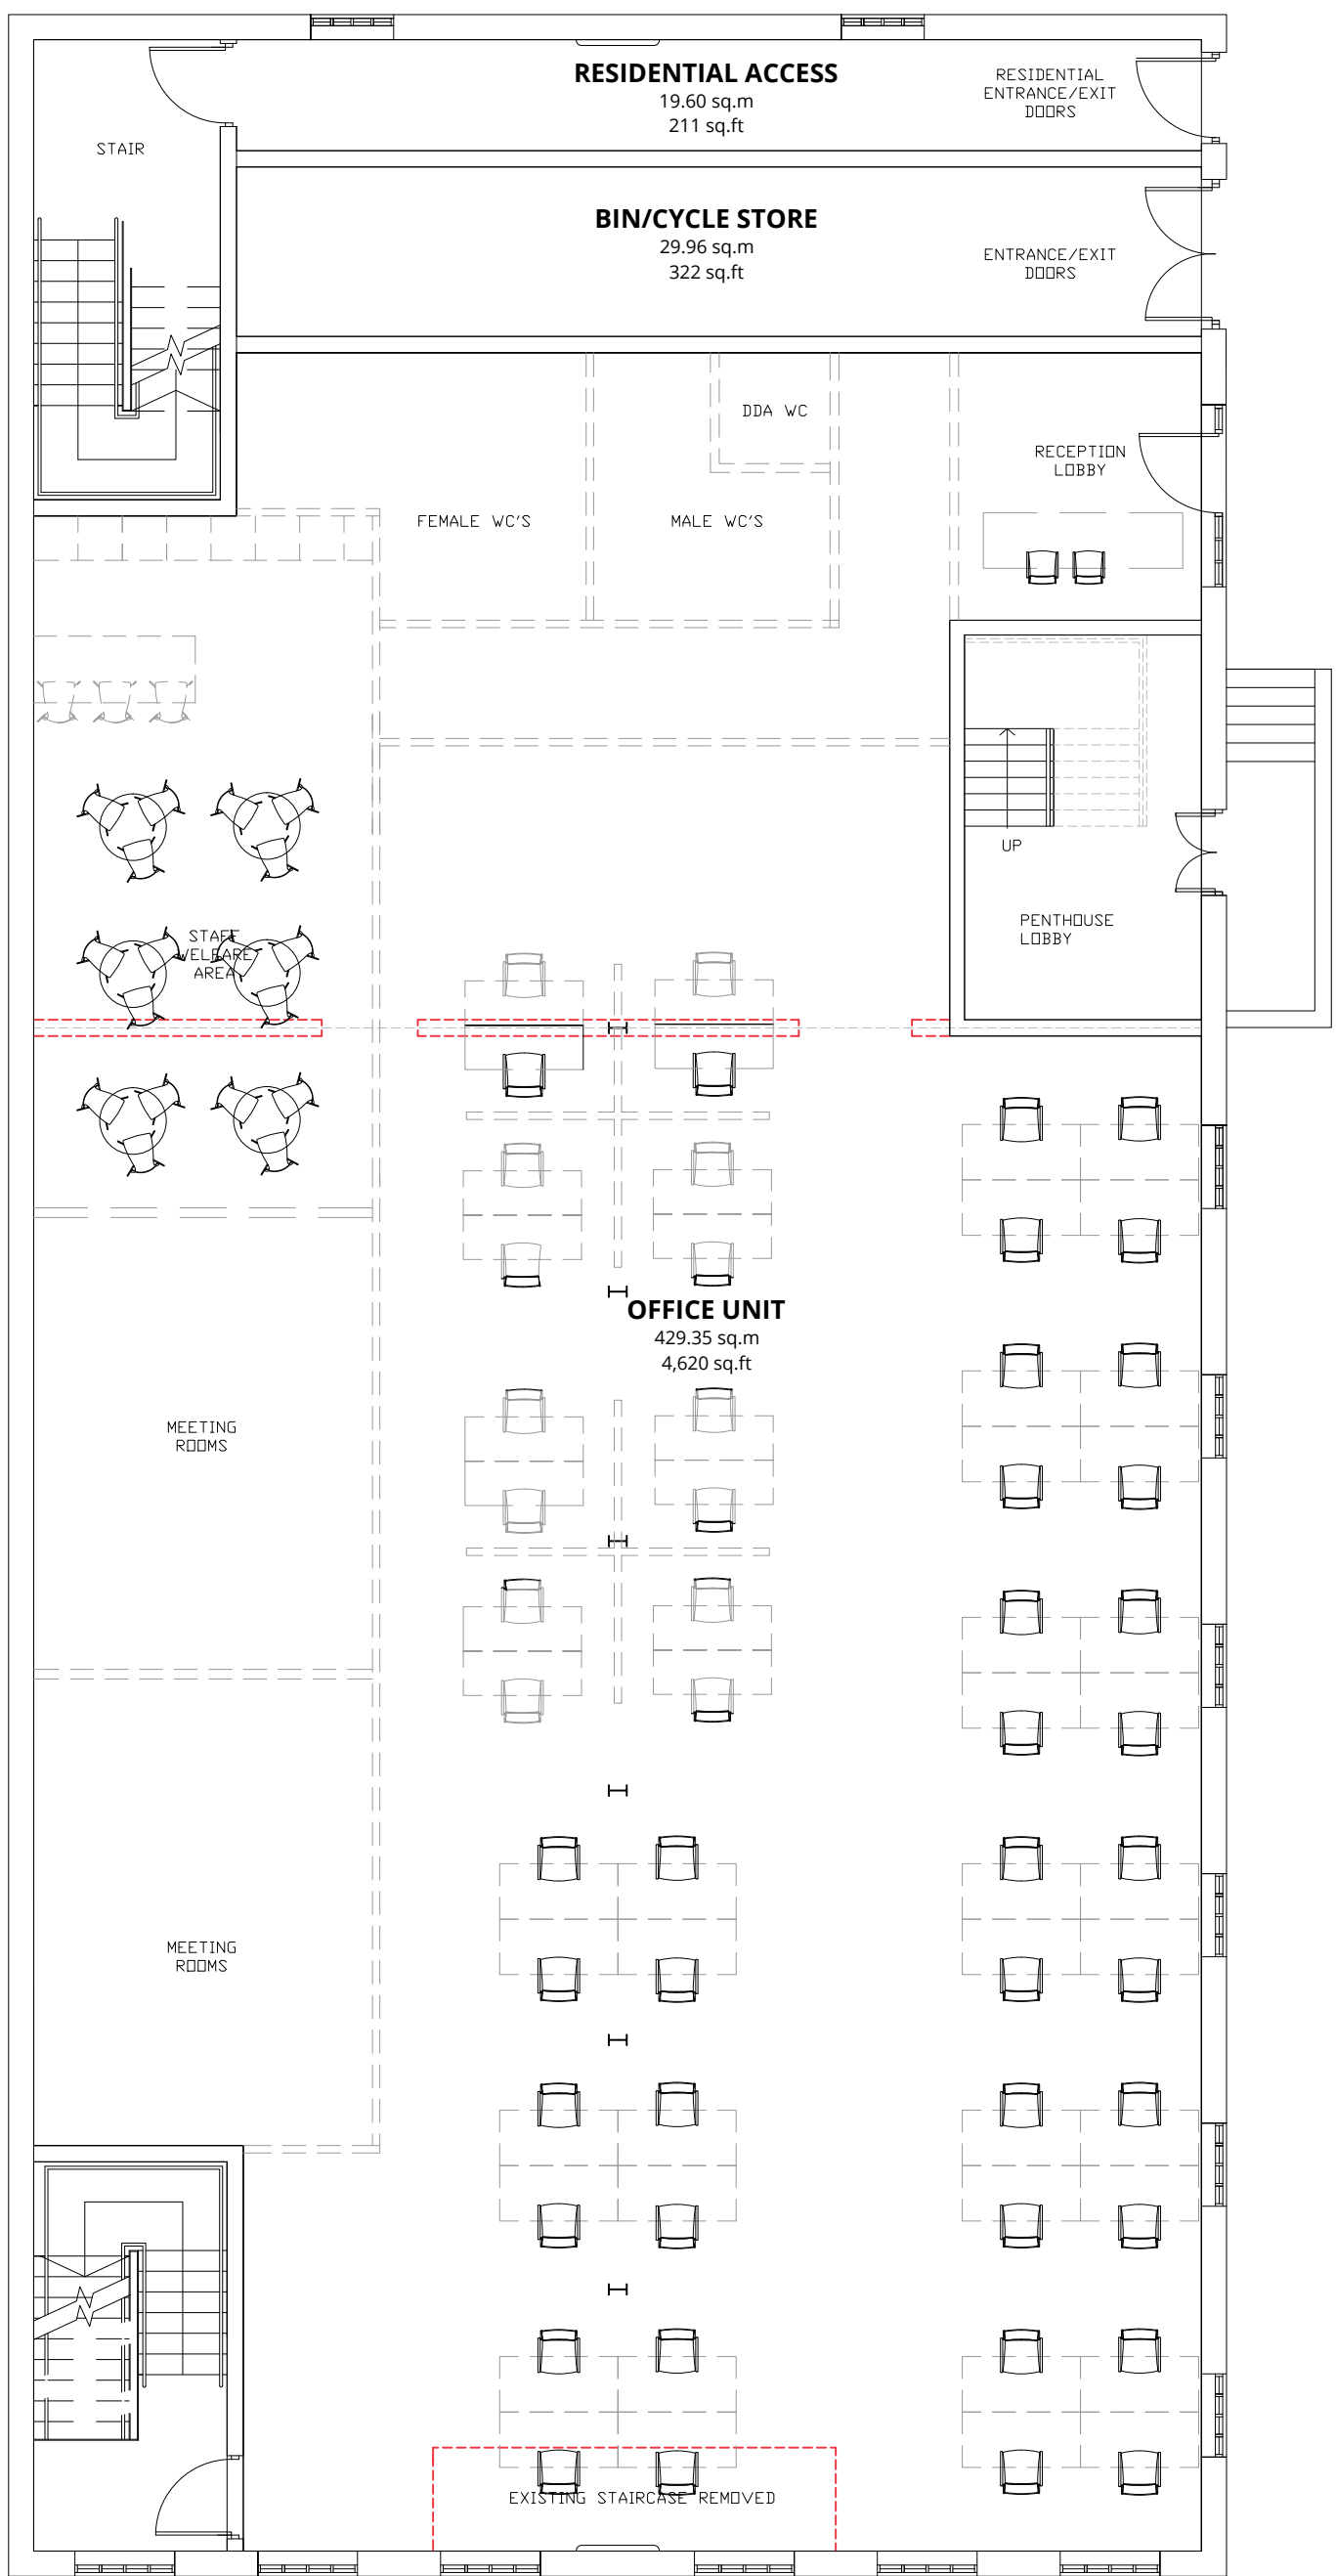

UPPER GROUND FLOOR PLAN (LEVEL 02)

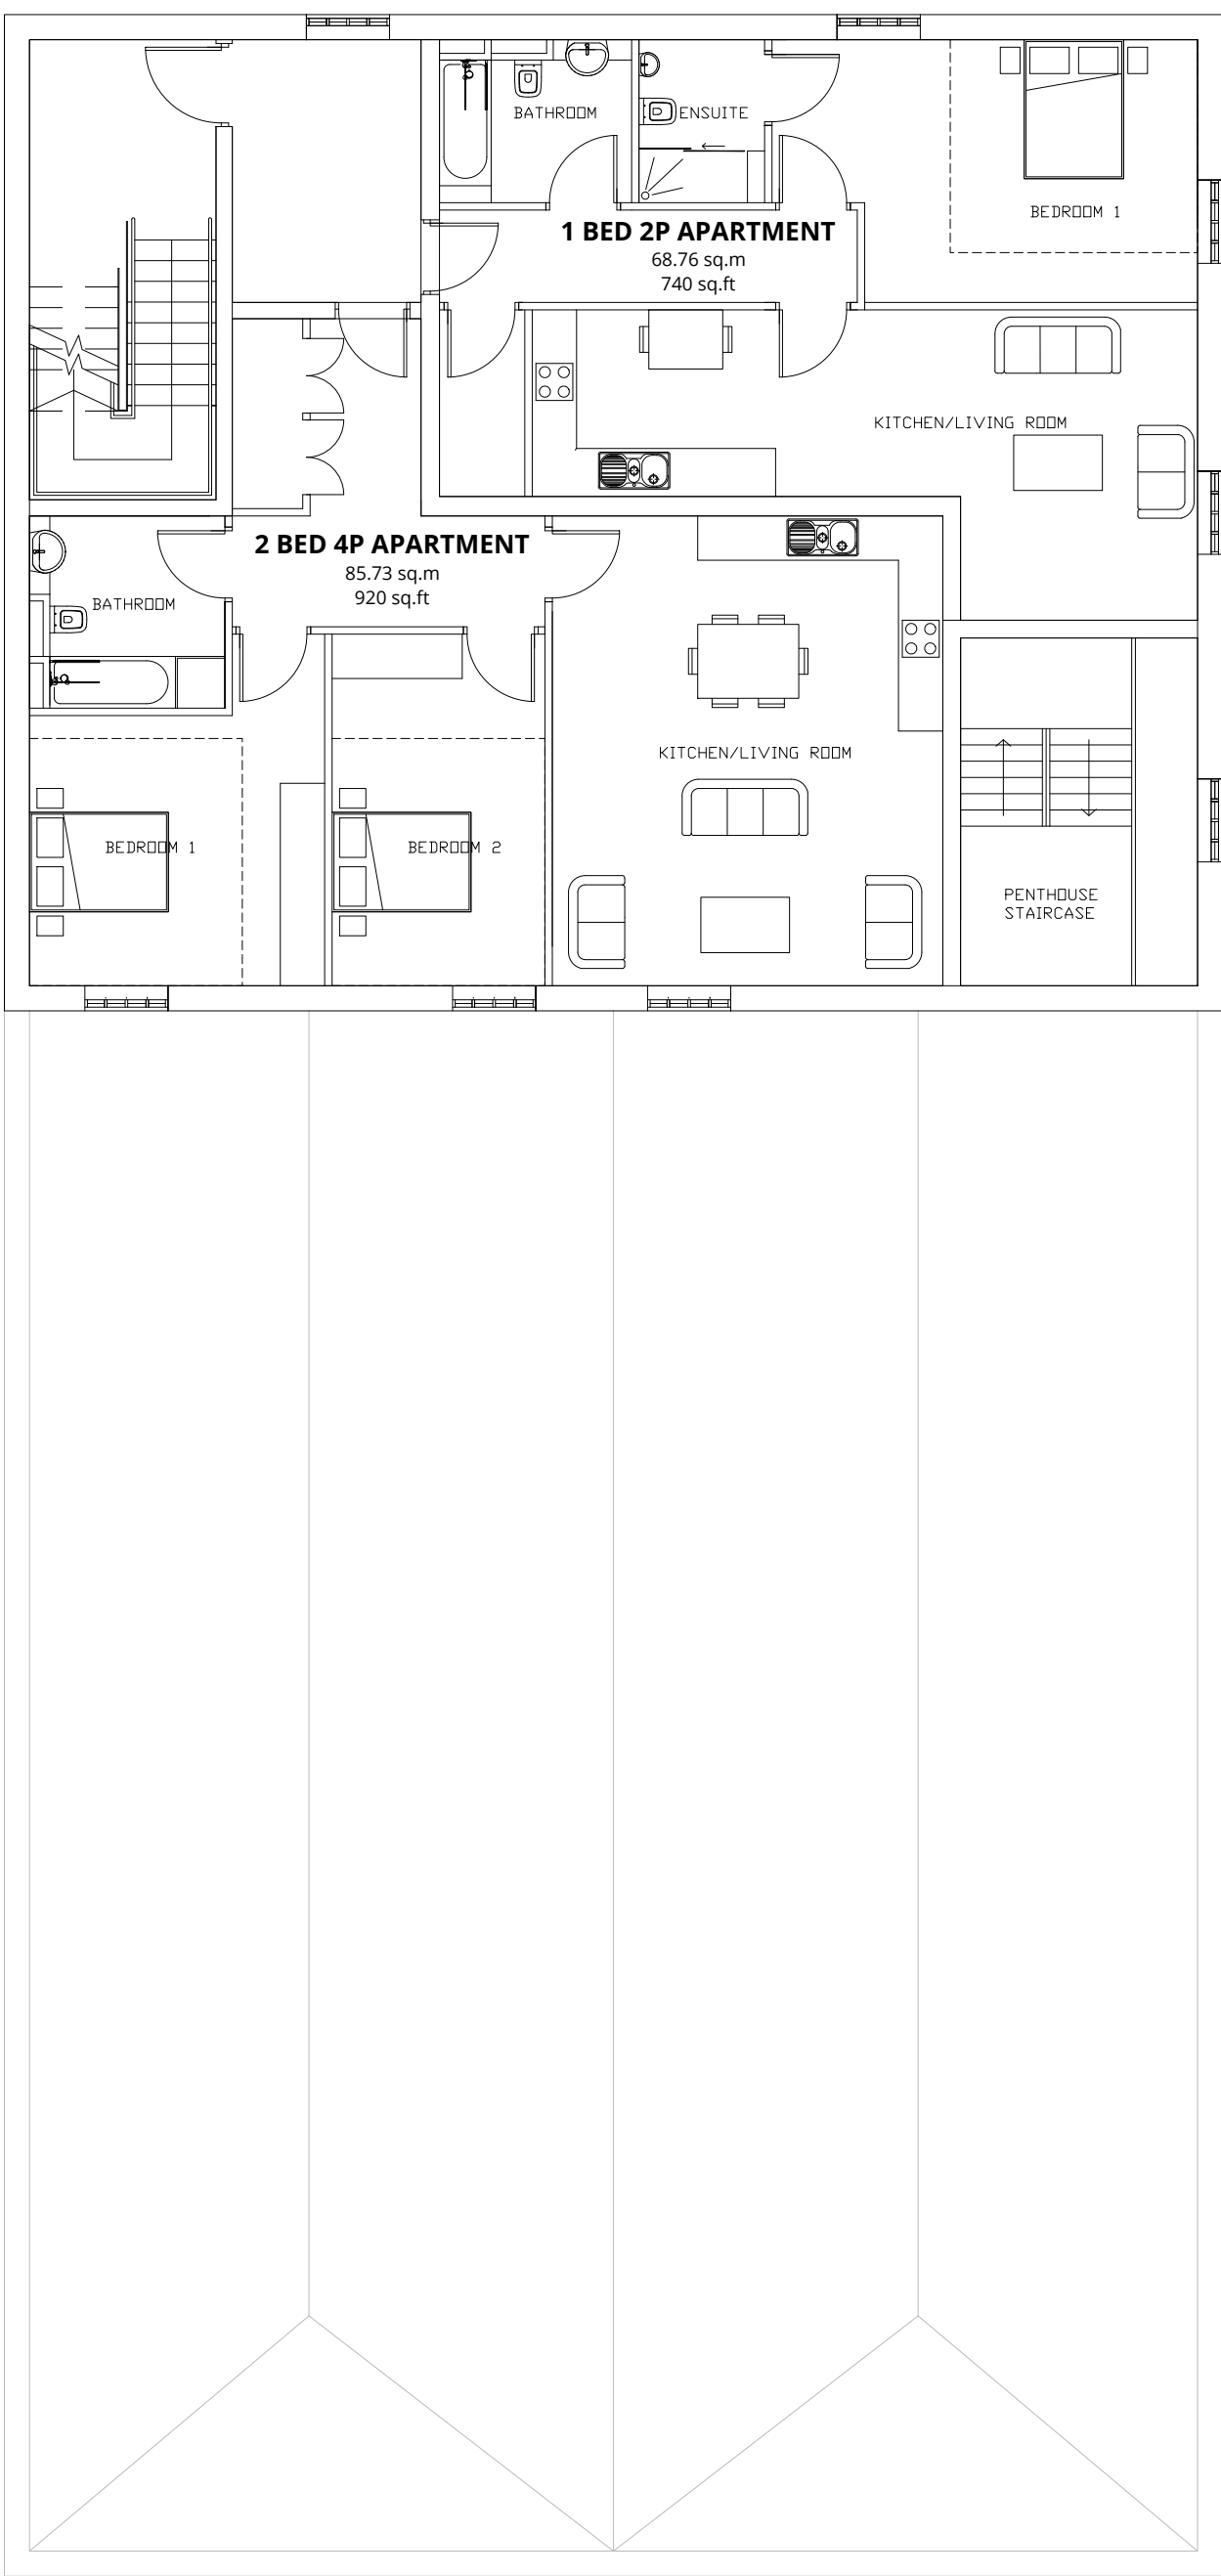

FIRST FLOOR PLAN (LEVEL 03)

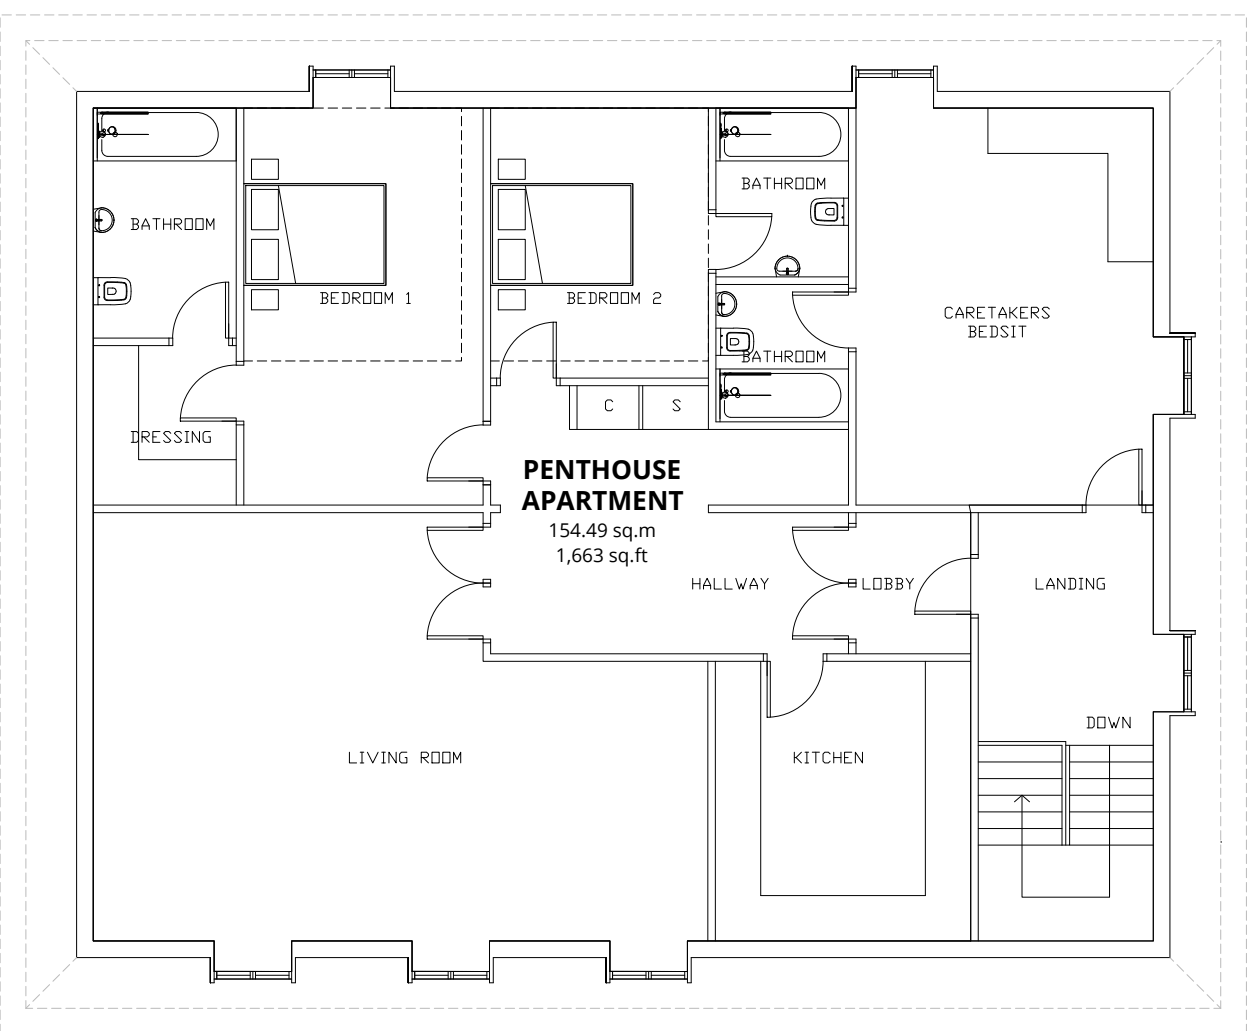

SECOND FLOOR PLAN (LEVEL 04)