


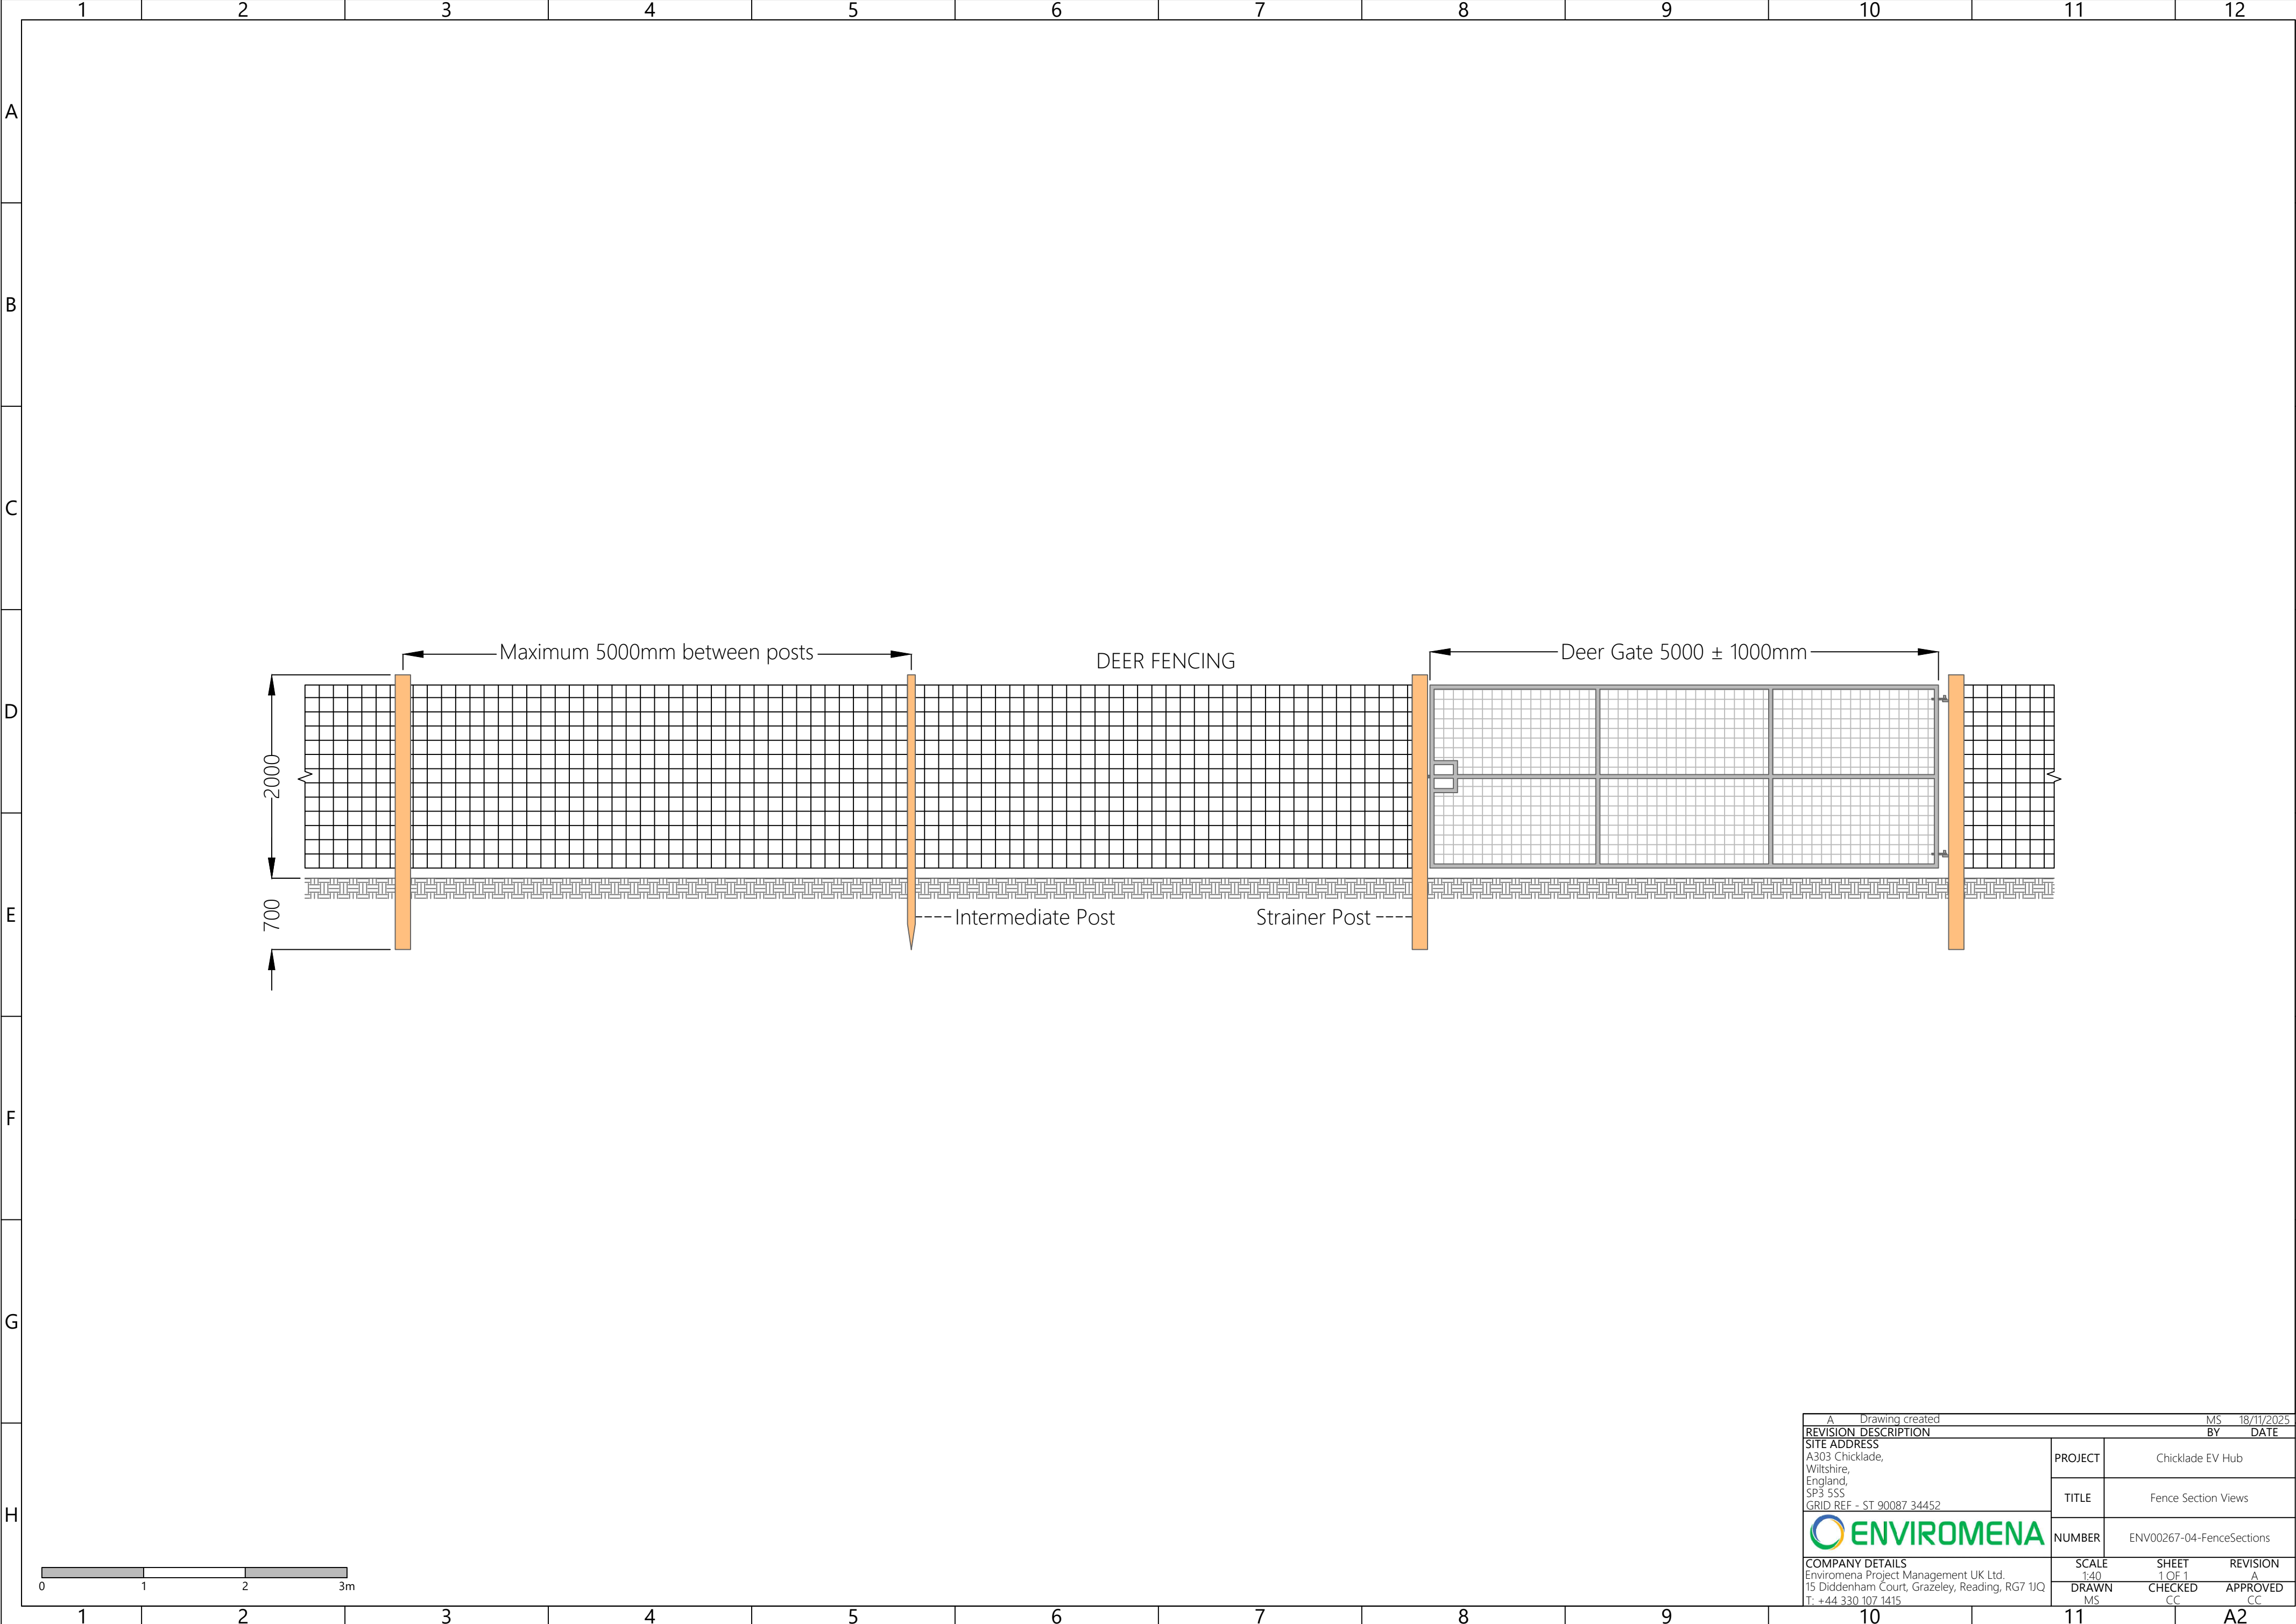

A		Drawing created		MS	18/11/2025
REVISION		DESCRIPTION		BY	DATE
SITE ADDRESS		PROJECT		Chicklade EV Hub	
A303 Chicklade, Wiltshire, England, SP3 5SS GRID REF - ST 90087 34452		TITLE		Fence Section Views	
COMPANY DETAILS		NUMBER		ENV00267-04-FenceSections	
Enviromena Project Management UK Ltd. 15 Diddenham Court, Grazeley, Reading, RG7 1UQ T: +44 330 107 1415		SCALE		SHEET	
		1:40		1 OF 1	
		DRAWN		REVISION	
		MS		A	
		CHECKED		APPROVED	
		CC		CC	