


© Crown copyright and database rights 2025 Ordnance Survey AC0000808122

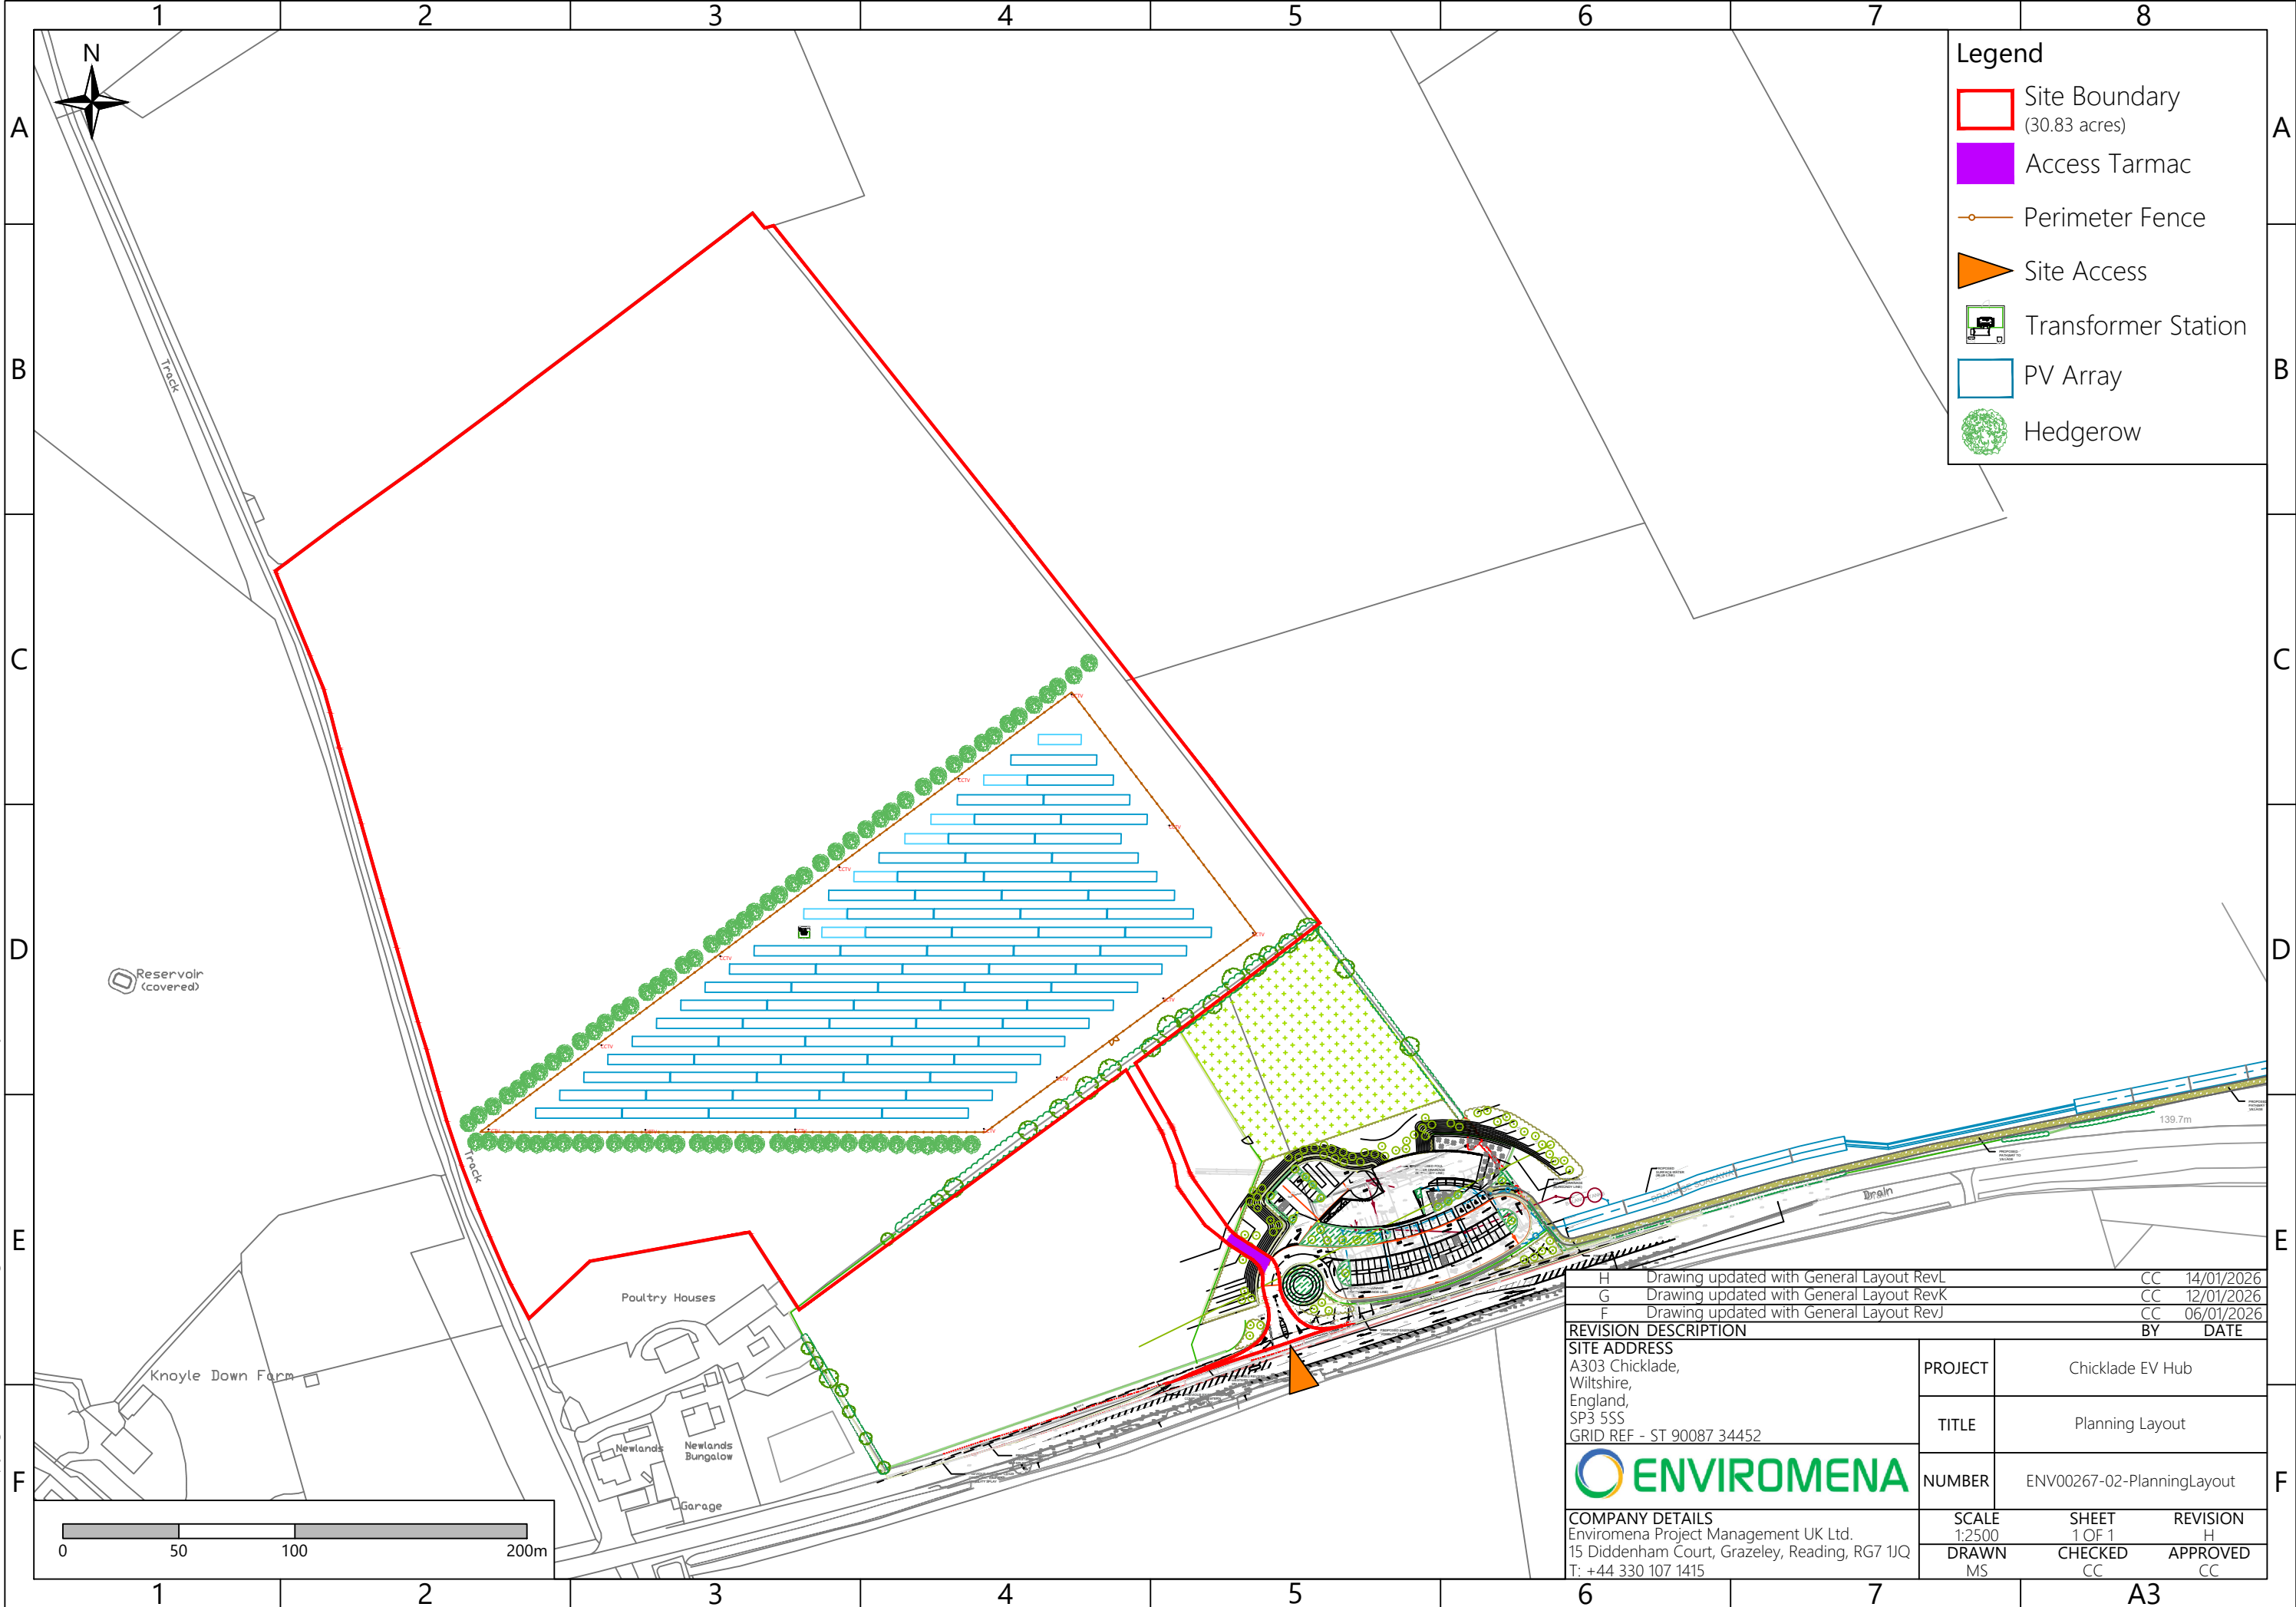

Legend

Site Boundary
(30.83 acres)

Access Tarmac

H	Drawing updated with General Layout RevL	CC	14/01/2026
G	Drawing updated with General Layout RevK	CC	12/01/2026
F	Drawing updated with General Layout RevJ	CC	06/01/2026
REVISION DESCRIPTION		BY	DATE
SITE ADDRESS		PROJECT	Chicklade EV Hub
A303 Chicklade, Wiltshire, England, SP3 5SS GRID REF - ST 90087 34452		TITLE	Planning Layout
		NUMBER	ENV00267-02-PlanningLayout
COMPANY DETAILS		SCALE	SHEET
Enviromena Project Management UK Ltd. 15 Diddenham Court, Grazeley, Reading, RG7 1JQ T: +44 330 107 1415		1:2500	1 OF 1
		DRAWN	CHECKED
		MS	CC
			APPROVED
			CC