


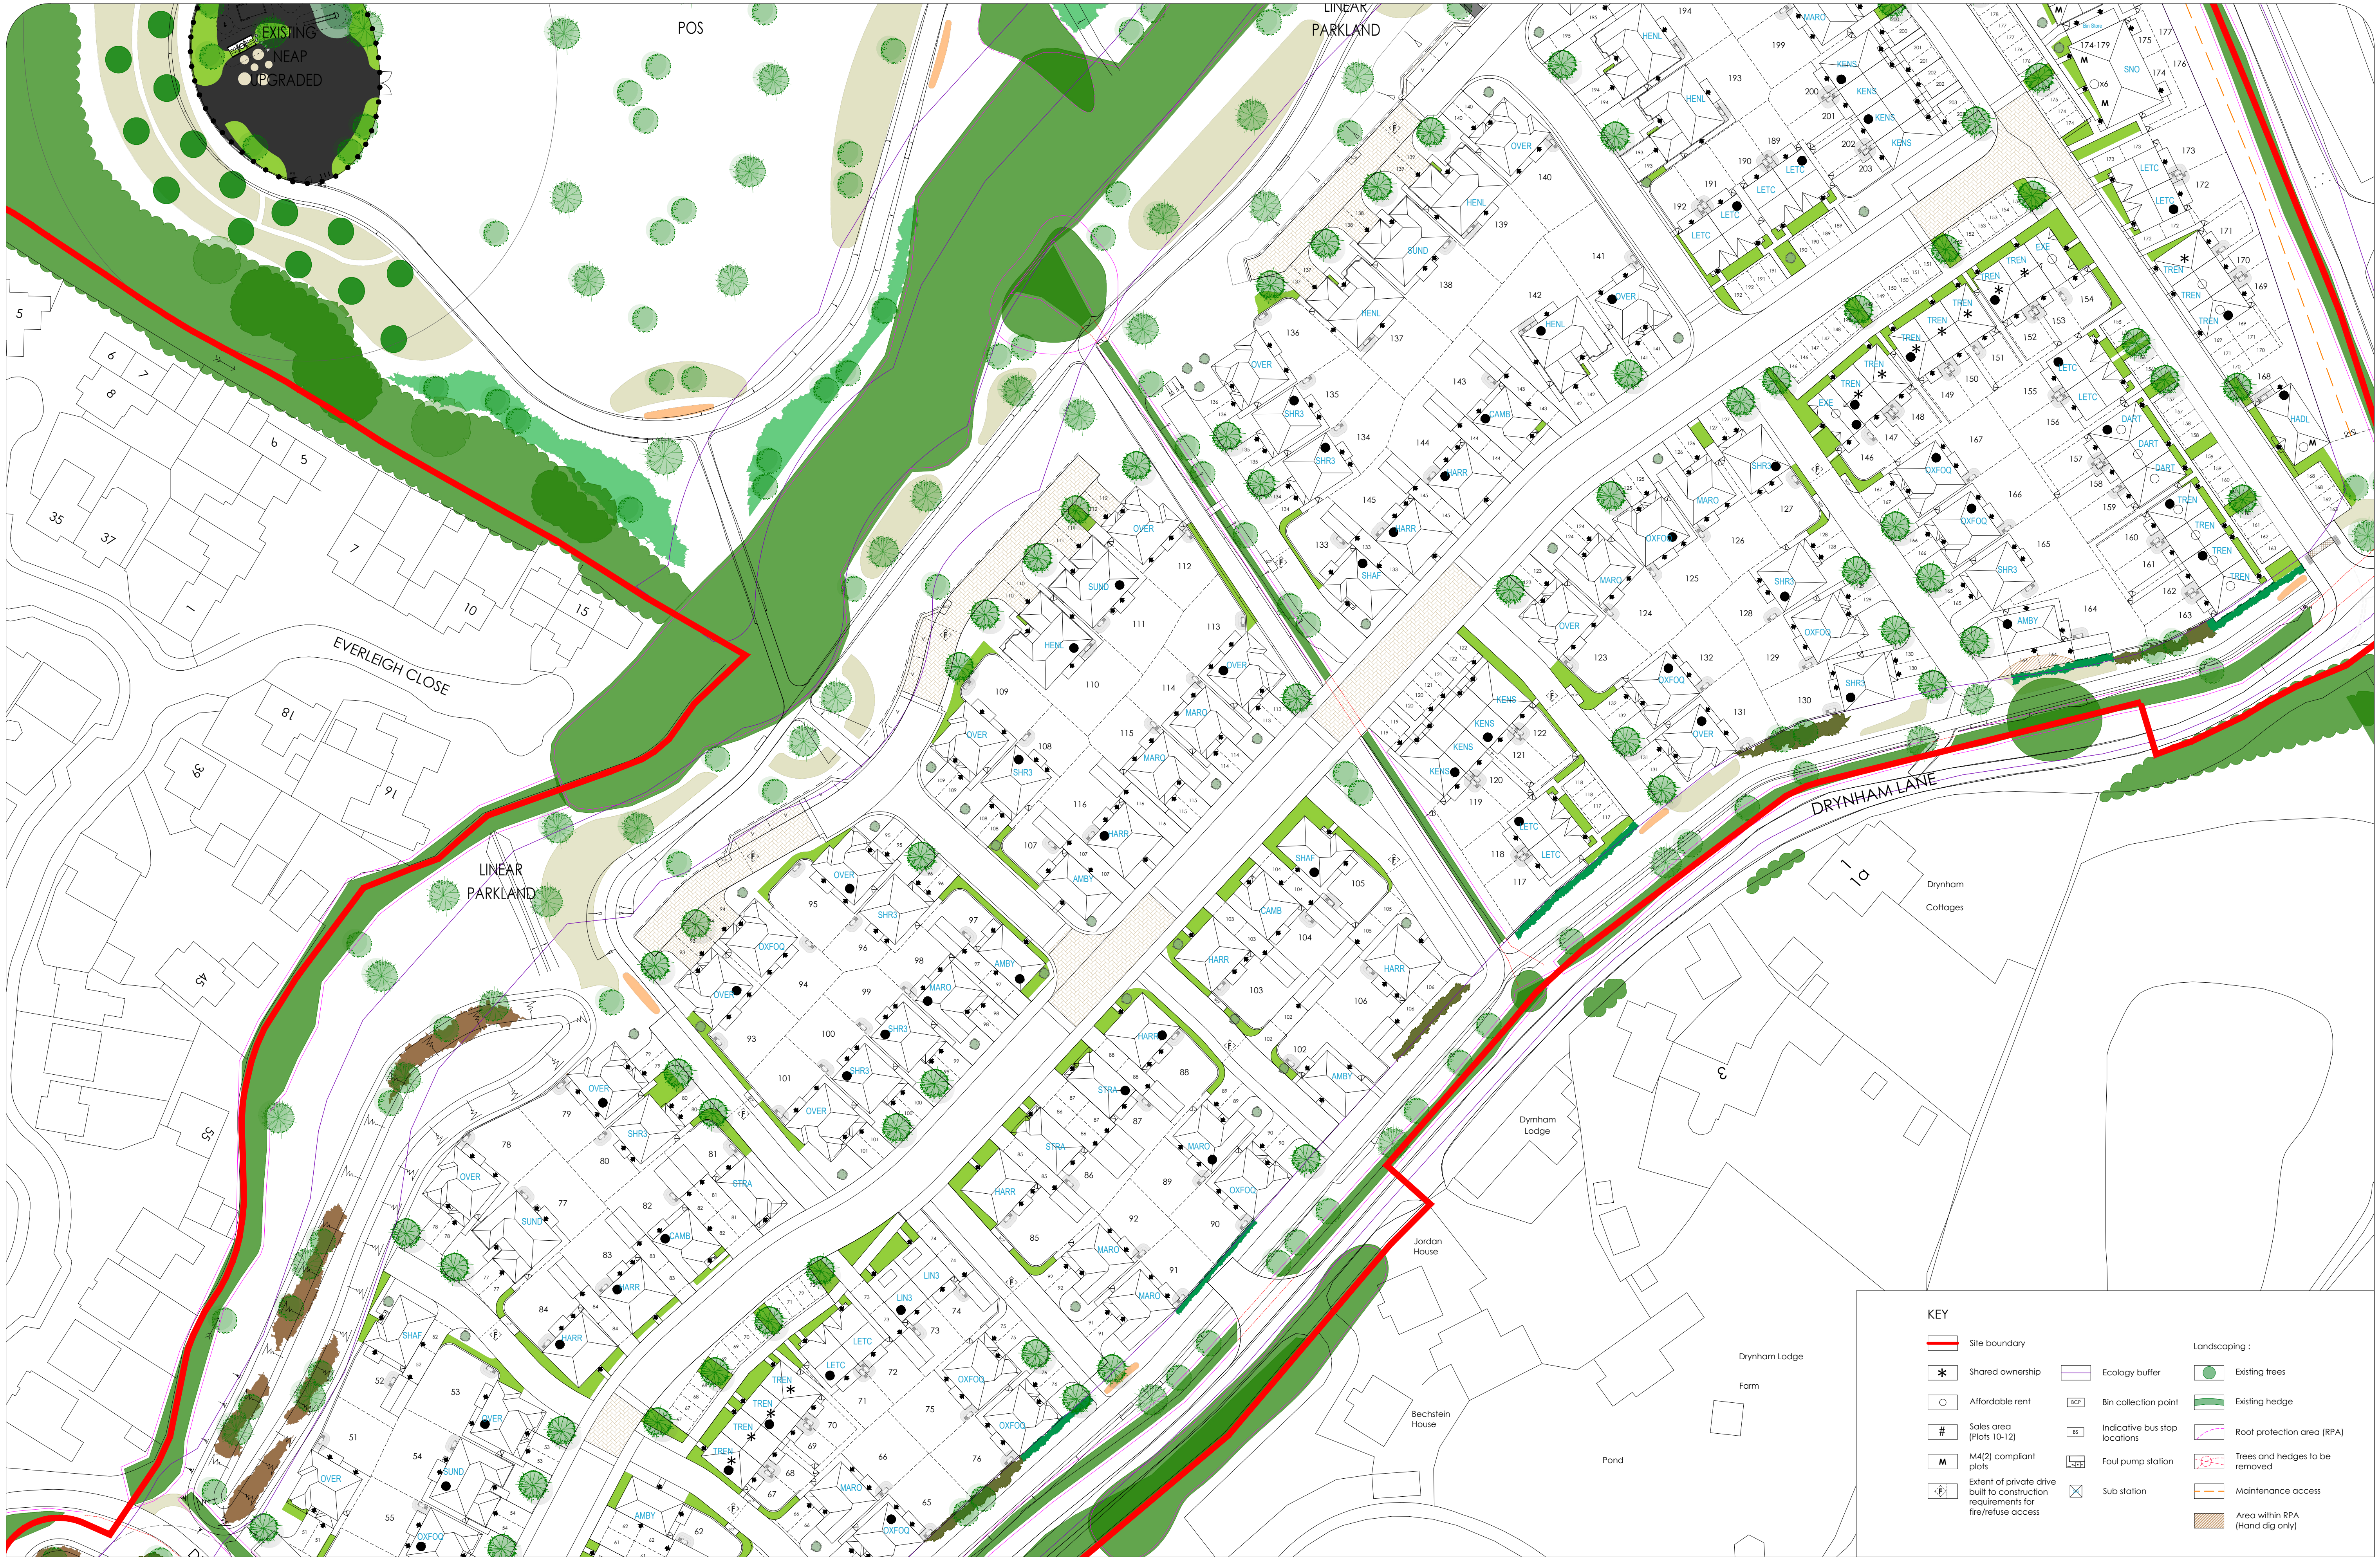

KEY

- Site boundary
- Shared ownership
- Affordable rent
- Sales area (Plots 10-12)
- M4(2) compliant plots
- Extent of private drive built to construction requirements for fire/refuse access
- Ecology buffer
- Bin collection point
- Indicative bus stop locations
- Foul pump station
- Sub station
- Landscaping:
 - Existing trees
 - Existing hedge
 - Root protection area (RPA)
 - Trees and hedges to be removed
 - Maintenance access
 - Area within RPA (Hand dig only)

Prepared By:





Client:



This drawing uses survey information by others. The accuracy of this information has not been verified. Place by Design cannot be held liable for any errors or omissions in this information or any design changes which may be required as a consequence of reliance on such information. Dimensions should be verified on site before finalising detailed design of any element of the proposals.

Scale: 1:500

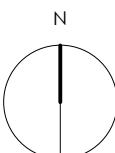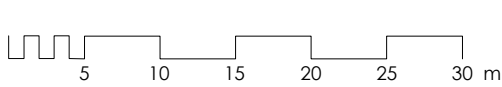

Rev.	Date	Description
A	10.01.23	Updated to Planning Layout (Rev A)
B	29.04.24	Updated to latest planning layout (Rev B)
C	02.09.24	Updated to reflect the latest planning layout
D	16.01.26	Updated to reflect the latest planning layout
-	-	-
-	-	-
-	-	-

Drawn by:

TK
TK
CB
CB
-

Project:
Elm Grove, Trowbridge
Drawing:
Planning Layout (Sheet 2 of 4)

Project No:

1955

Dwg No:

1102

Rev:

D

Scale:

1:500@A1

Drawing Status:

PLANNING

Date:

13.10.22

Drawn by:

TK

Checked by:

CB

© Copyright PLACE By Design