


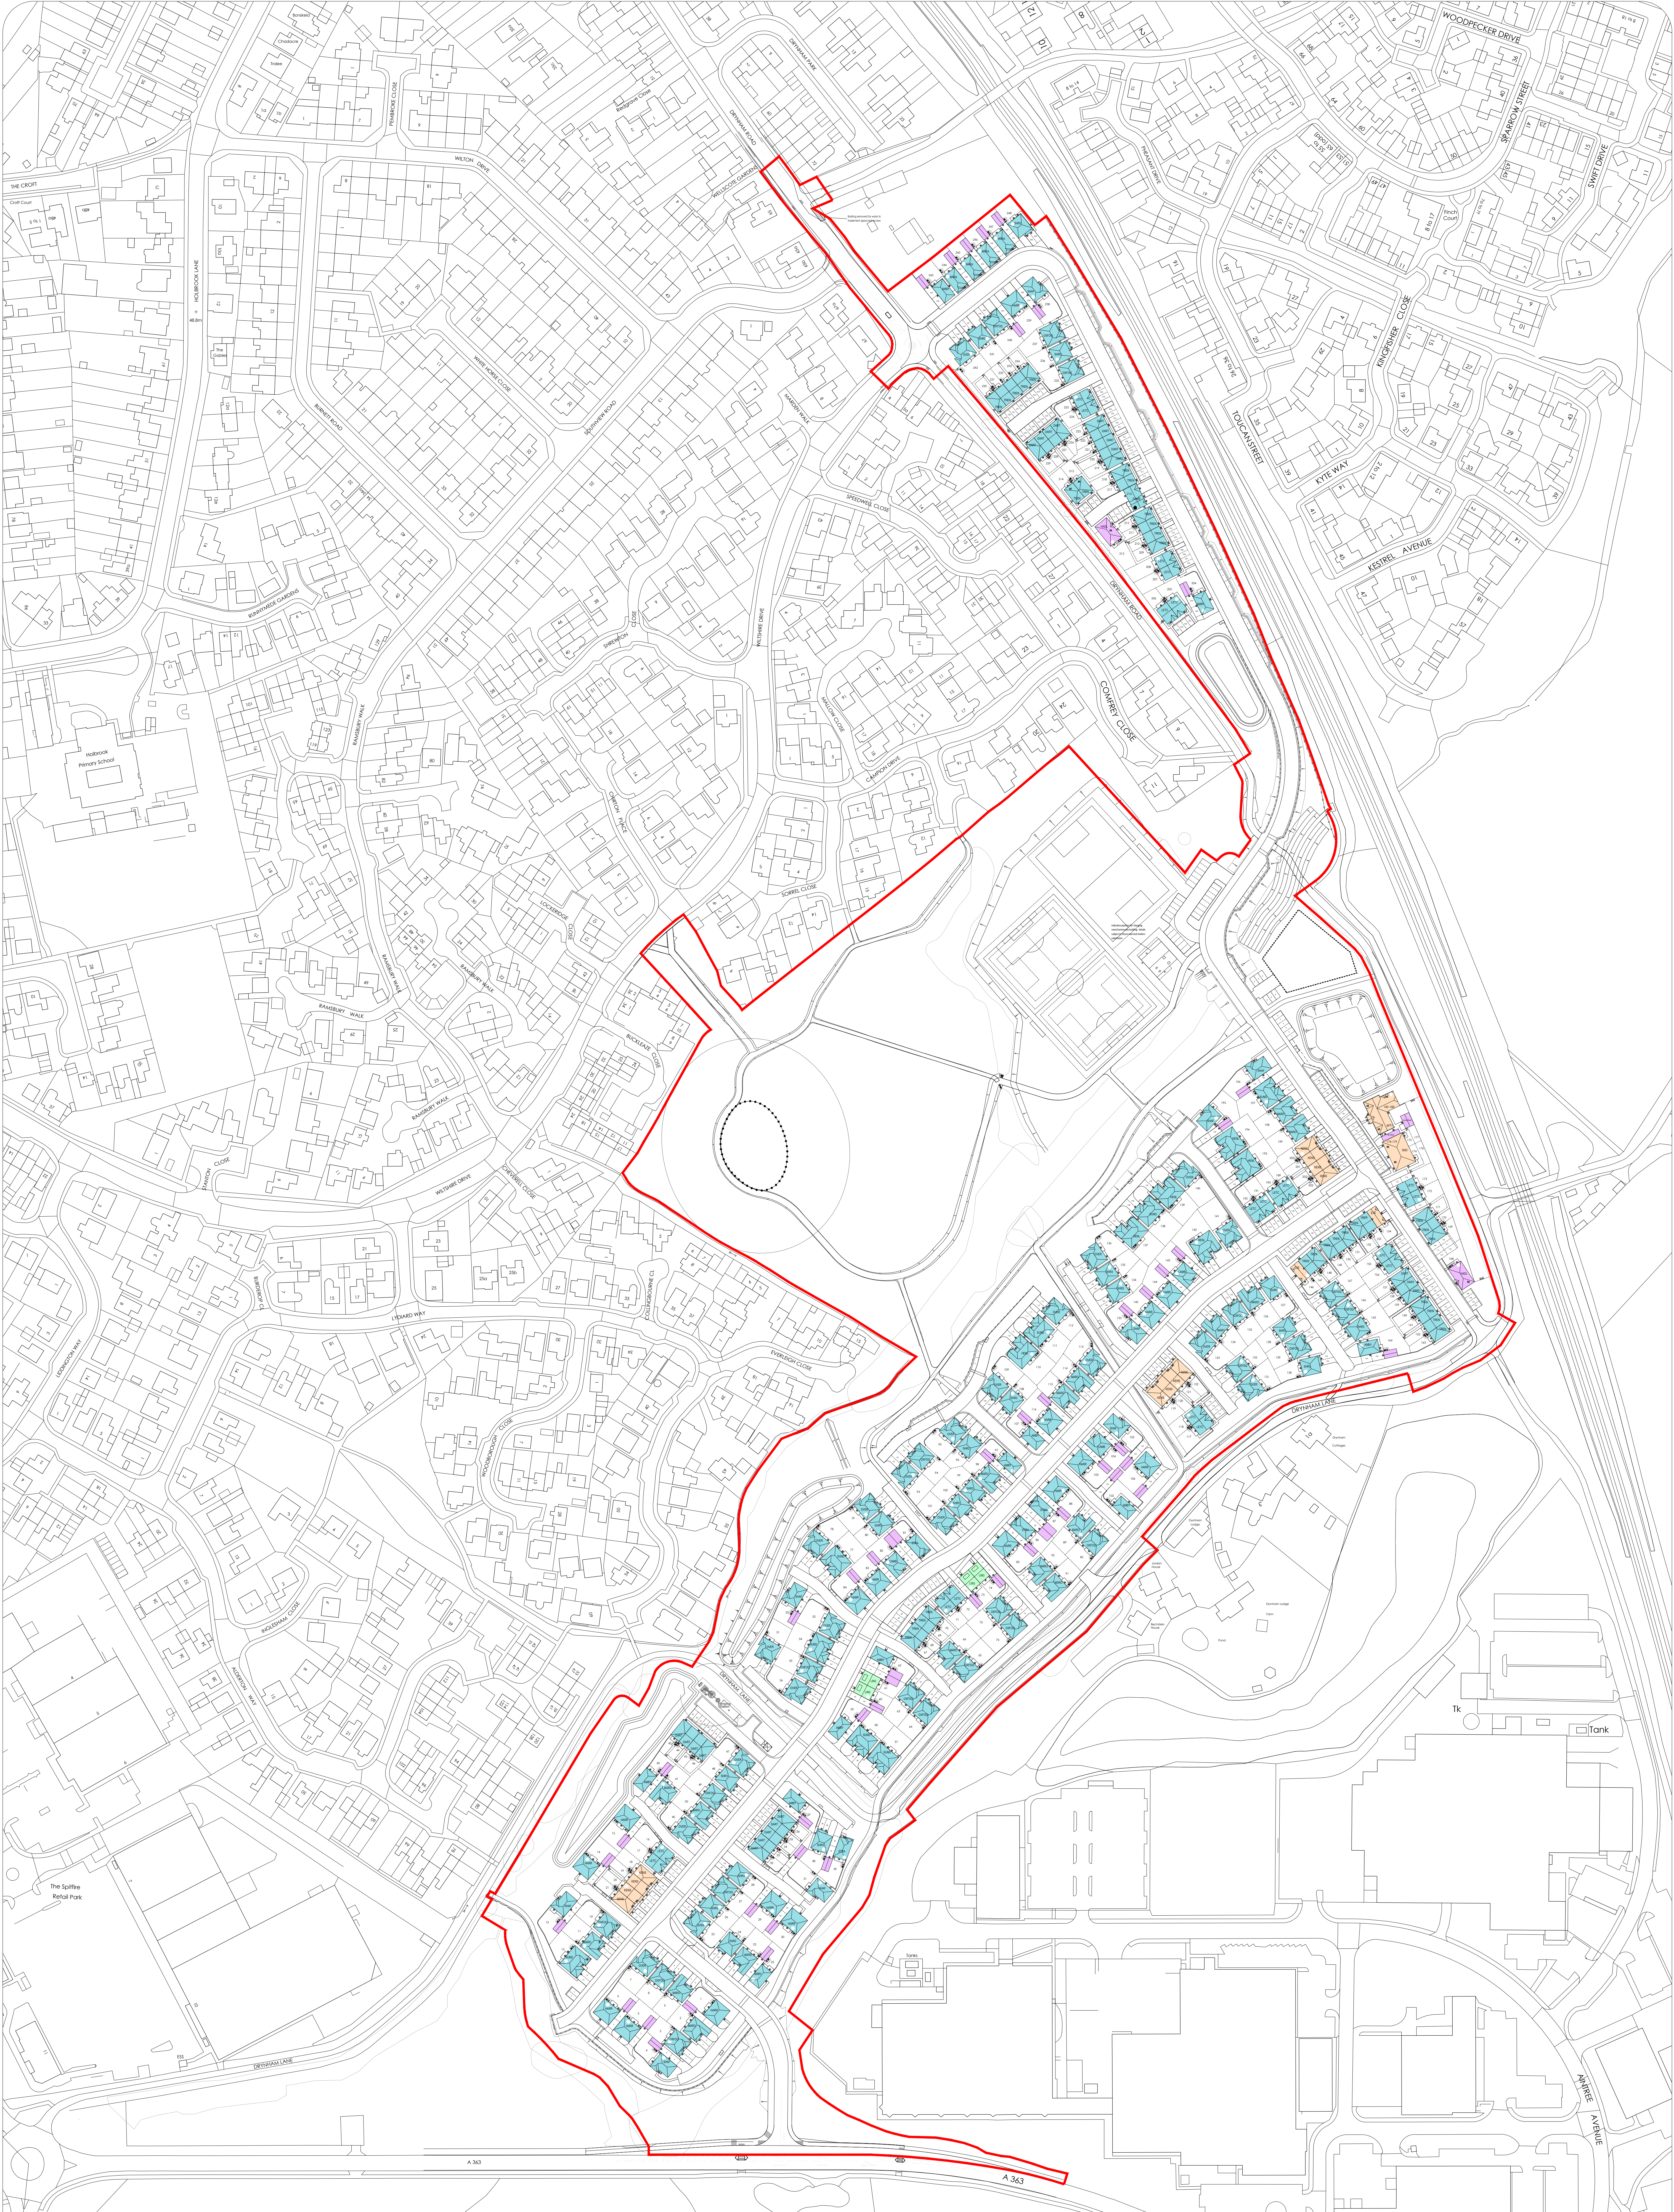

Prepared By:



Rev.	Date	Description	Drawn by
A	05.01.23	Updated to Planning Layout 1110 (Rev A)	TK
B	27.03.24	Updated to latest planning layout	TK
C	29.04.24	Updated to latest planning layout (Rev B) and updated landscaping added	TK
D	03.09.24	Updated to reflect the latest planning layout	CB
E	14.01.25	Updated to reflect the latest planning layout	CB
F	02.02.25	Updated to reflect the latest planning layout	CB

Client:



Project:
Elm Grove, Trowbridge
Drawing:
Building Heights Plan

Project No:

1955

Dwg No:

1112

Rev:

F

Drawing Status:

PLANNING

Date:

11.10.22

Drawn by:

TK

Checked by:

SH

Scale:

1:1000

Scale:

1:1000

Includes OS Data © Crown copyright and database rights
2022 OS 0100031673

This drawing uses survey information by others. The accuracy of this information has not been verified. Place by Design cannot be held liable for any errors or omissions in this information or any design changes which may be required as a consequence of reliance on such information. Dimensions should be verified on site before finalising detailed design of any element of the proposals.

KEY

- Application Boundary
- 1 Storey
- 2 Storey
- 2.5 Storey
- 3 Storey

