


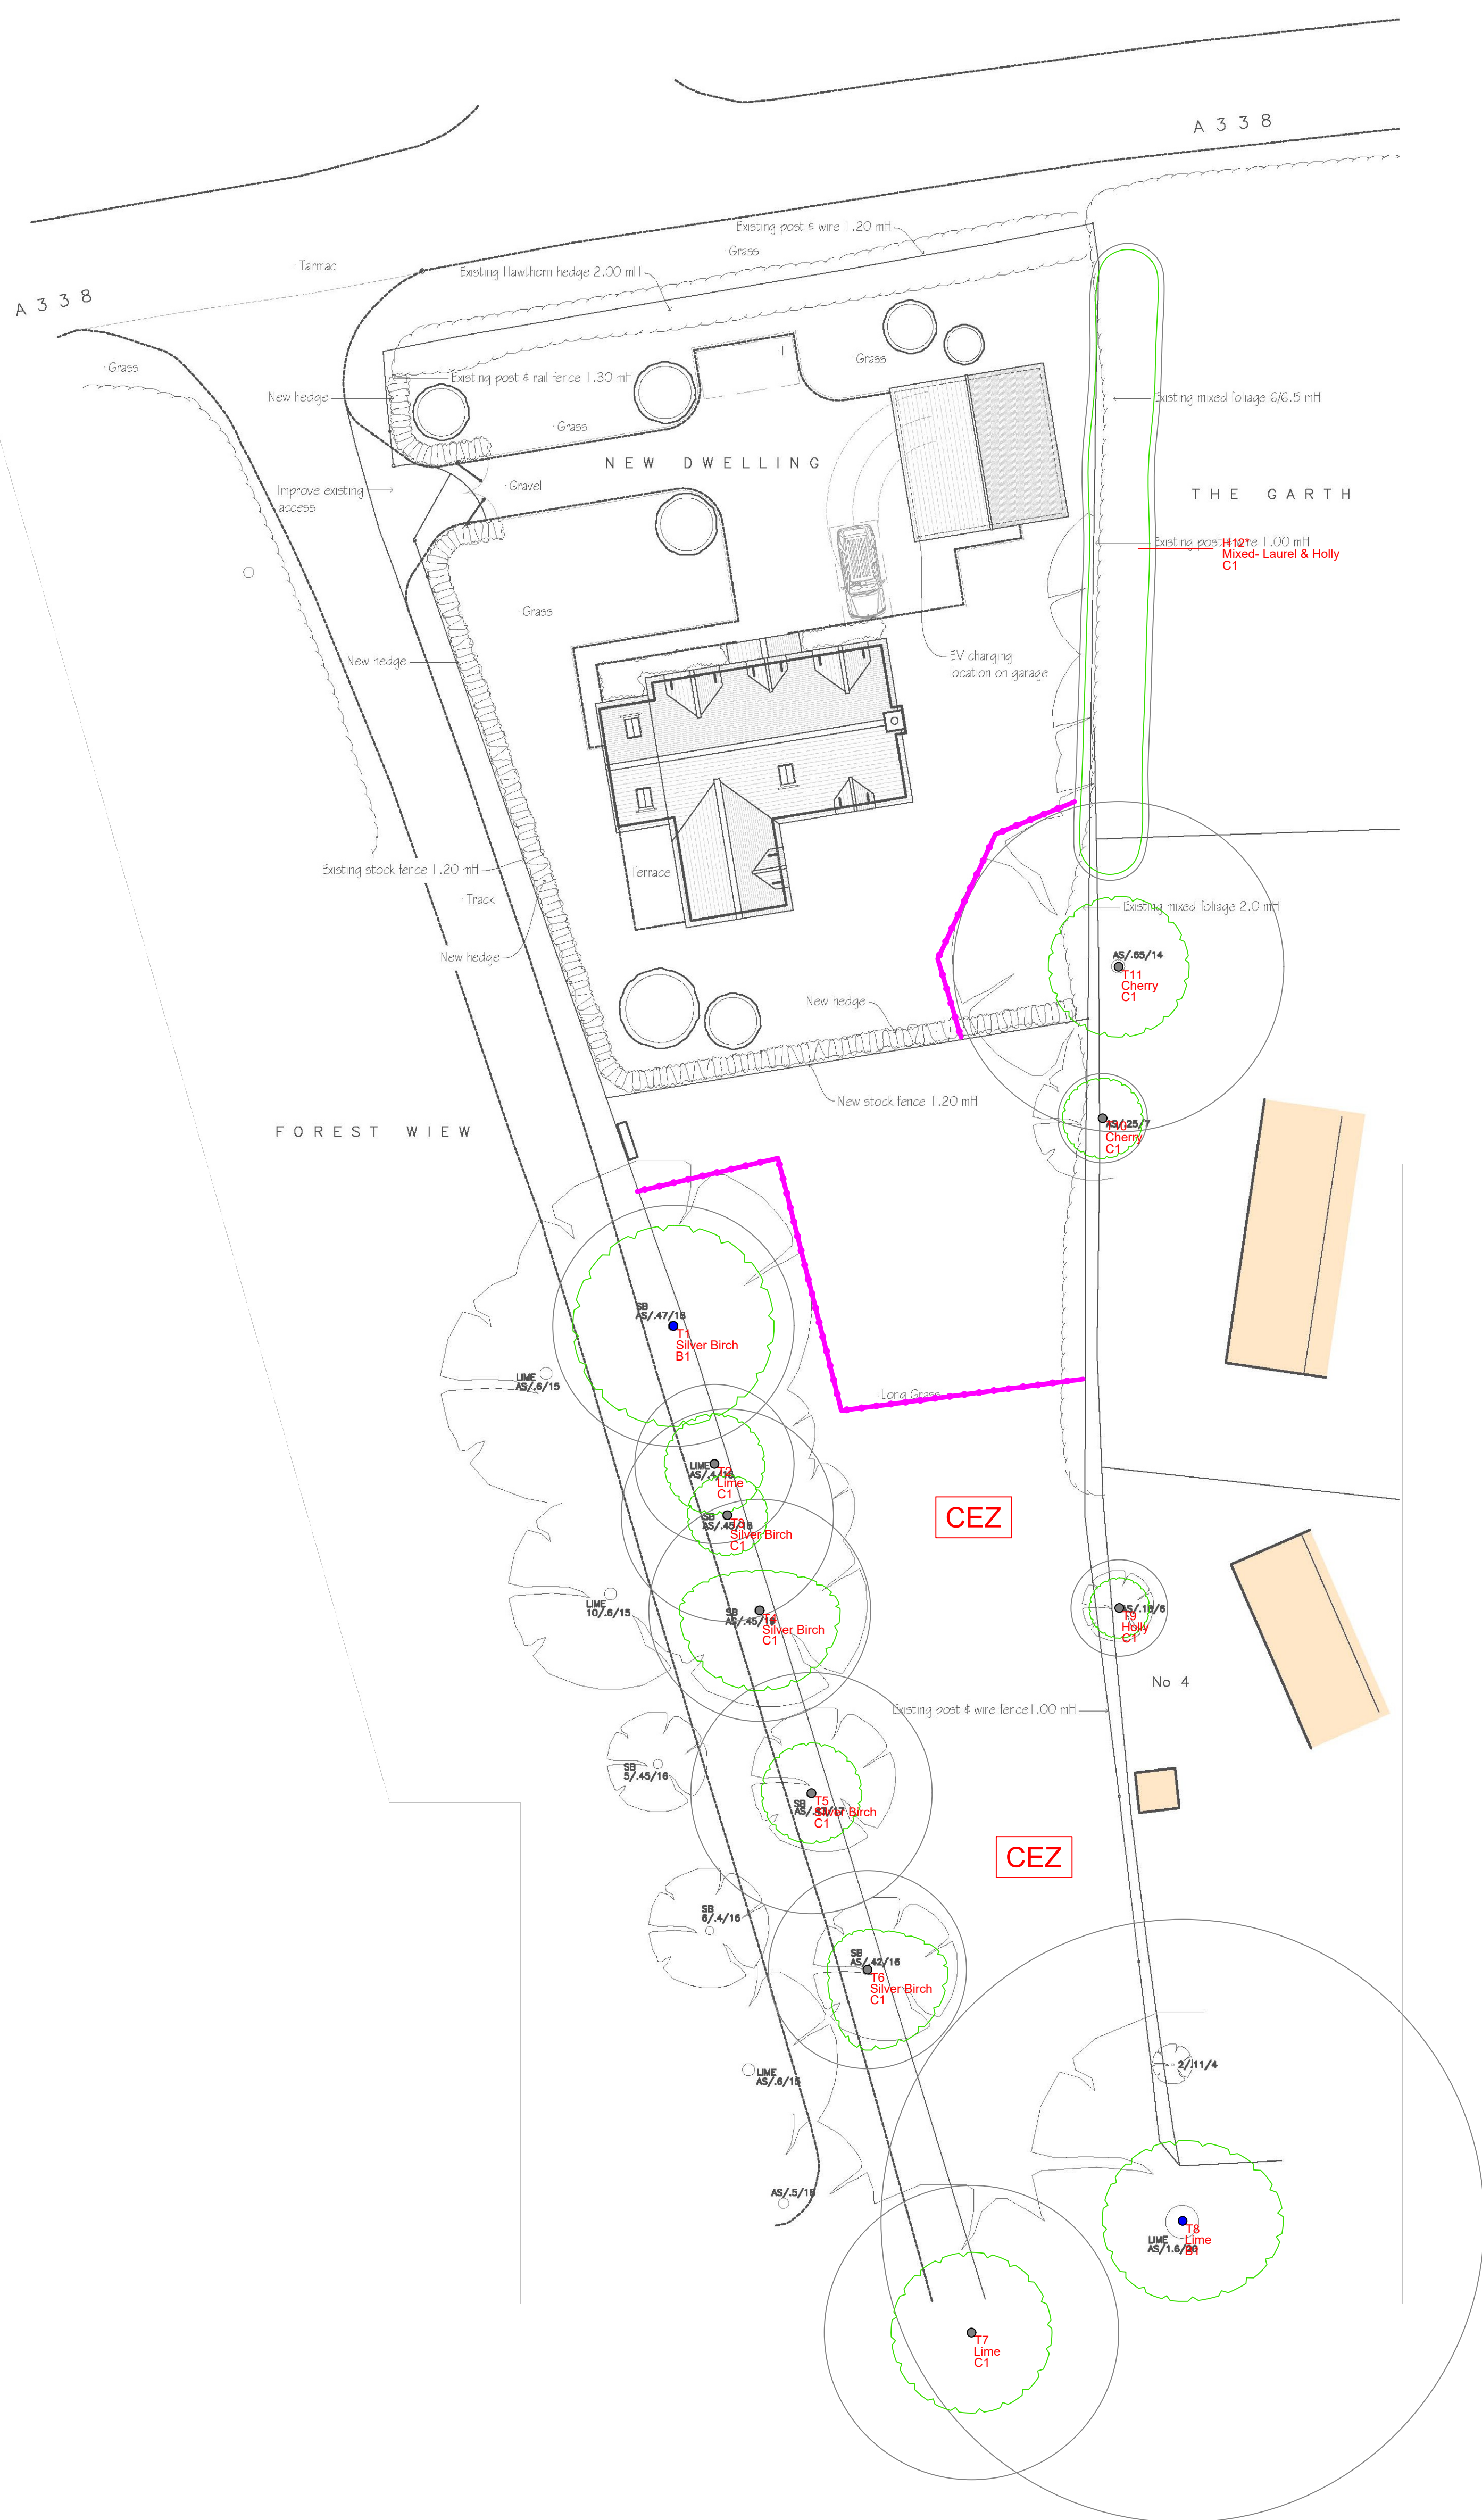

info@naturallytrees.co.uk / naturallytrees.co.uk
07555 224 201 / 01488 50 50 58

Site: Land Opp Grafton Place	1:200 @ A1
Drawing Title: Tree Protection Plan	Rev A January 2026

Key:

- Category A
- Category B
- Category C
- Category U

Category

- Crown Spread
- Tree Number
- Species
- Category

Root Protection Area

CEZ - Construction Exclusion Zone

Tree Protection Fencing

NOTE: Tree/group numbers marked with an * have approximate locations.

