


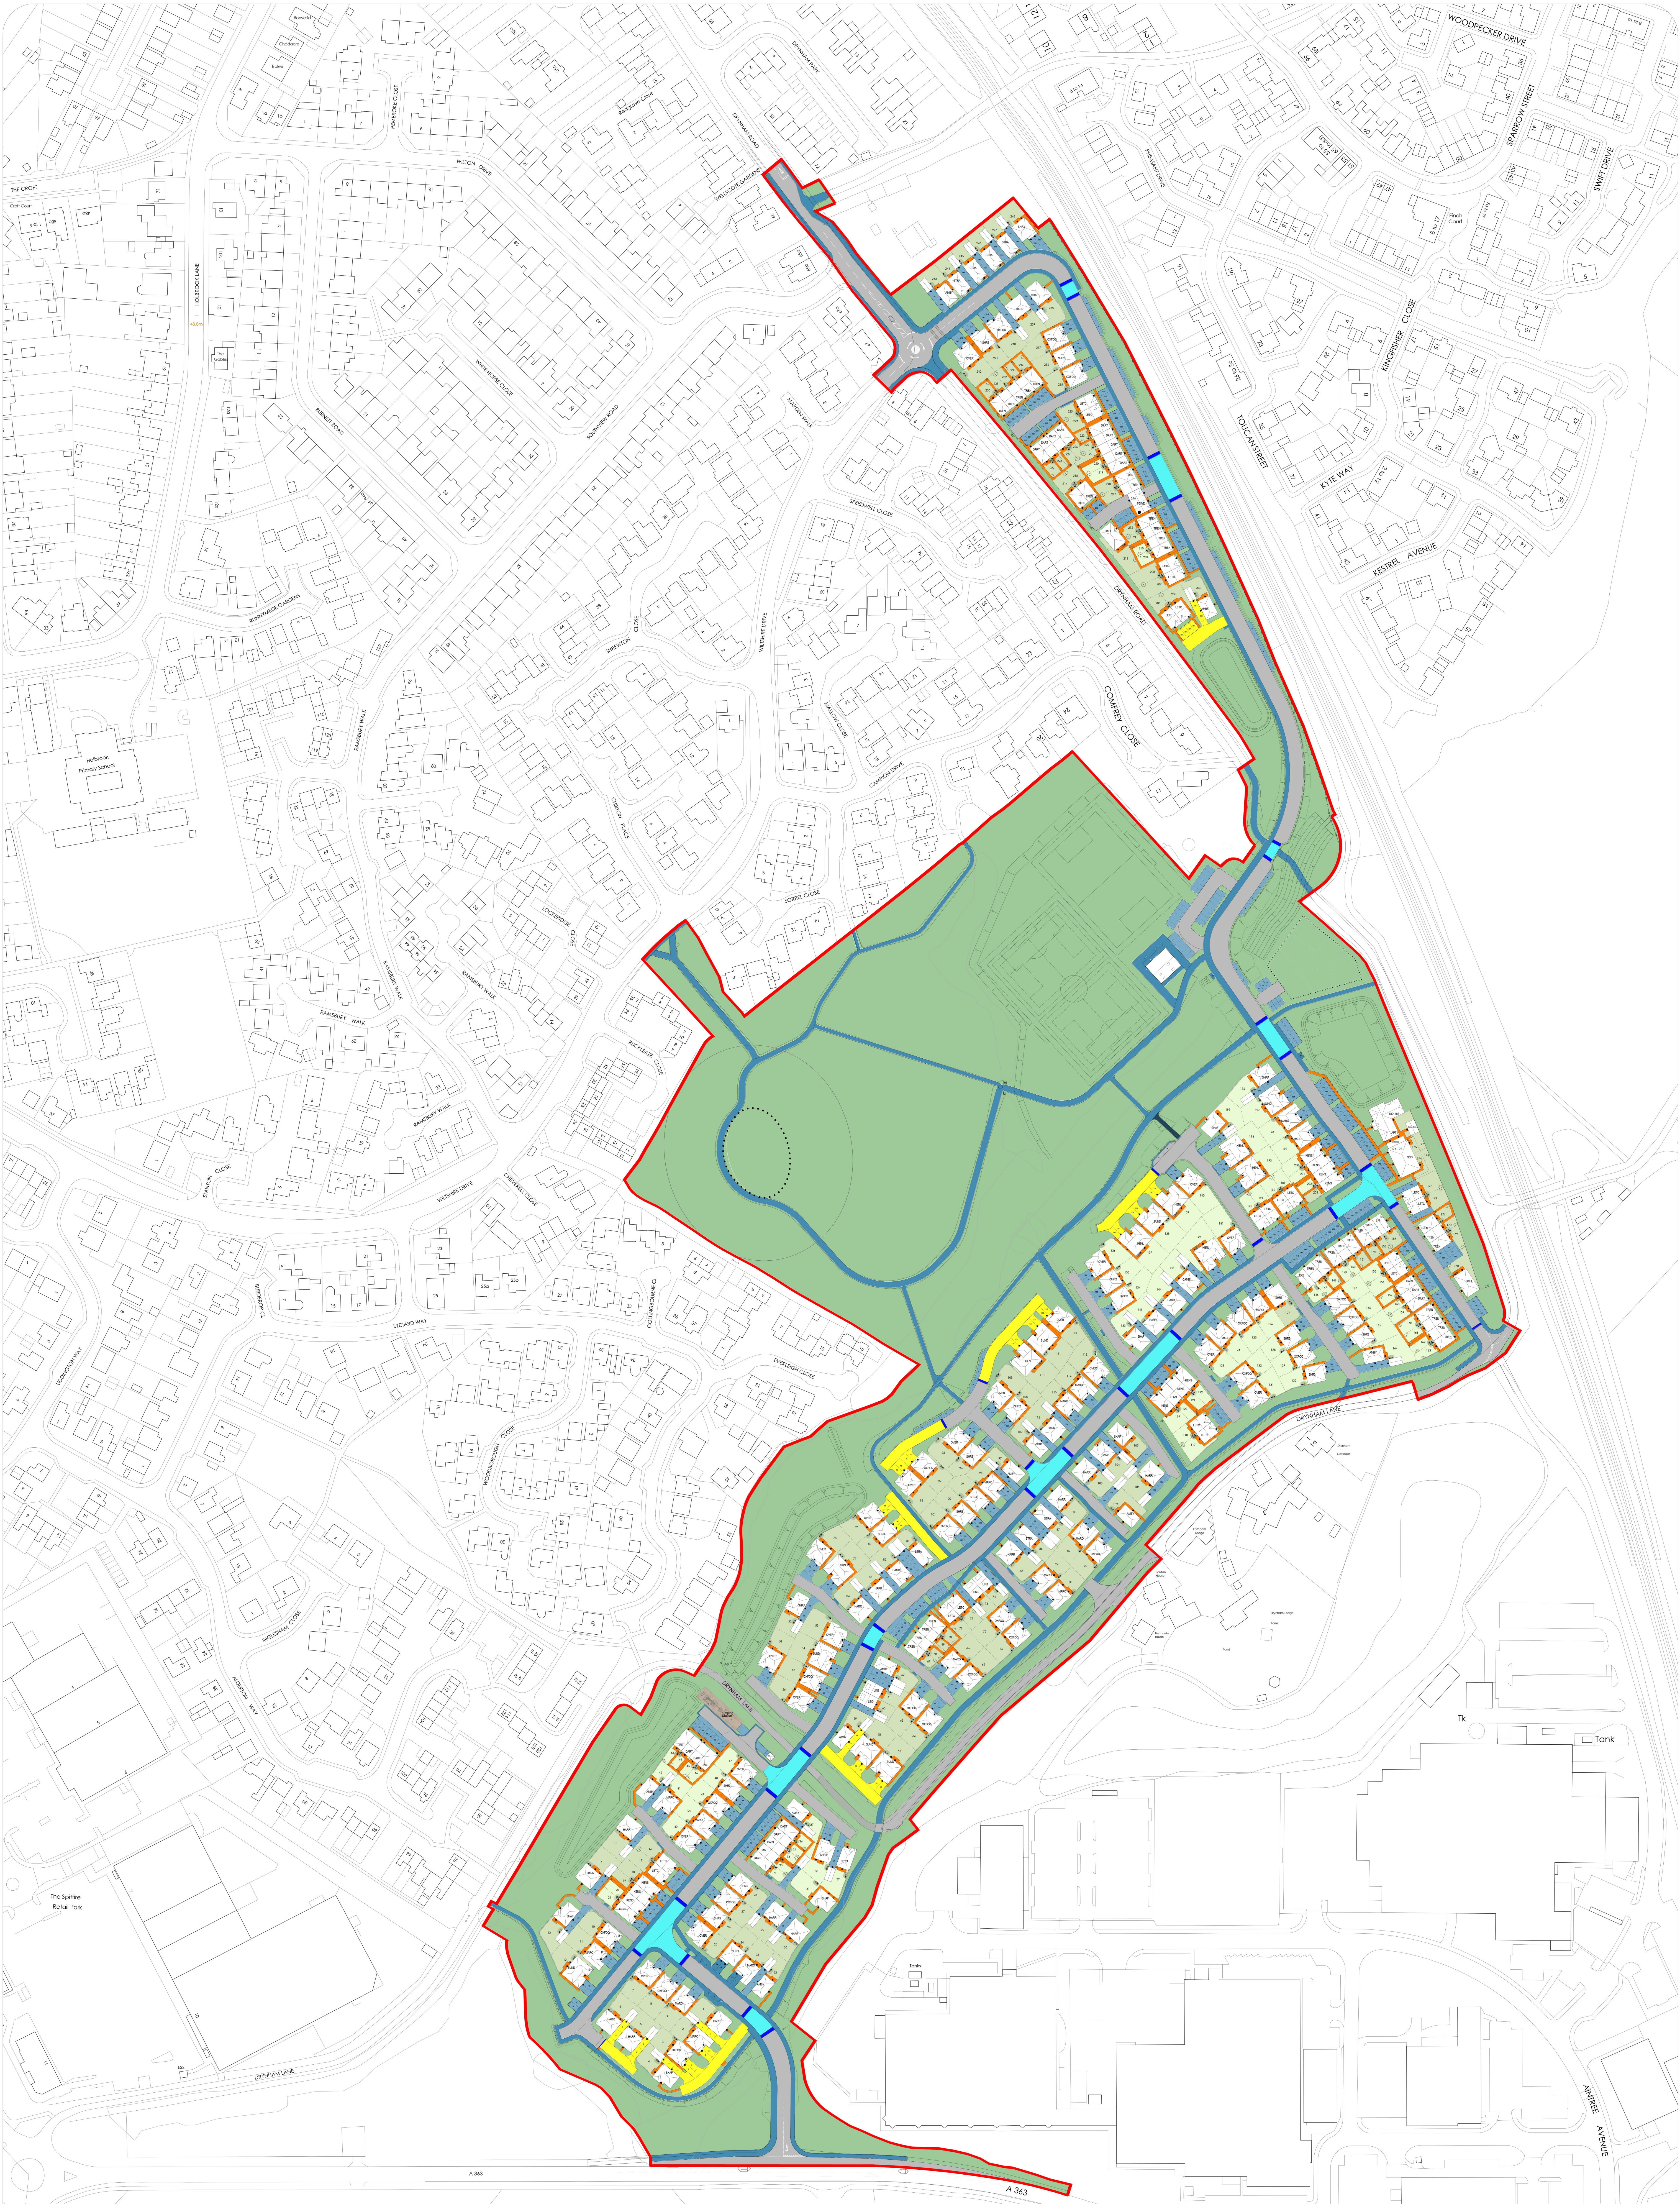

Prepared By:



Rev.	Date	Description
A	05.01.23	Updated to Planning Layout 1110 (Rev A)
B	29.04.24	Updated to latest planning layout (Rev B) and updated landscaping added
C	02.05.24	Updated to reflect the latest planning layout
D	10.03.25	Updated to reflect the latest planning layout
E	21.03.25	Updated block paving to drive
F	16.01.26	Updated to reflect the latest planning layout
G	02.05.26	Updated to latest planning layout

Drawn by:
TK
CB
CB
CB
CB
TK

Includes OS Data © Crown copyright and database rights
2022 OS 0100031673

This drawing uses survey information by others. The accuracy of this information has not been verified. Place by Design cannot be held liable for any errors or omissions in this information or any design changes which may be required as a consequence of reliance on such information. Dimensions should be verified on site before finalising detailed design of any element of the proposals.

KEY

- Application boundary
- Tarmac Roads (dark grey with grey edge/kerb)
- Block paving (grey with grey edge)
- Block paving to focal spaces (dark with grey edge)
- Granite lefts (grey)
- Tarmac footpaths and tarmacadam, parking, private drives (grey with grey edge)
- Front and rear footpaths and public roads (tarmac) (dark grey with grey edge)
- PDS soft landscaping, hedging, screening, landscaping, amenity, drainage, sports pitches, etc.
- New green grass
- Mixed Gravel

Client:



Project:
Elm Grove, Trowbridge
Drawing:
External Works Plan

Project No:
1955

Dwg No:
1118

Rev:
G

Drawing Status:
PLANNING

Date:
11.10.22

Drawn by:
TK

Checked by:
SH

© Copyright PLACE BY Design

Scale: 1:1000

