


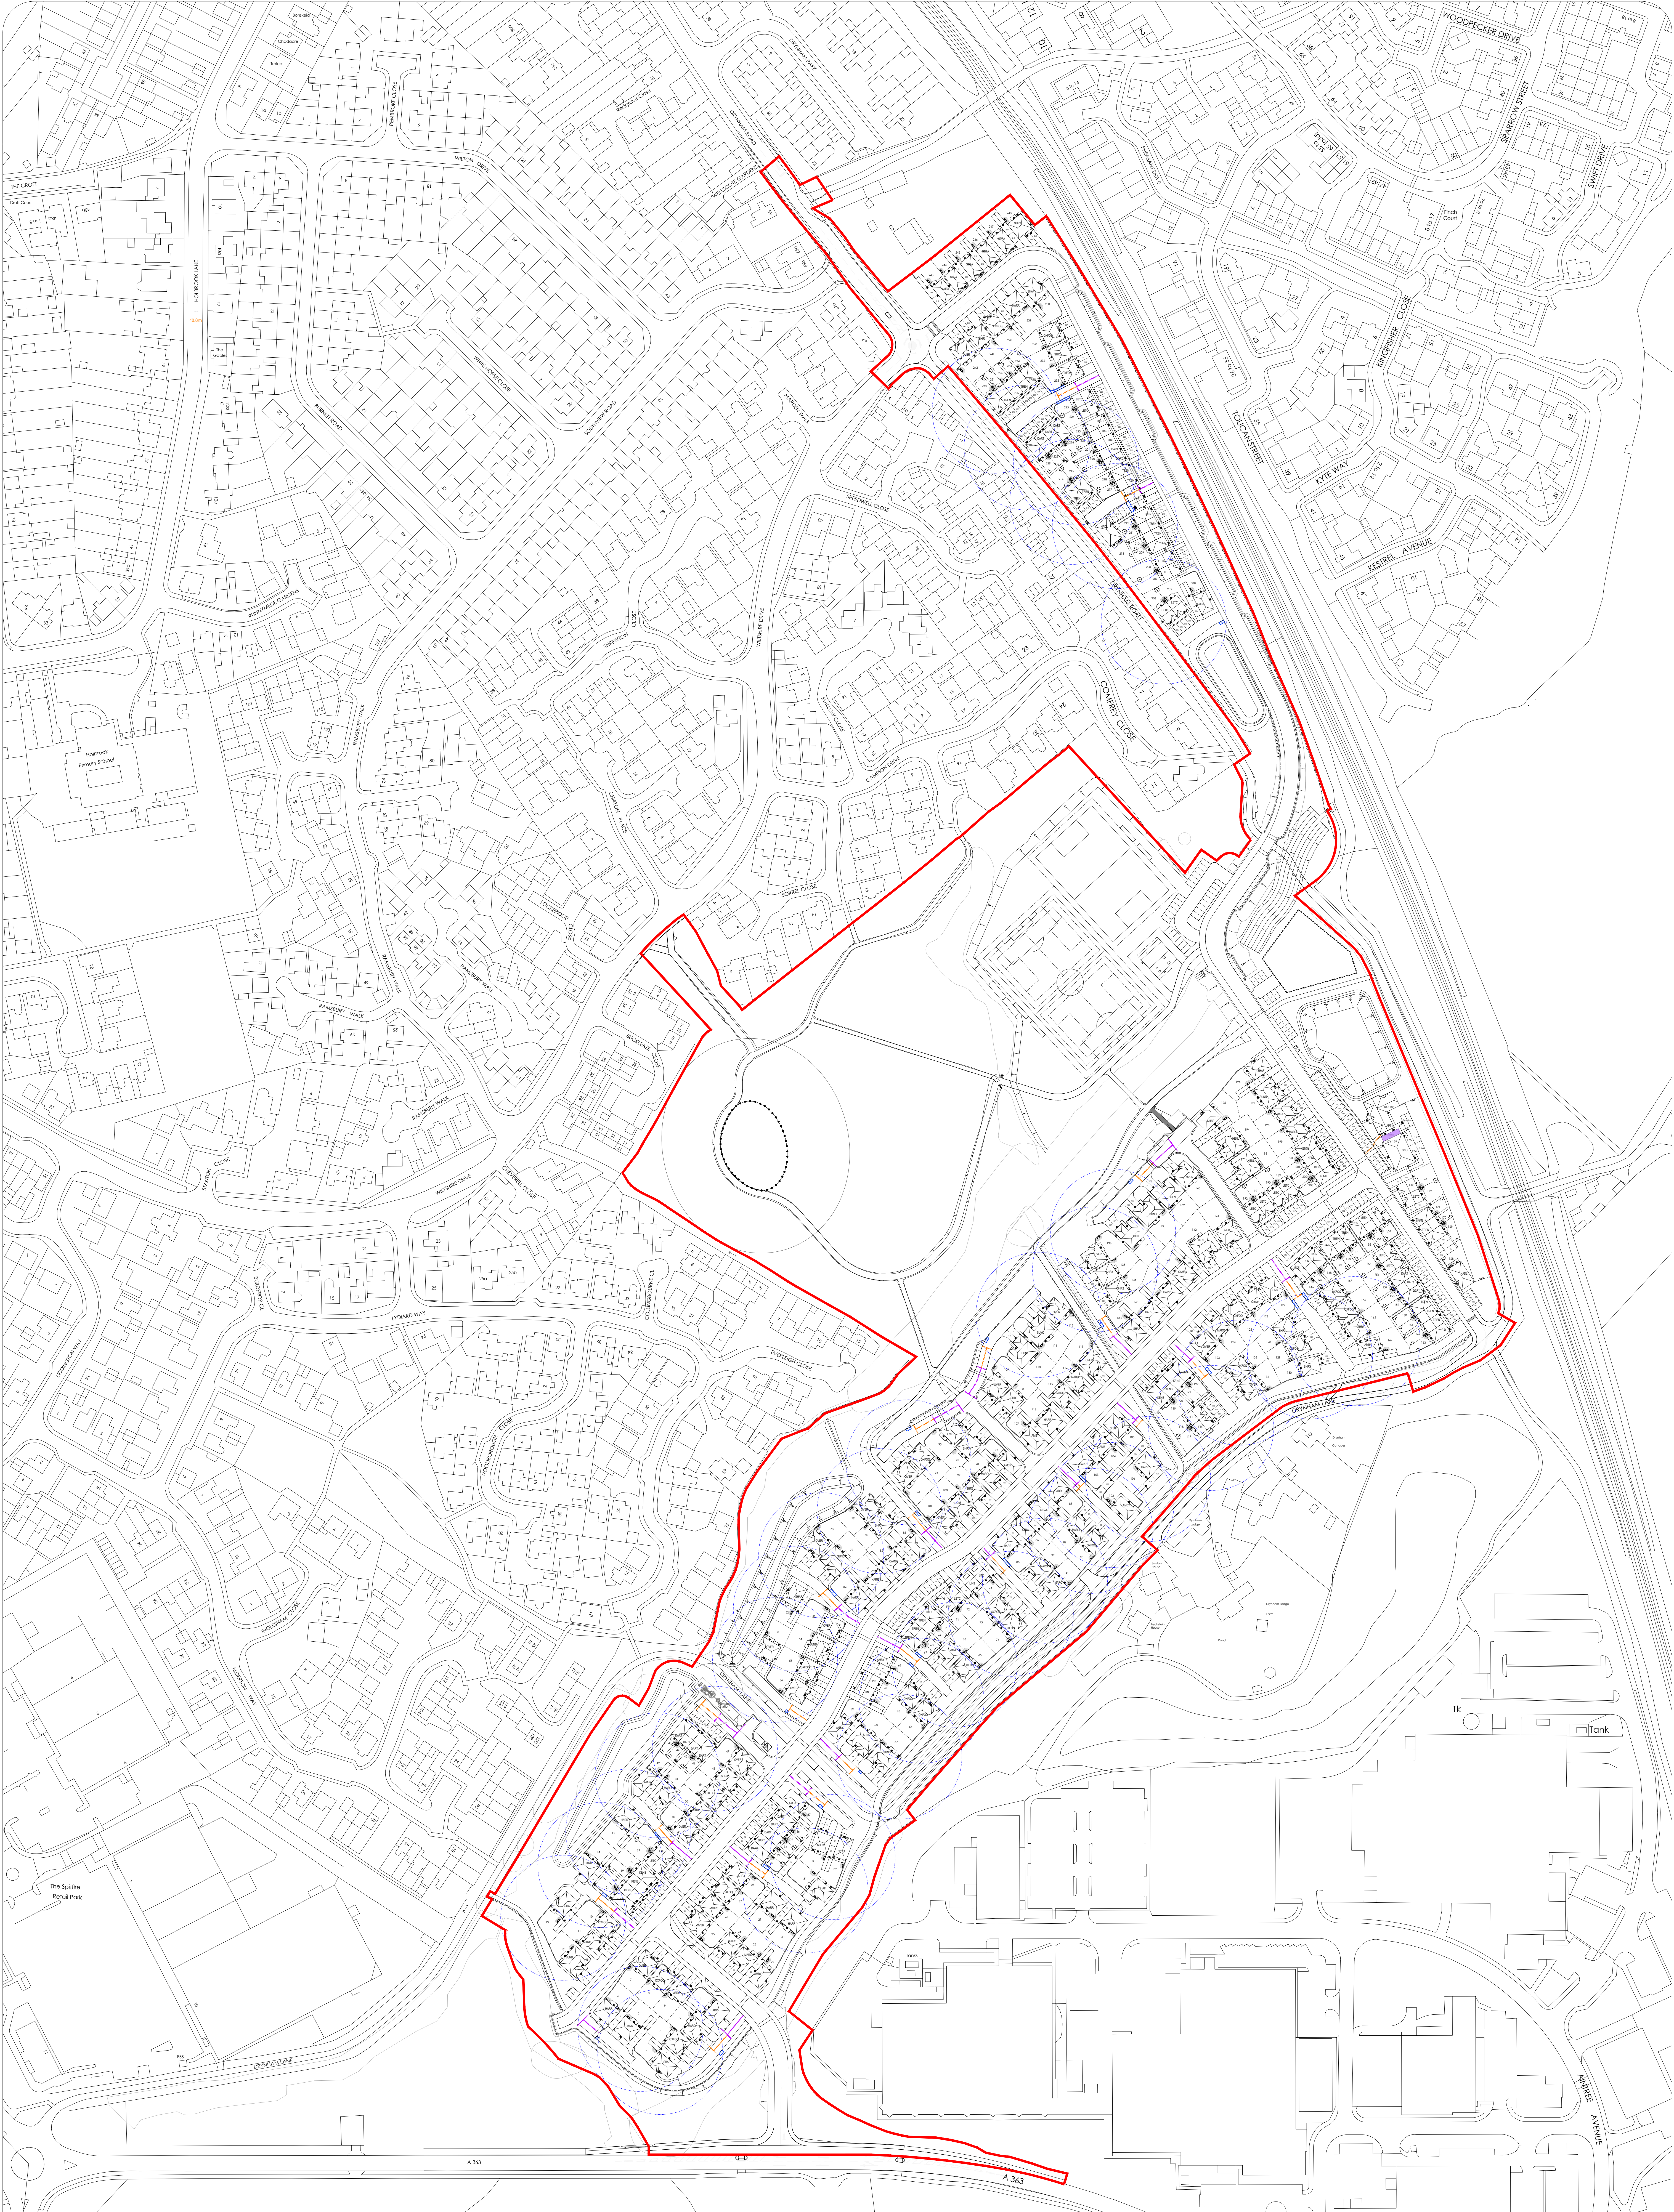

Prepared By:



Rev.	Date	Description
A	05.01.23	Updated to Planning Layout 1110 (Rev A)
B	27.03.24	Updated to latest planning layout
C	29.04.24	Updated to latest planning layout (Rev B) and updated landscaping added
D	02.09.24	Updated to reflect the latest planning layout
E	14.01.25	Updated to reflect the latest planning layout
F	02.02.25	Updated to latest planning layout

Drawn by:
TK

Client:



Project:
Elm Grove, Trowbridge
Drawing:
Refuse Plan

Project No:
1955

Dwg No:
1117

Rev:
F

Scale:
1:1000@A0

Drawing Status:
PLANNING

Date:
11.10.22



Drawn by:
TK

Checked by:
SH

Includes OS Data © Crown copyright and database rights
2022 OS 0100031673

This drawing uses survey information by others. The accuracy of this information has not been verified. Place by Design cannot be held liable for any errors or omissions in this information or any design changes which may be required as a consequence of reliance on such information. Dimensions should be verified on site before finalising detailed design of any element of the proposals.

Scale: 1:1000

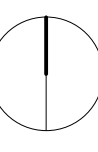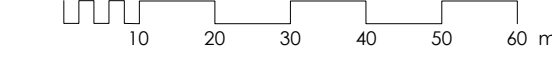

KEY

- Application boundary
- Communal bin store
- Bin collection point
- Area 12m reversing distance for refuse vehicle
- Area 15m carry distance for refuse operative
- 30m from storage location to collection point