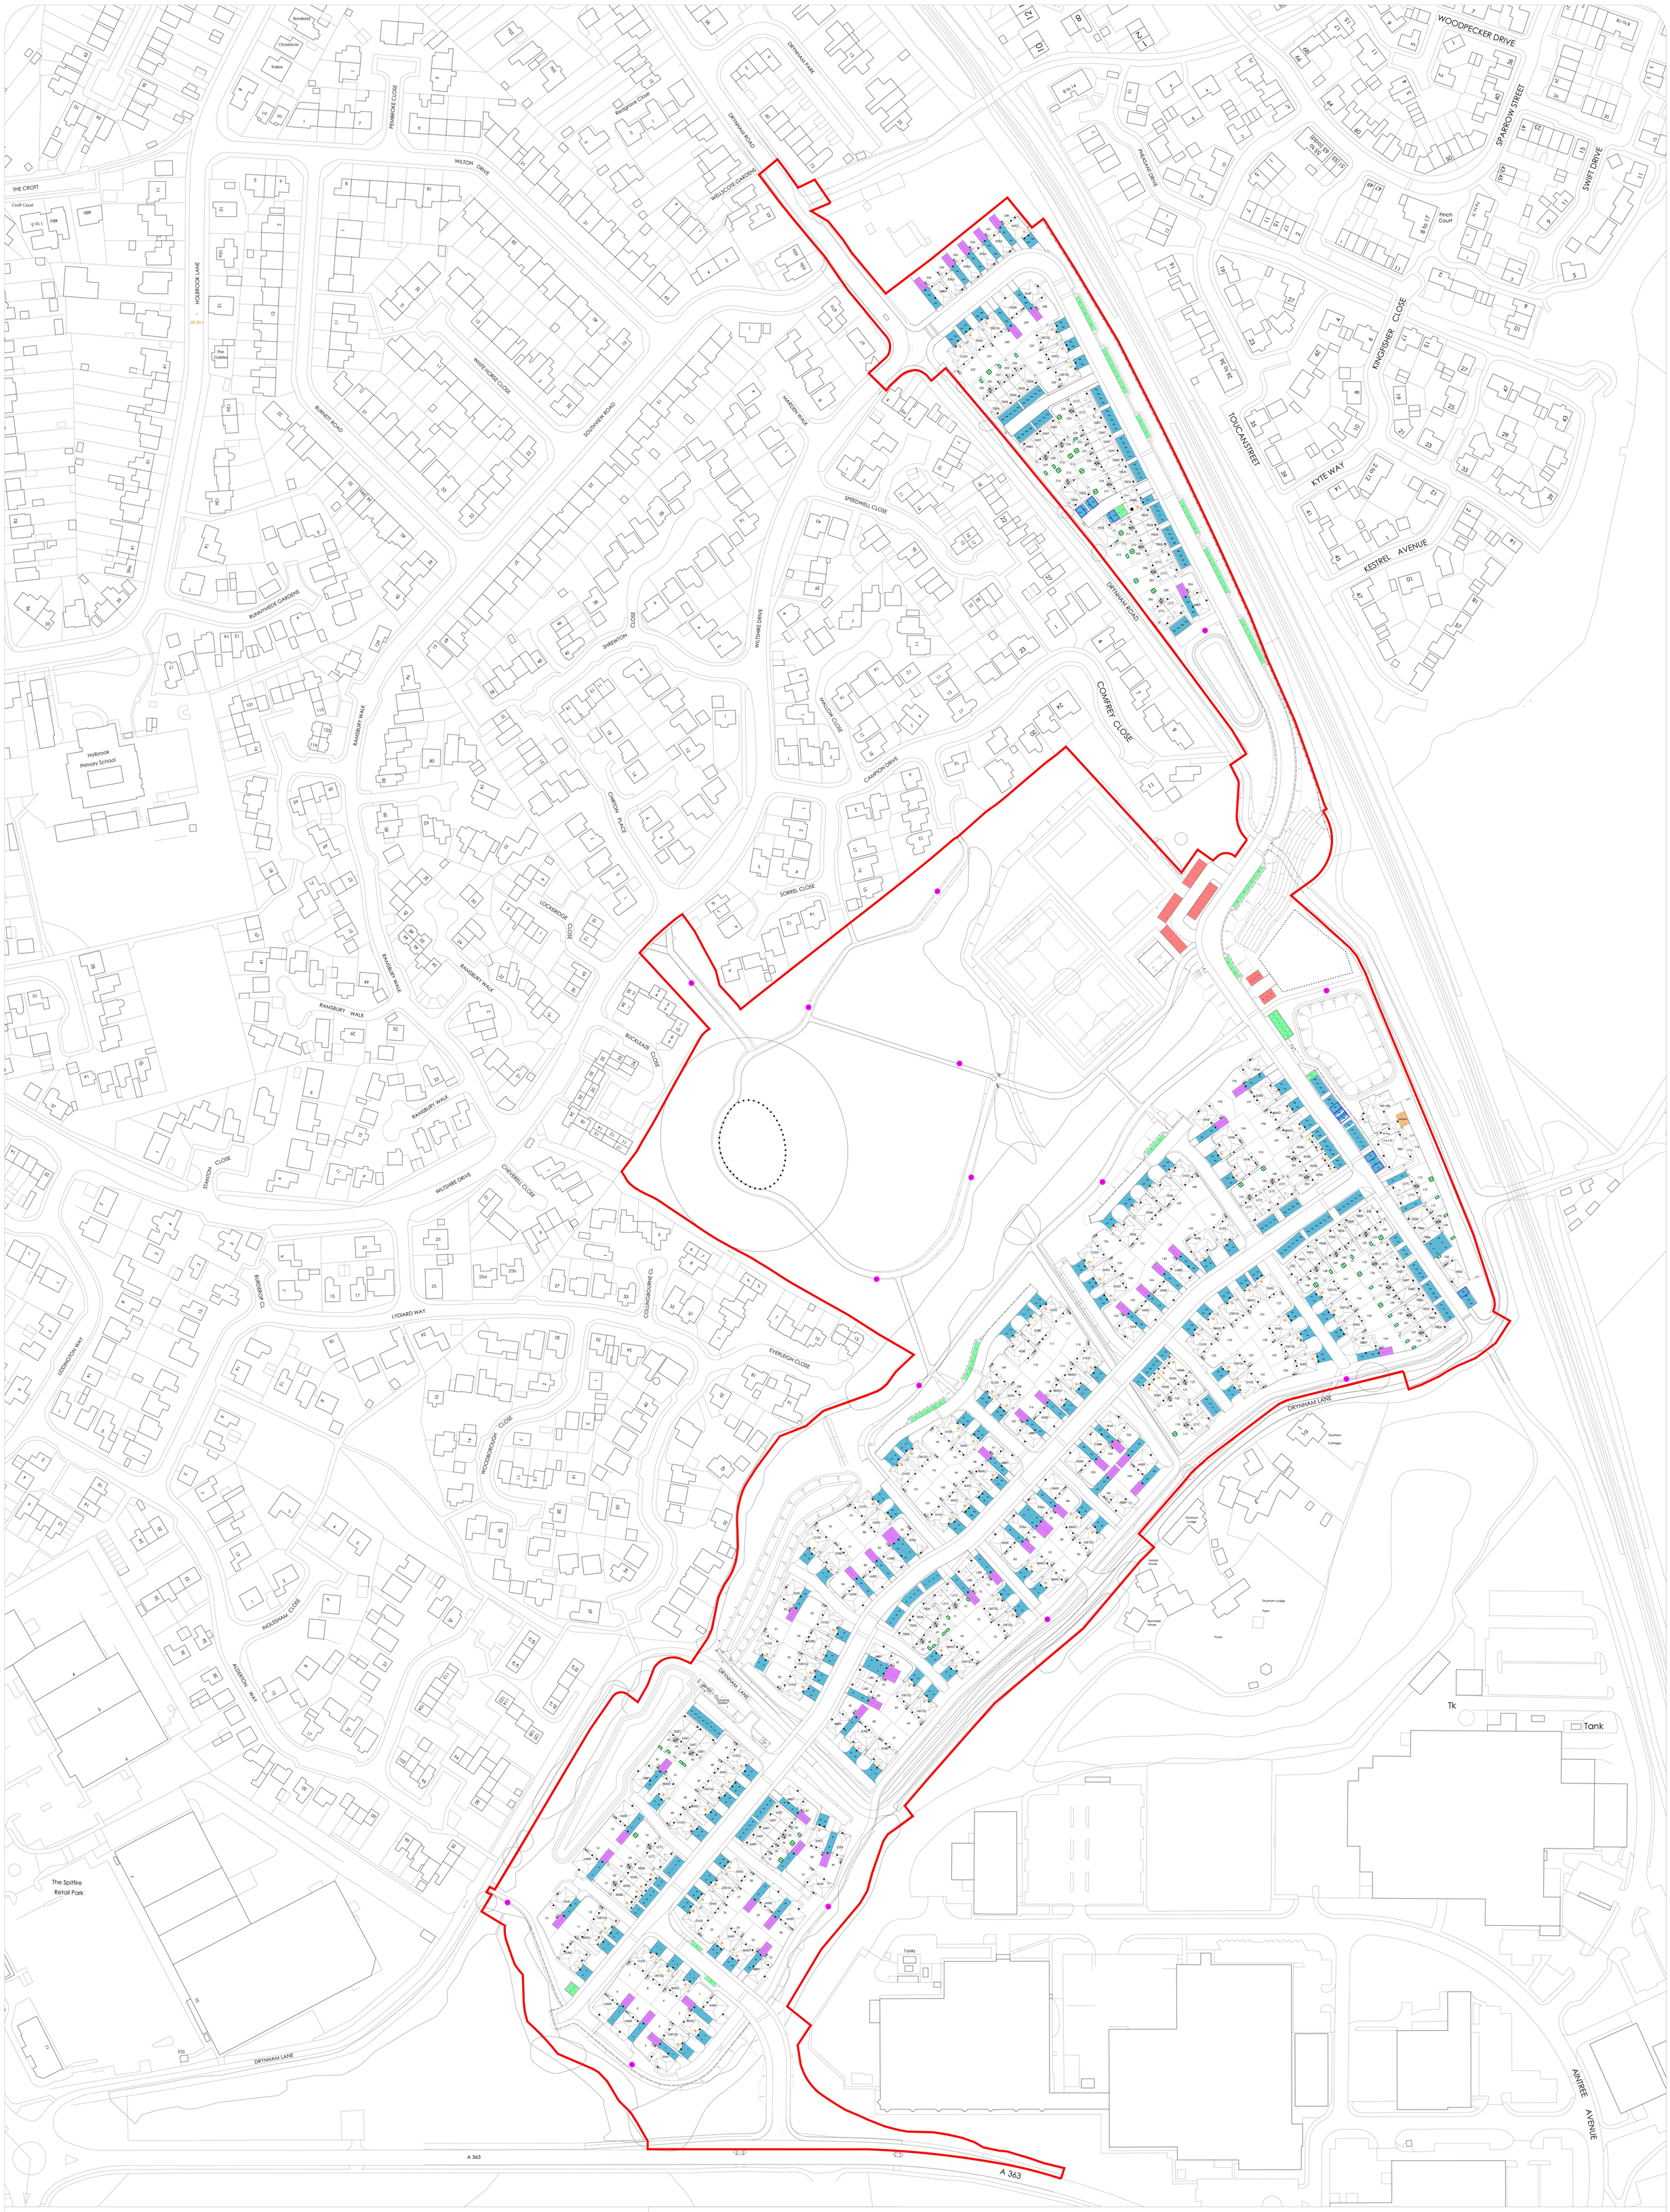


Prepared By:

PLACE BY DESIGN
architecture | urban design | visualisation
T: 01179 517 053
E: info@placebydesign.co.uk
www.placebydesign.co.uk

Client:

REDROW

Rev.	Date	Description	Drawn by
A	05.01.23	Updated to Planning Layout 1110 (rev A)	TK
B	27.03.24	Updated to latest planning layout	TK
C	29.04.24	Updated to latest planning layout (Rev N) and updated landscaping added	TK
D	02.09.24	Updated to reflect the latest planning layout	CB
E	16.01.26	Updated to reflect the latest planning layout	CB
F	02.02.26	Updated to reflect latest layout	TK
-	-	-	-
-	-	-	-

Project: Elm Grove, Trowbridge

Drawing: Parking Plan

Project No: 1955

Drawing Status: PLANNING

Dwg No: 1116

Date: 11.10.22

Rev: F

Scale: 1:1000@A0

Drawn by: TK

Checked by: SH

© Copyright PLACE By Design

Includes OS Data © Crown copyright and database rights 2022 OS 0100031673

This drawing uses survey information by others. The accuracy of this information has not been verified. Place by Design cannot be held liable for any errors or omissions in this information or any design changes which may be required as a consequence of reliance on such information. Dimensions should be verified on site before finalising detailed design of any element of the proposals.

Scale: 1:1000

10 20 30 40 50 60 m

N

KEY

- Application Boundary
- Garage
- Integ. Garage
- Allocated space
- Parking space enlargement to meet M4(2) requirements
- Visitor space
- Community parking
- Pedestrian and cycle rest stop area (including bench)
- Communal cycle store
- Cycle storage shed in gardens