
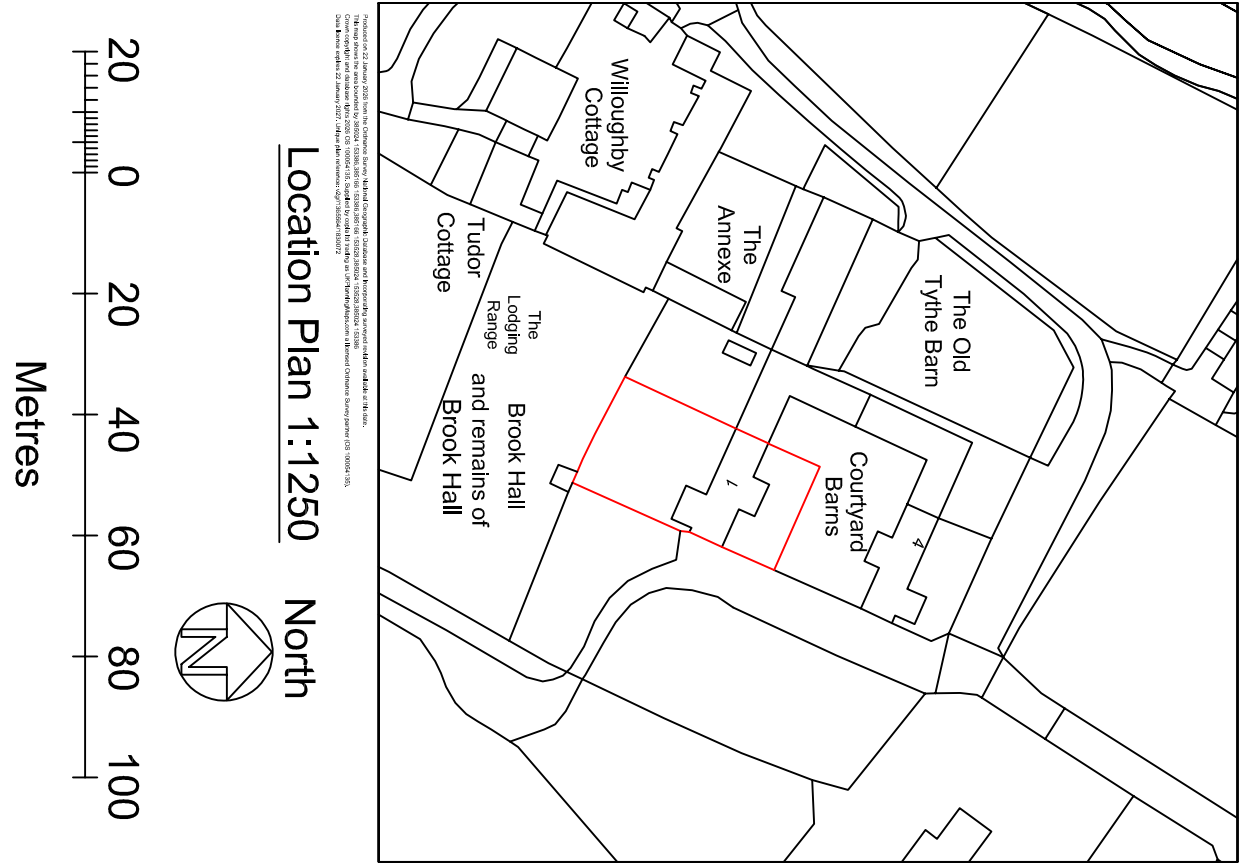
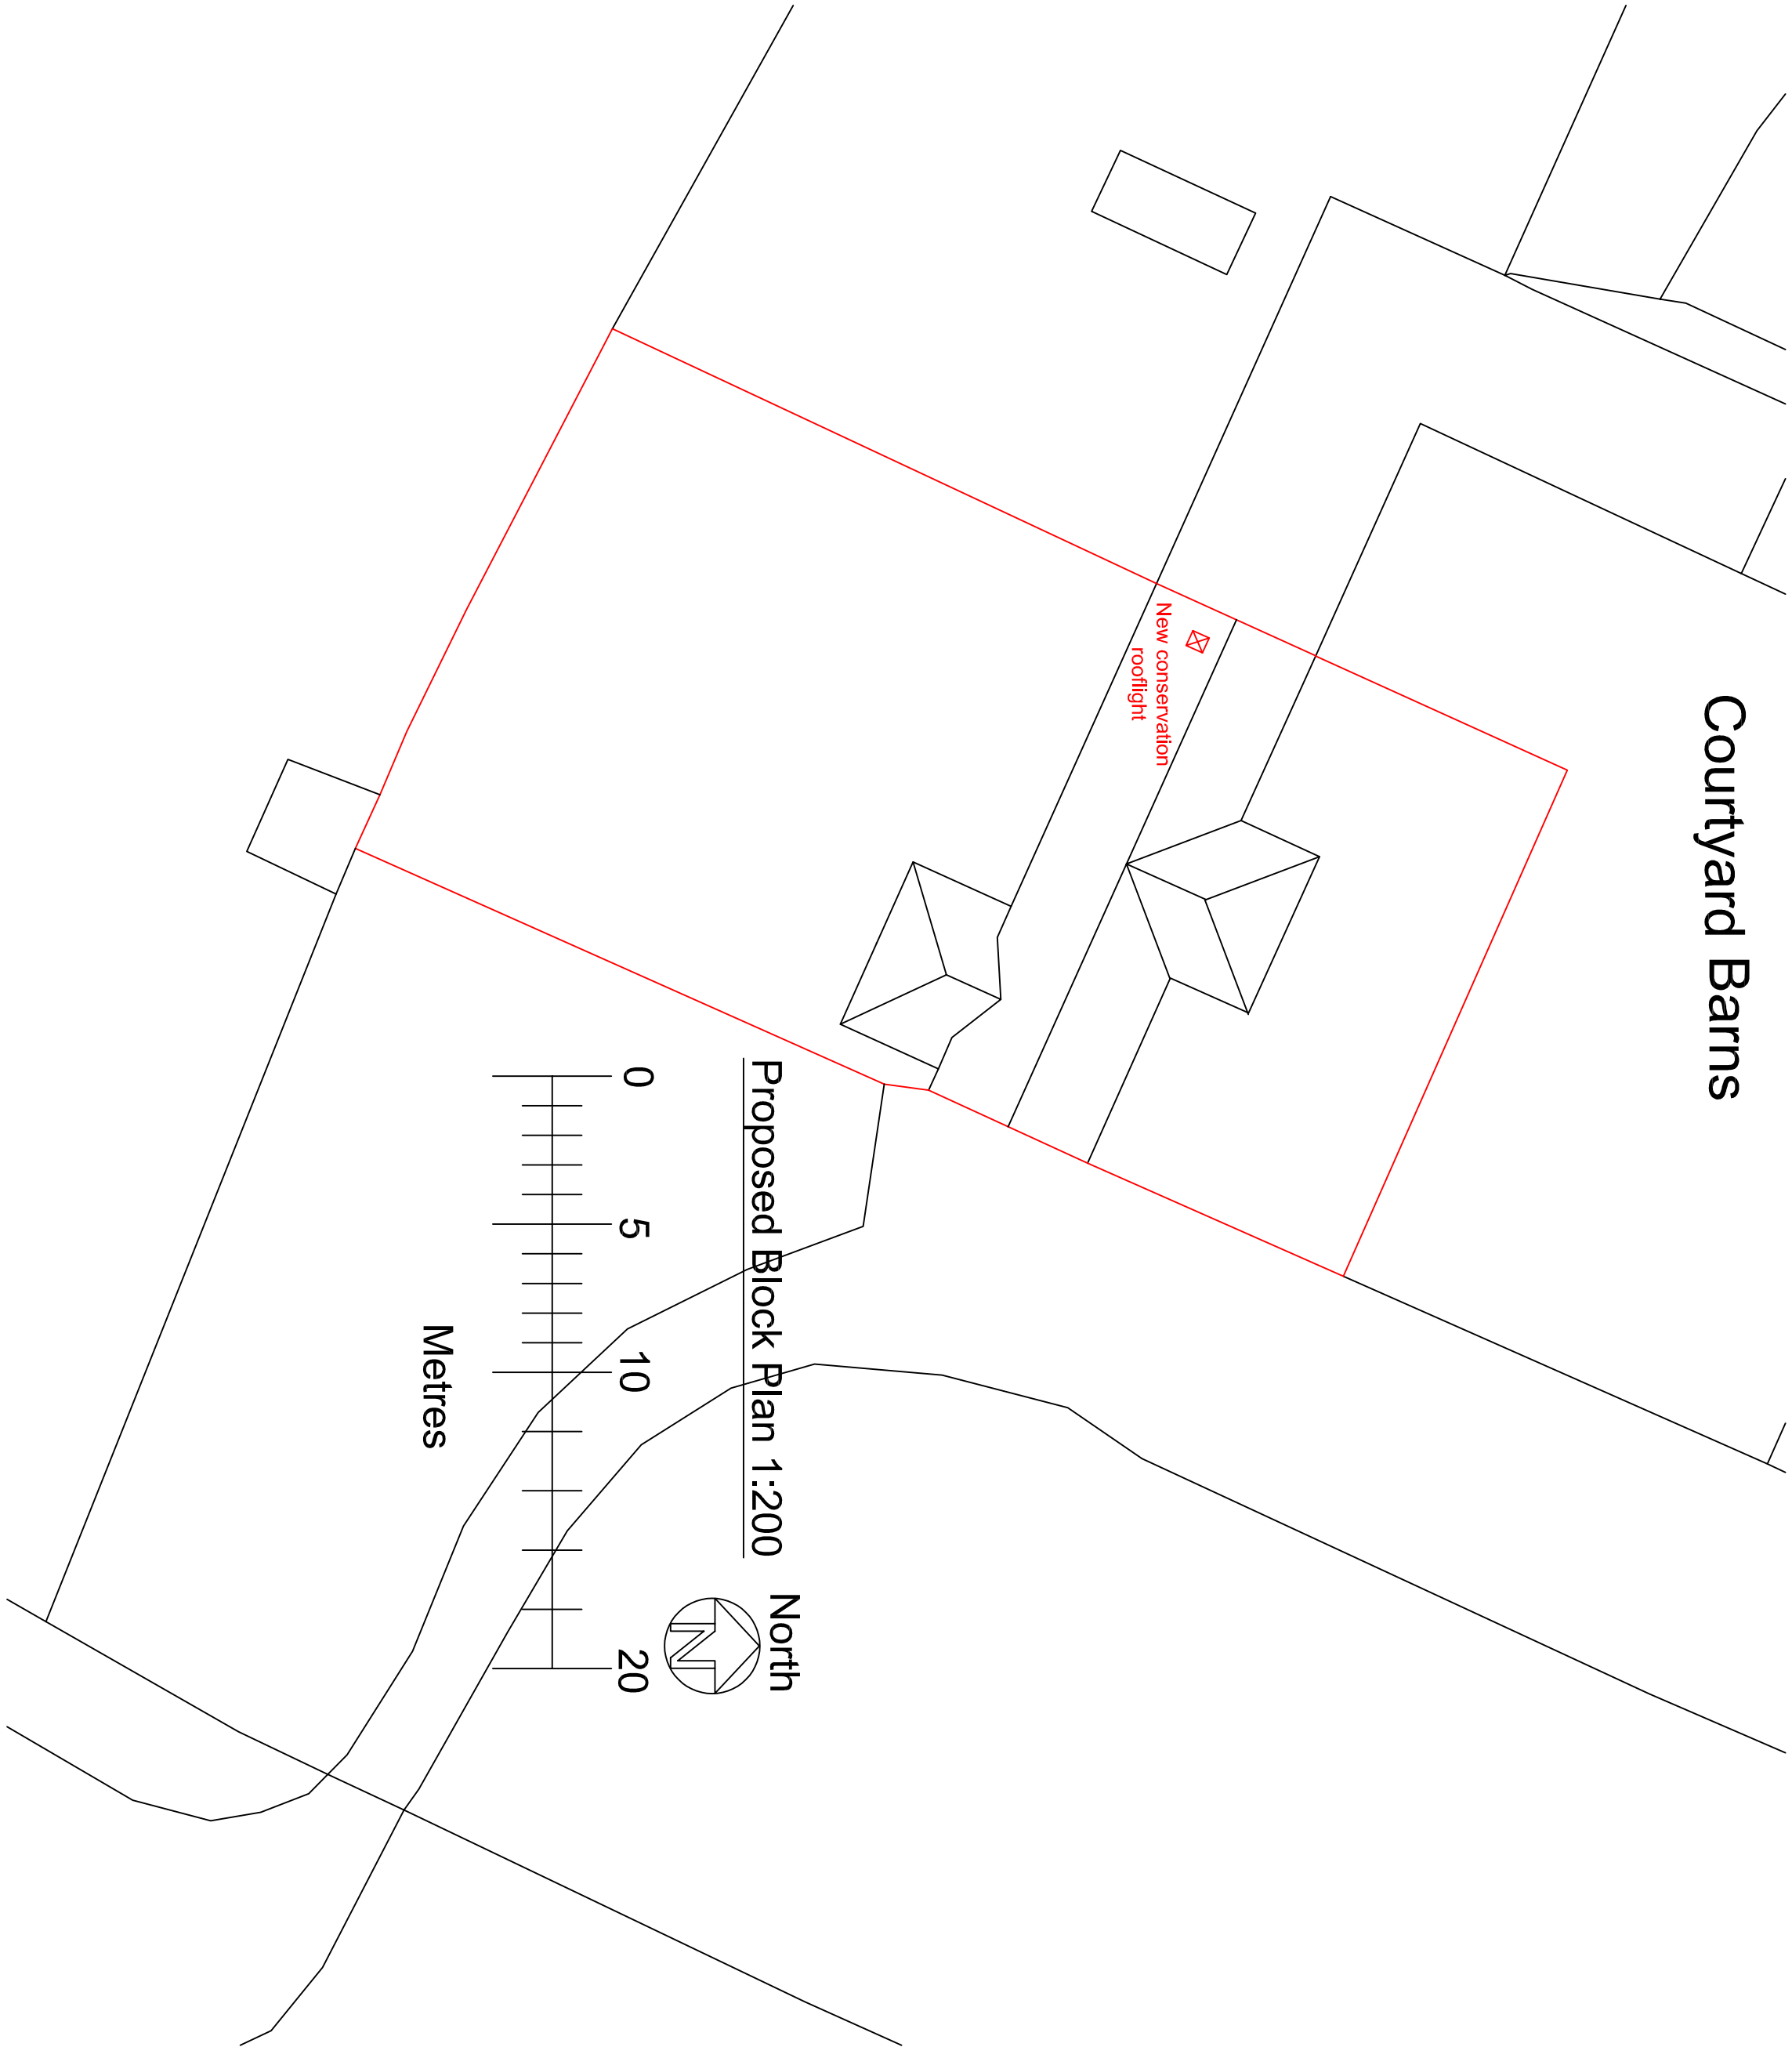


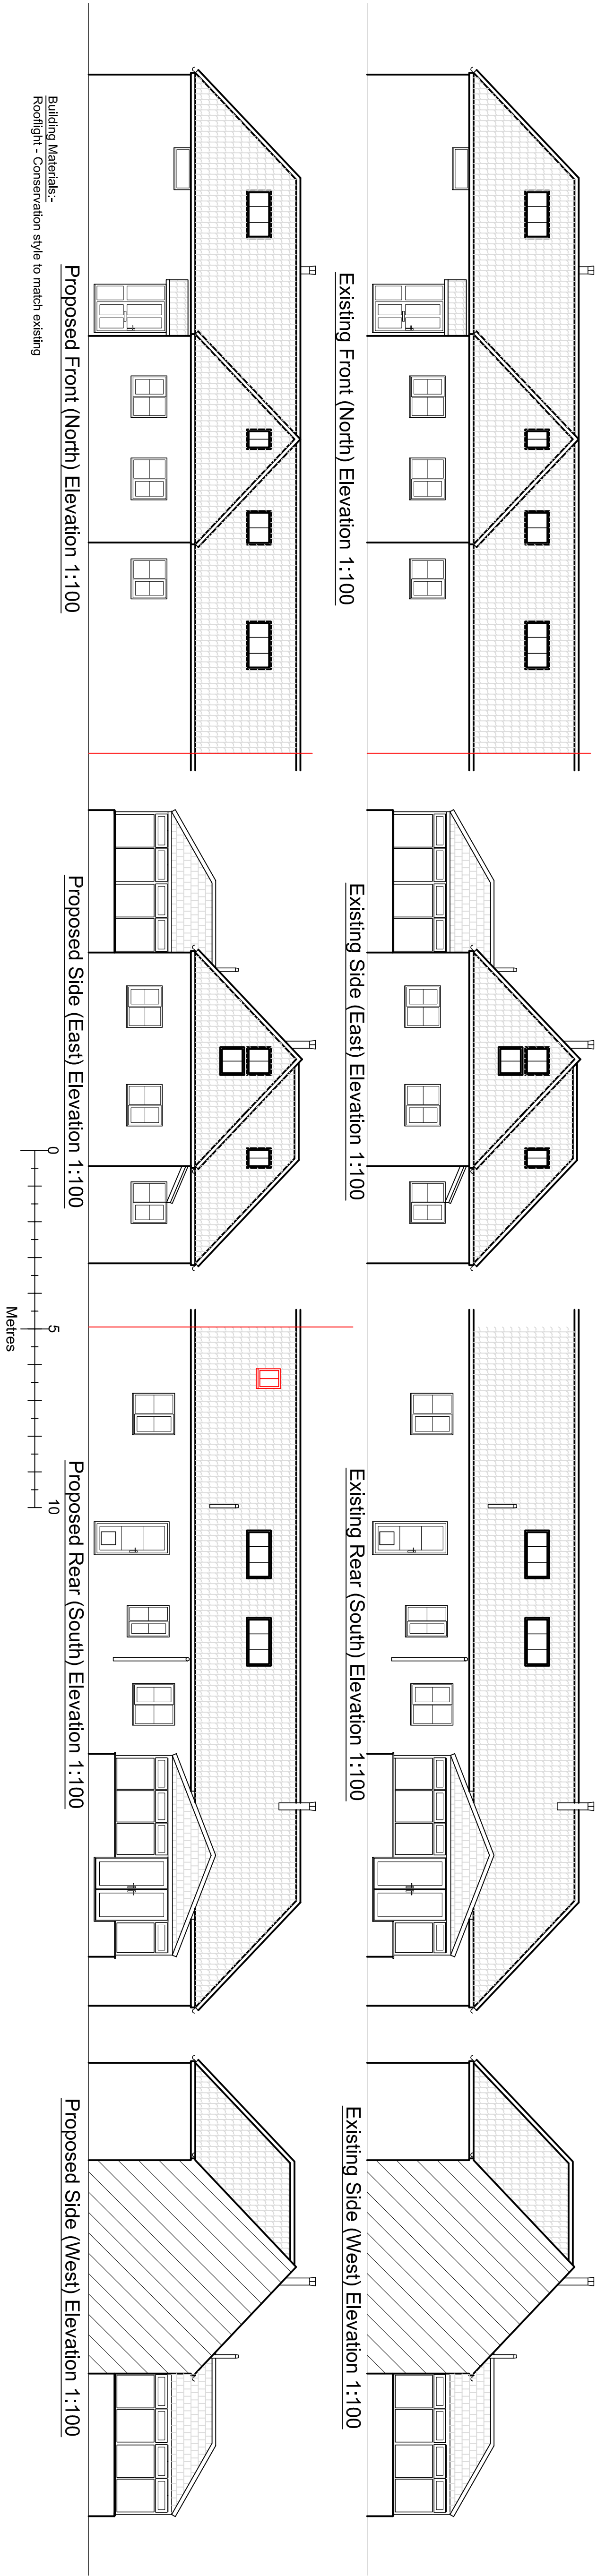

Drawn by	A Harlow & Son 01225 938329		
Proposed Rooflight Window for Mr & Mrs D Forsey at 1 Courtyard Barns Brook Hall Wood Road Brokerswood Wiltshire BA14 9PT			
Scale	1:100, 1:1250, 1:200		
Date	23rd Jan 2026		
Drawing No AH2026/07 Sheet 1 of 3			
A1 Papersize			

A1 Papersize