
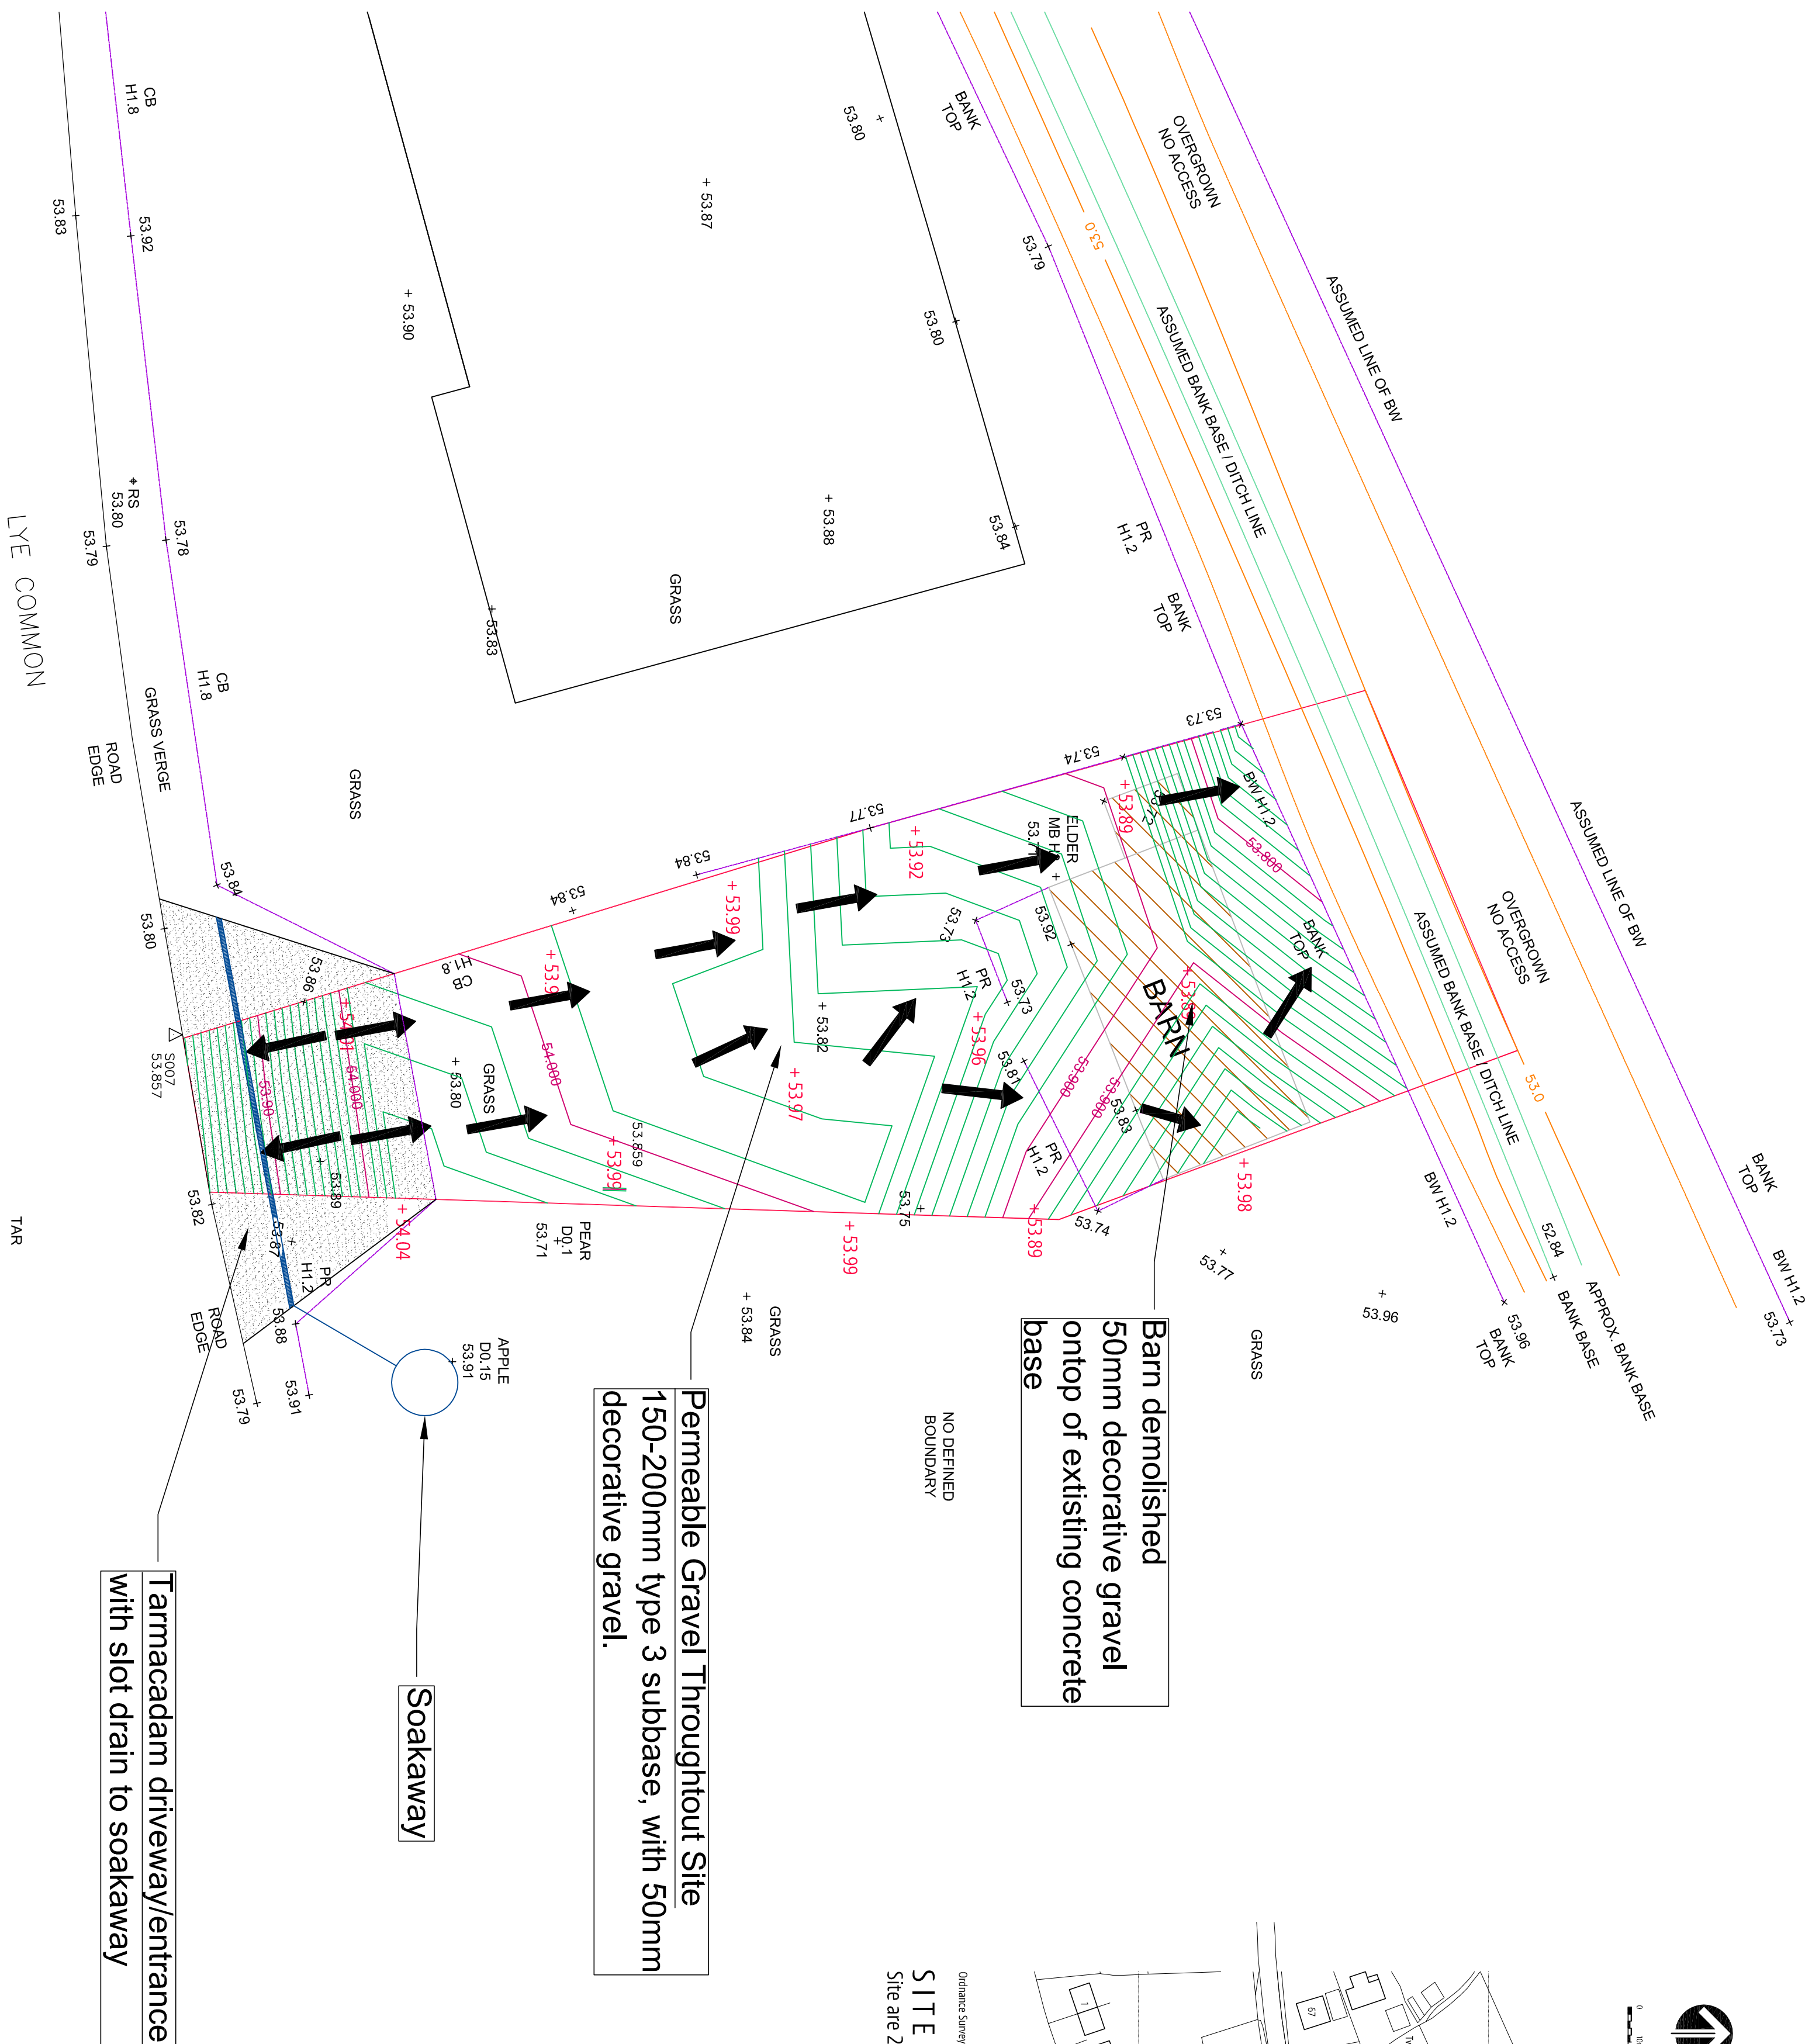


revision notes

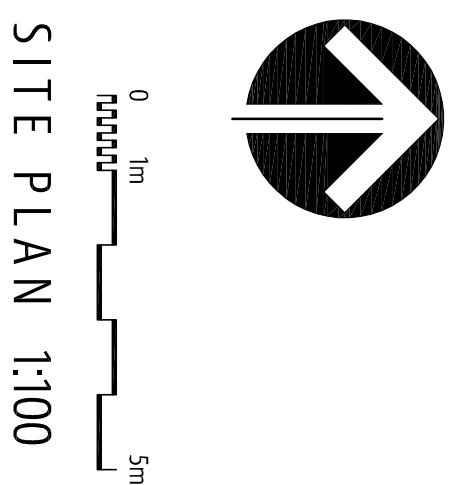

Ordnance Survey (c) Crown Copyright 2012. All rights reserved. Licence number 100020449

SITE LOCATION PLAN 1:1250

Site are 217sqm