
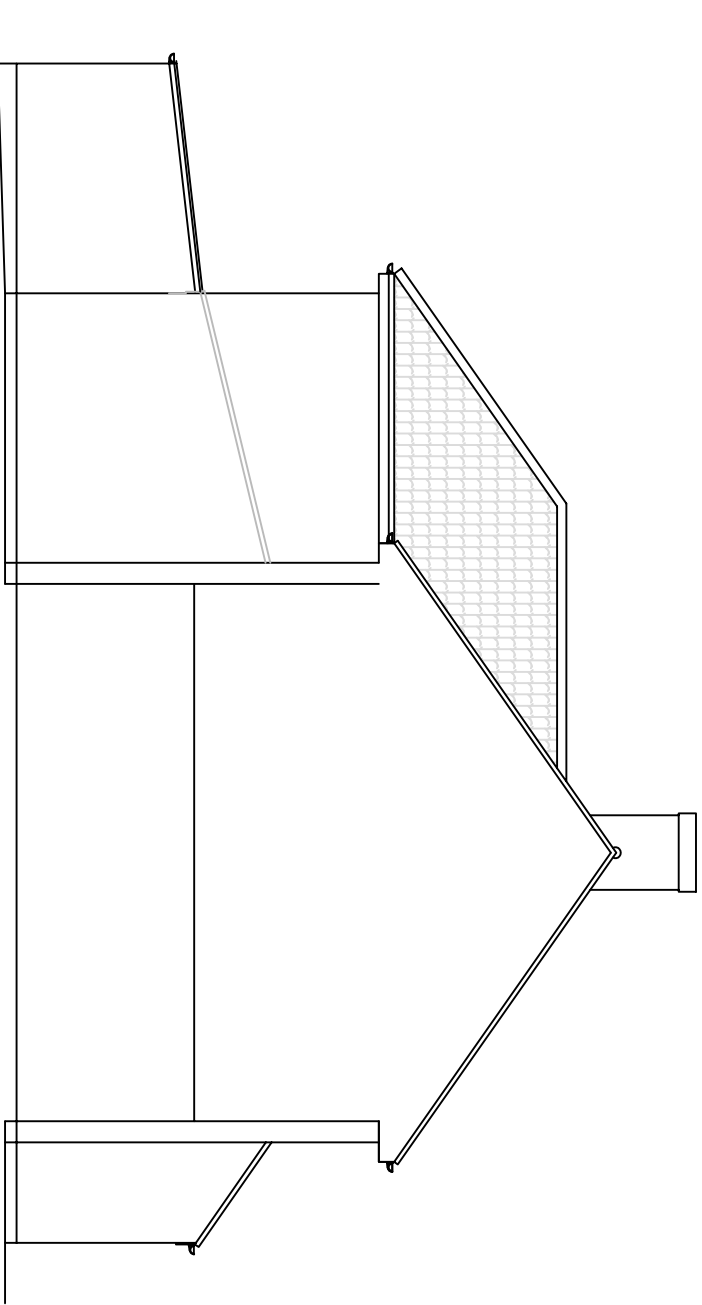
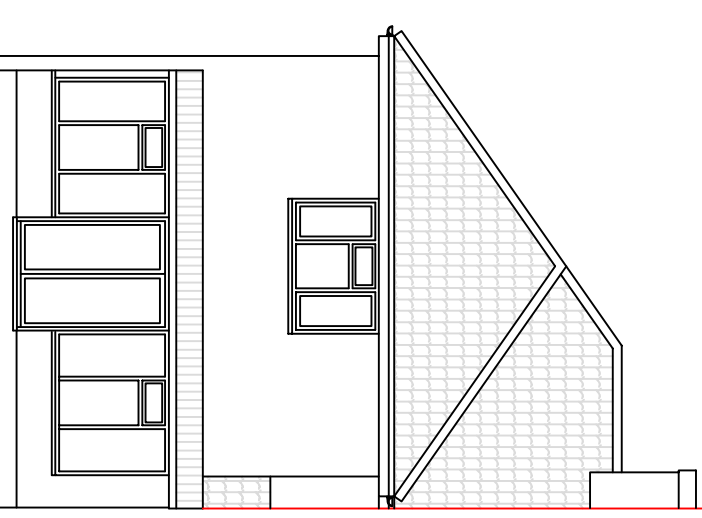
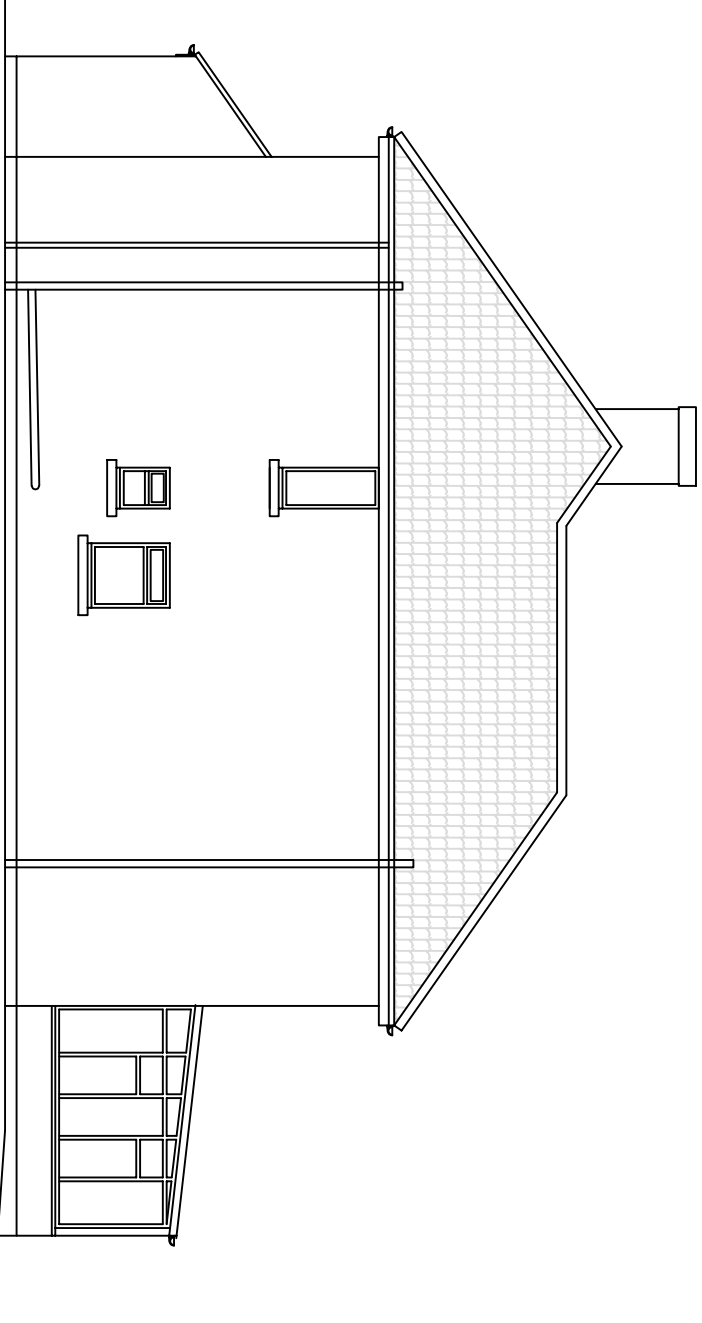





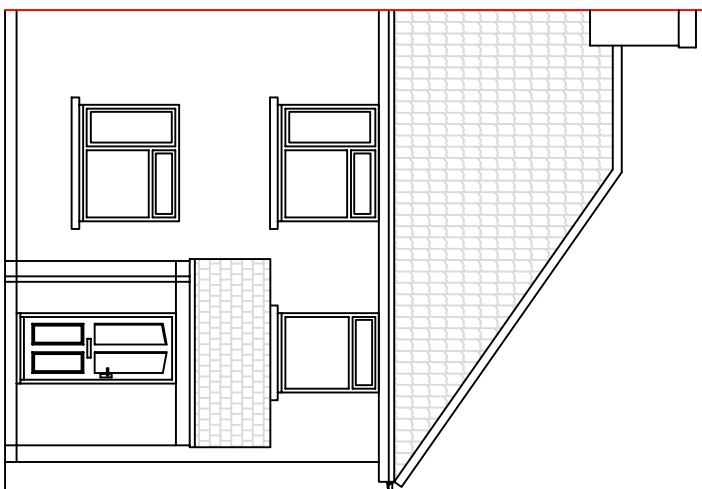


Existing Front (South) Elevation 1:100

Existing Side (East) Elevation 1:100

Existing Rear (North) Elevation 1:100

Existing Side (West) Elevation 1:100

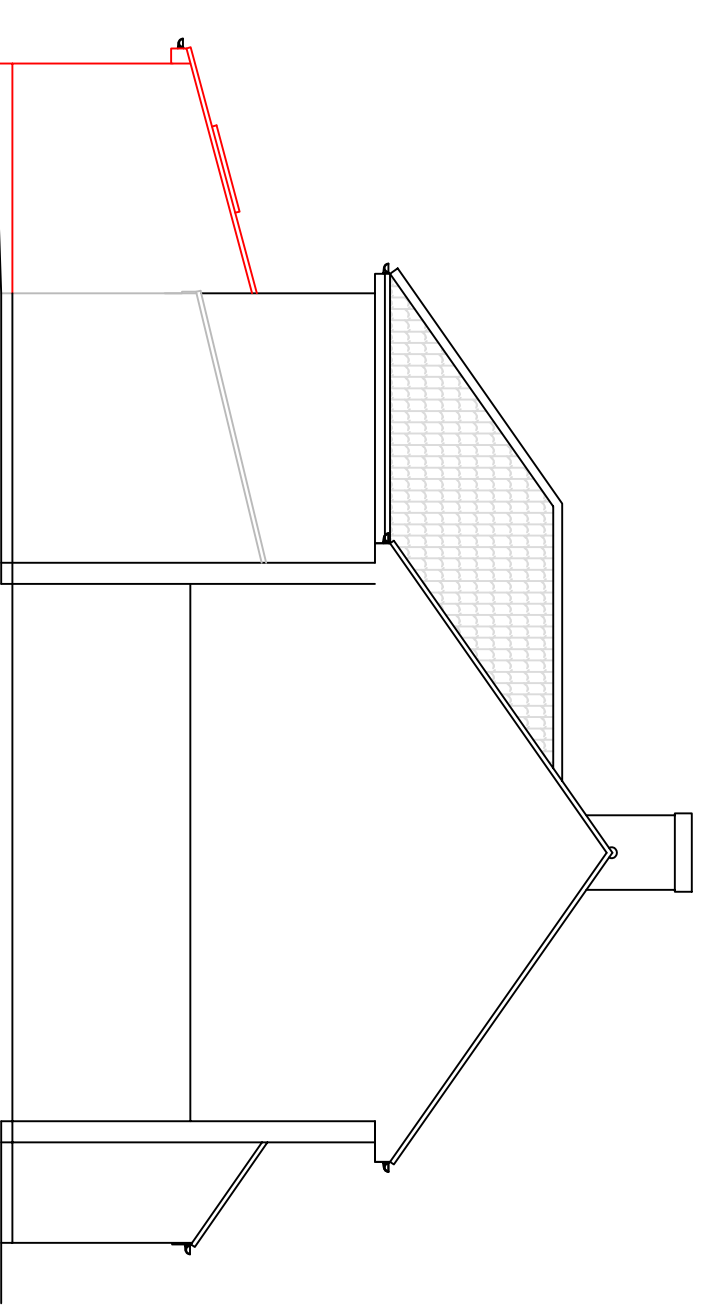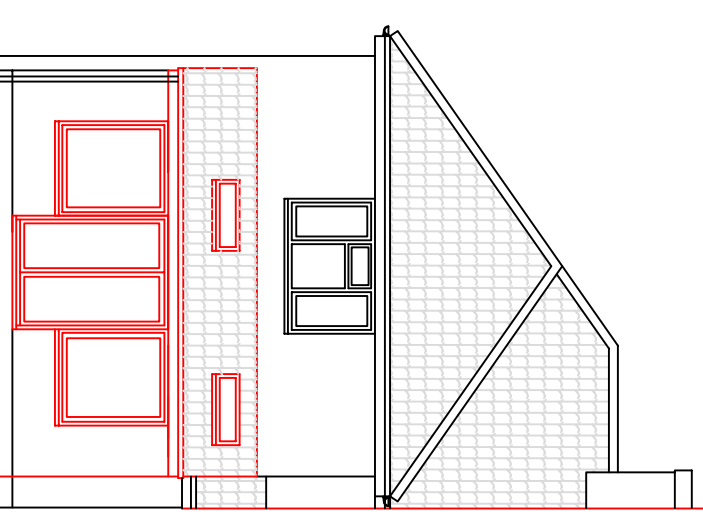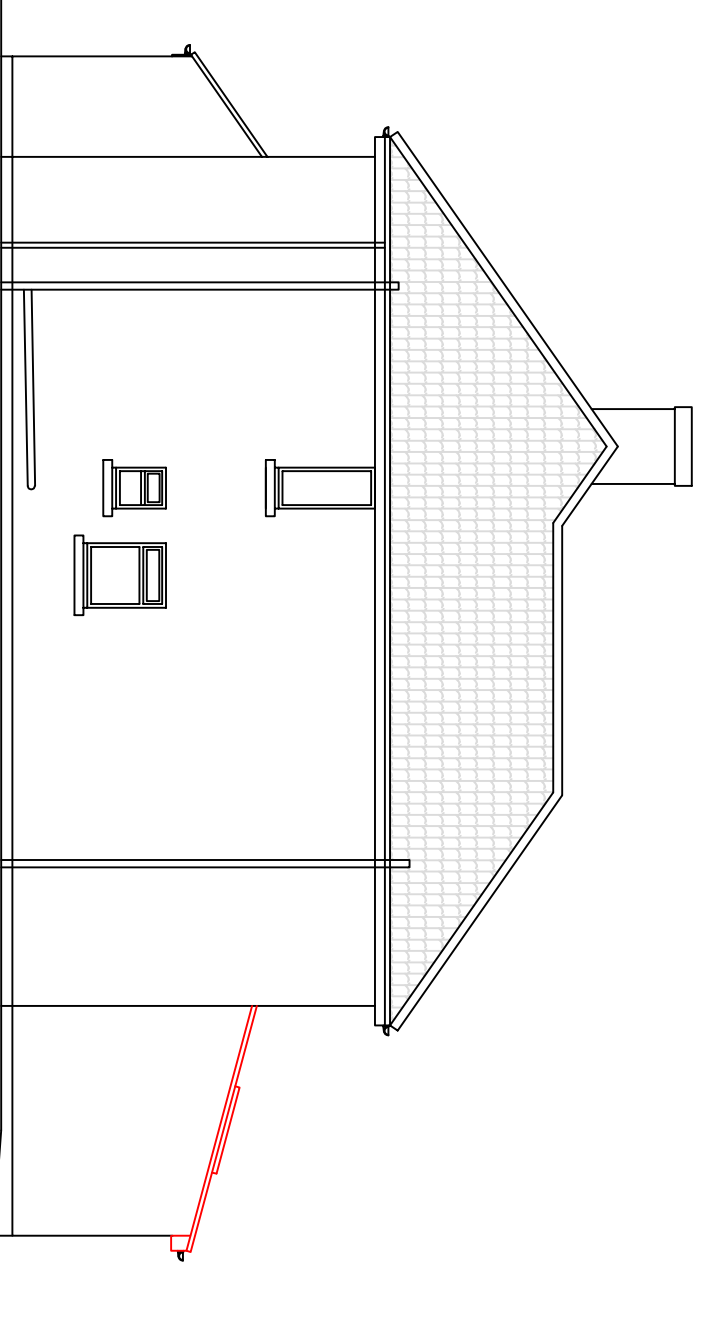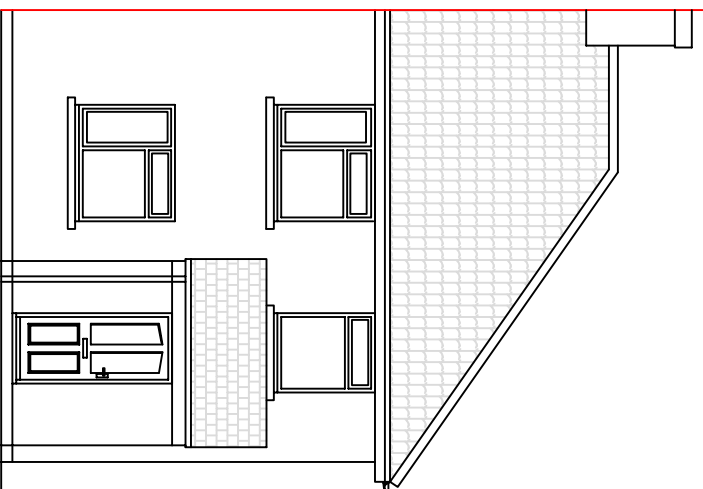




Proposed Front (South) Elevation 1:100

Proposed Side (East) Elevation 1:100

Proposed Rear (North) Elevation 1:100

Proposed Side (West) Elevation 1:100

Building Materials:-
Walls:- Reconstituted stone to match existing
Roof:- Redland Regent tile
Windows & Doors:- White upvc to match existing
Rainwater Goods:- Upvc to match existing

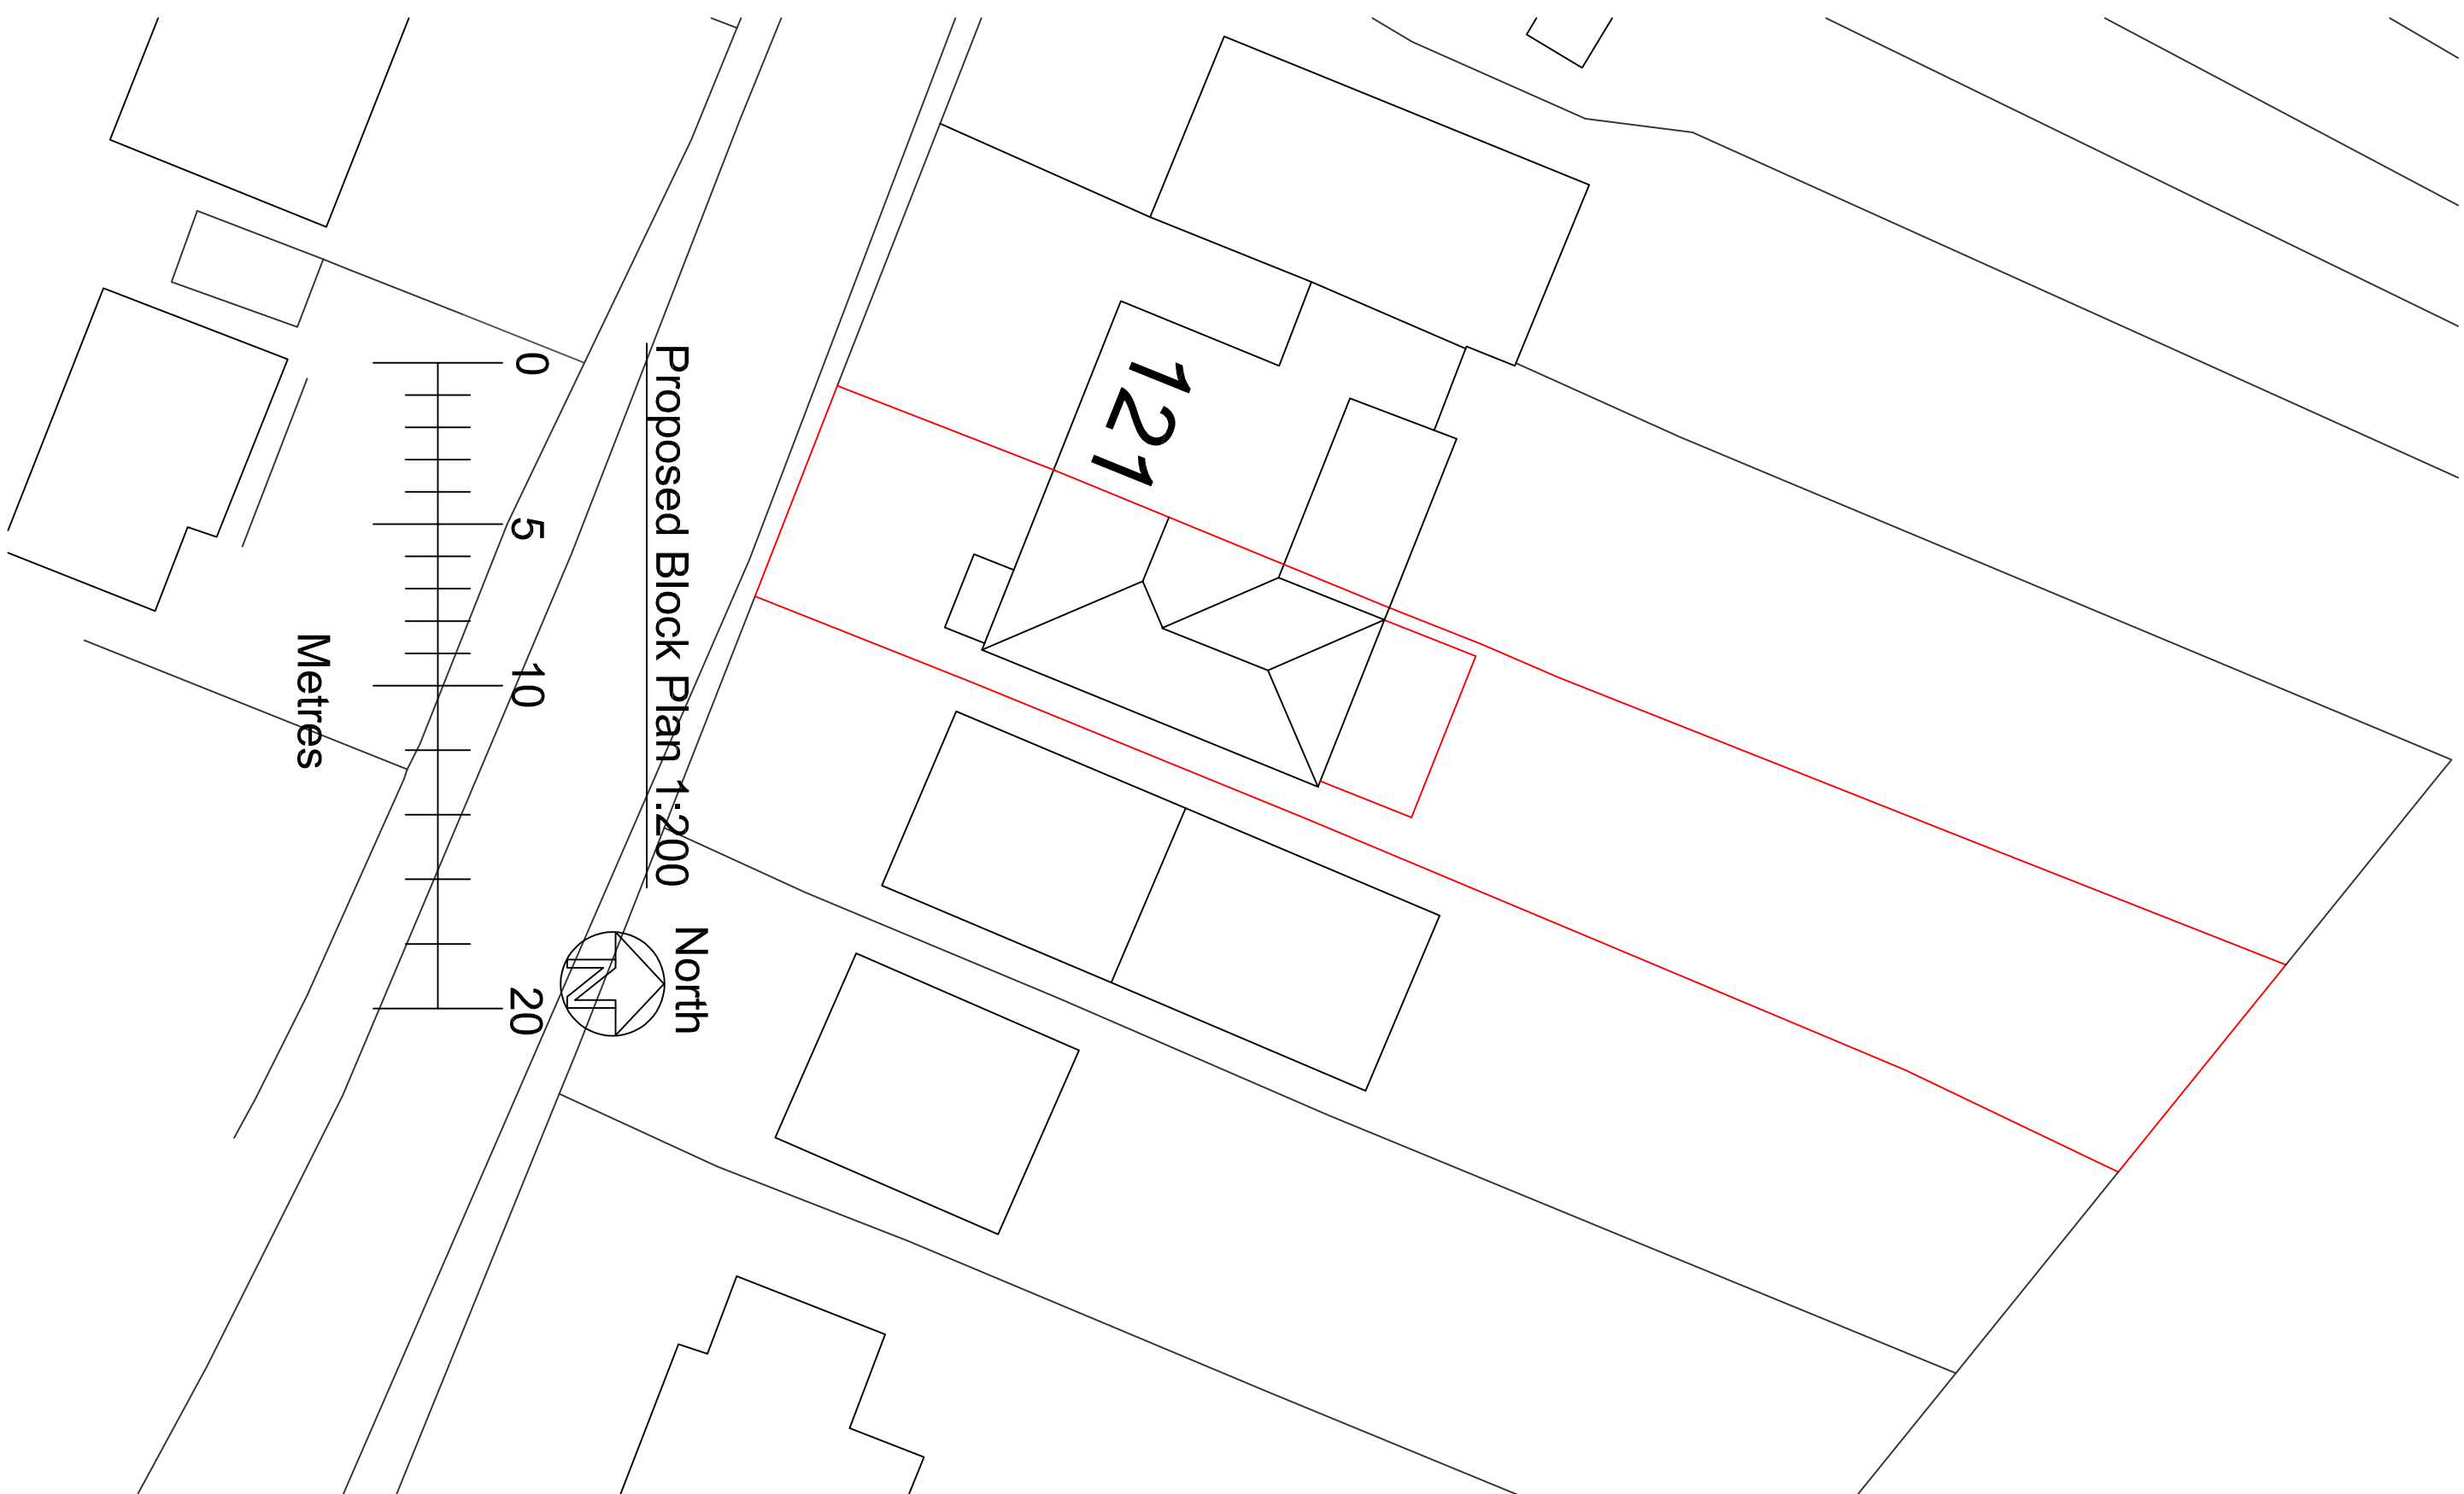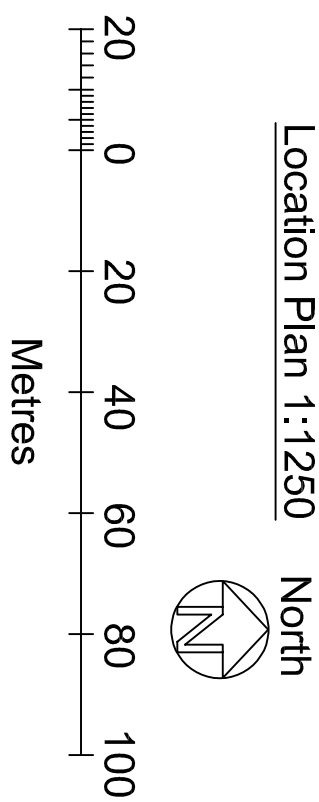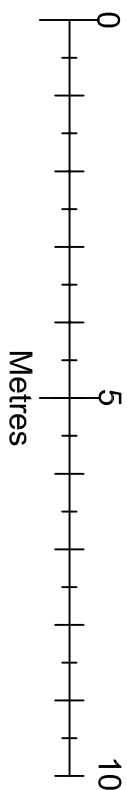

Metres

Drawn by	A Harlow & Son 01225 938329		
Proposed Single Storey Rear Extension for			
Mr & Mrs M Walker			
122 The Street			
Broughton Gifford			
Wiltshire			
SN12 8PH			
A1 Papersize			
Scale	1:100, 1:1250, 1:200		Drawing No AH2025/99
Date	30th Dec 2025		Sheet 1 of 2