


 Application boundary
 Land Boundary
 Existing Fencing Retain
 Existing Fencing Remove
 Proposed Sports Pitch Fencing
 Side touchlines: 3.0 m high
 Behind goals: 5 m high
 Welded mesh steel fencing system
 approx. 50 x 50 mm. Anti-climb. To be
 confirmed by specialist contractor
 Emergency Vehicle Access Route
 Vehicle Access Gate
 Pedestrian Access Gate

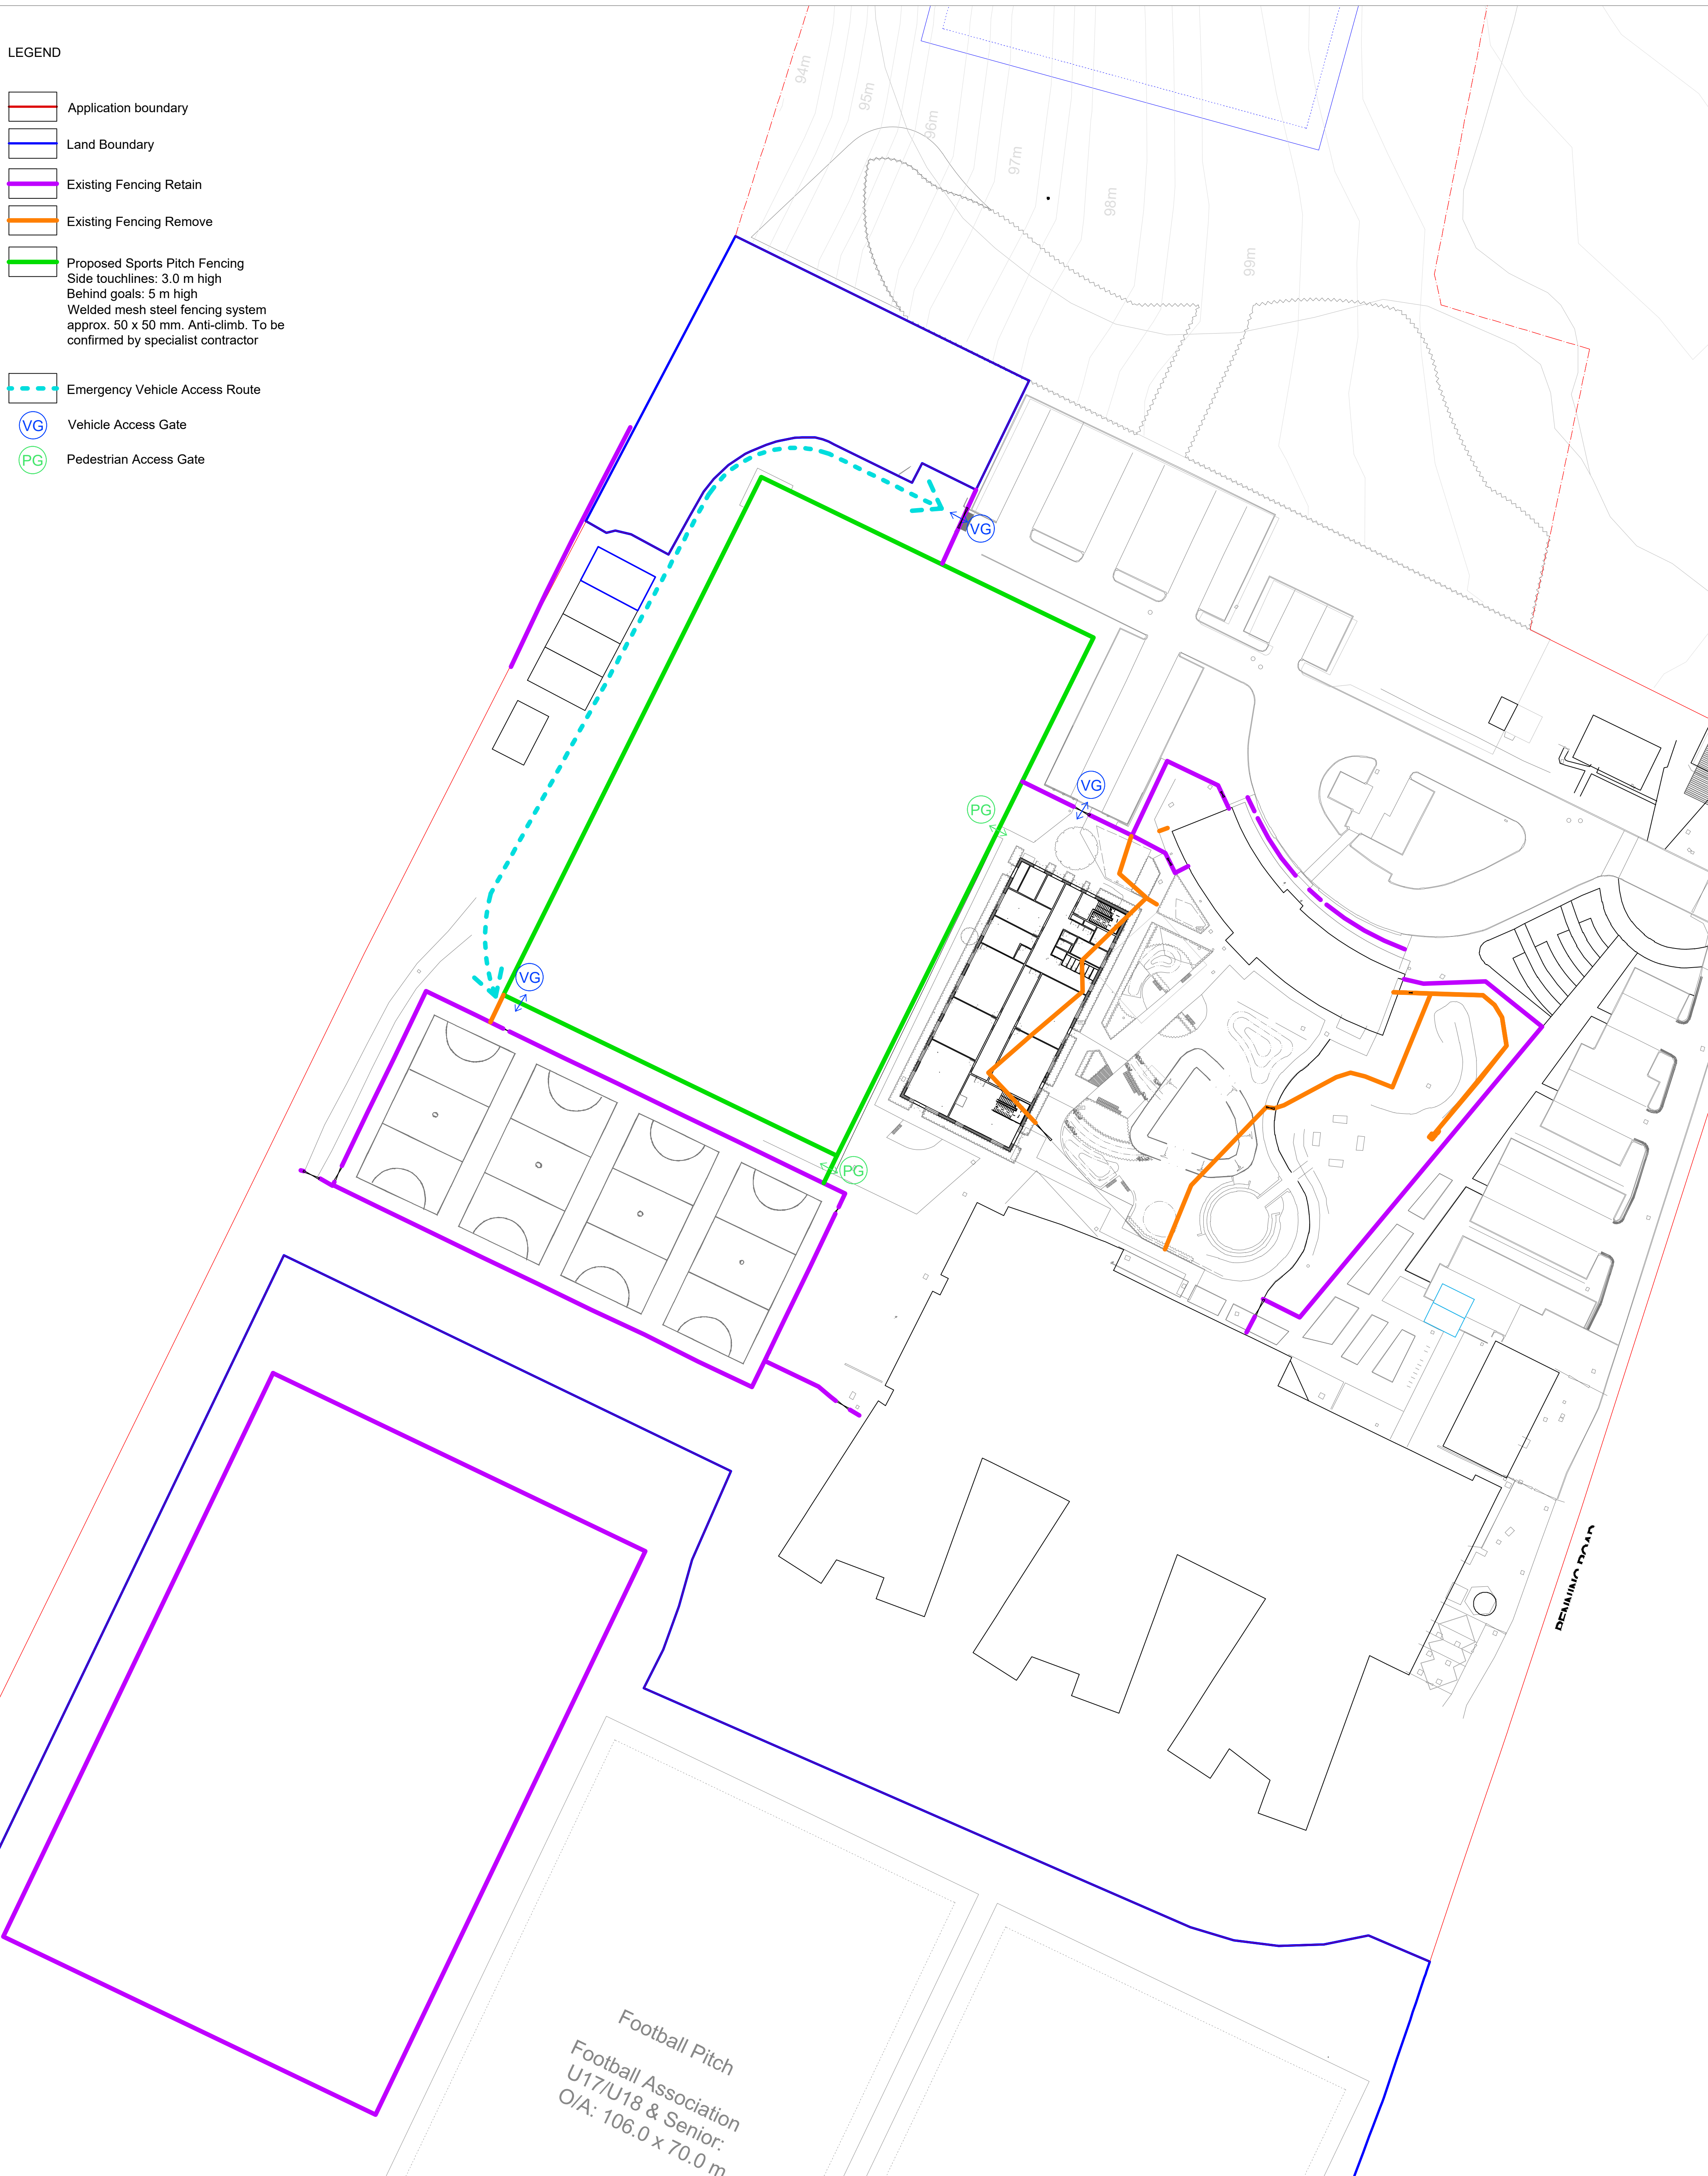


Reproduced with the permission of the controller of her Majesty's Stationery Office.© Crown Copyright - Licence No. AR100017235

- GENERAL NOTES:
1. ALL DIMENSIONS AND LEVELS SHALL BE CHECKED ON SITE PRIOR TO CONSTRUCTION WORK COMMENCING.
2. ALL LANDSCAPE DRAWINGS ARE TO BE READ IN CONJUNCTION WITH ALL RELEVANT ENGINEER'S AND ARCHITECT'S DRAWINGS AND SPECIFICATIONS.
3. ALL DRAWINGS TO BE READ IN CONJUNCTION WITH THE LANDSCAPE SPECIFICATION.
4. ANY DISCREPANCY CONCERNING THE DRAWINGS SHOULD BE REFERRED TO THE CA IMMEDIATELY.
5. ALL DIMENSIONS IN MILLIMETRES UNLESS NOTED OTHERWISE.
6. ALL LEVELS IN METRES.
7. DO NOT SCALE OFF THIS DRAWING.
8. EXISTING SERVICE ALIGNMENTS SHALL BE CHECKED ON SITE BY THE CONTRACTOR PRIOR TO CONSTRUCTION WORK COMMENCING.

DRAWING NOTES:

To be read in conjunction with:
75CC13-TLP-XX-XX-DR-L-10003 8FE Landscape General Arrangement Plan

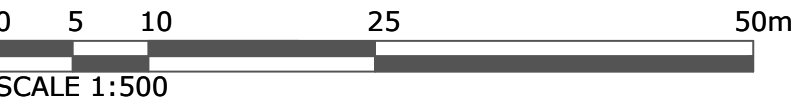[illegible]

Client:
MORGAN SINDALL

Project:
SARUM ACADEMY

Title:
BOUNDARIES PLAN

Status:
PRELIMINARY

Scale:
1:500@A1

Drawing Number:
75CC13-TLP-XX-XX-DR-L-11004

Drawn:
BW

Date:
14.01.26

Checked:
JS

Approved:
AS

Rev:
P03

THE Landmark PRACTICE

1 - 2 Theynes Court
Long Ashton Business Park
Yanley Lane
Bristol BS41 9LB
United Kingdom

Tel: +44 (0)117 923 0455

enquiries@thelandmarkpractice.com
www.thelandmarkpractice.com