

Application boundary

Land Boundary

Existing Trees Retained
Refer to arb reporting

Retained scrub

Proposed BNG Features
To be read in conjunction with BNG reporting


Translocated trees 7no.
Small existing trees translocated to facilitate new pitch.
T - denotes new location

Proposed Trees

Native tree - 30no.
Feathered trees
Exact number to be determined once 10FE block fixed.

BNG Enhancement
Areas of grassland enhancements 9400m²

BNG Enhancement
Areas of native scrub enhancements 3900m²

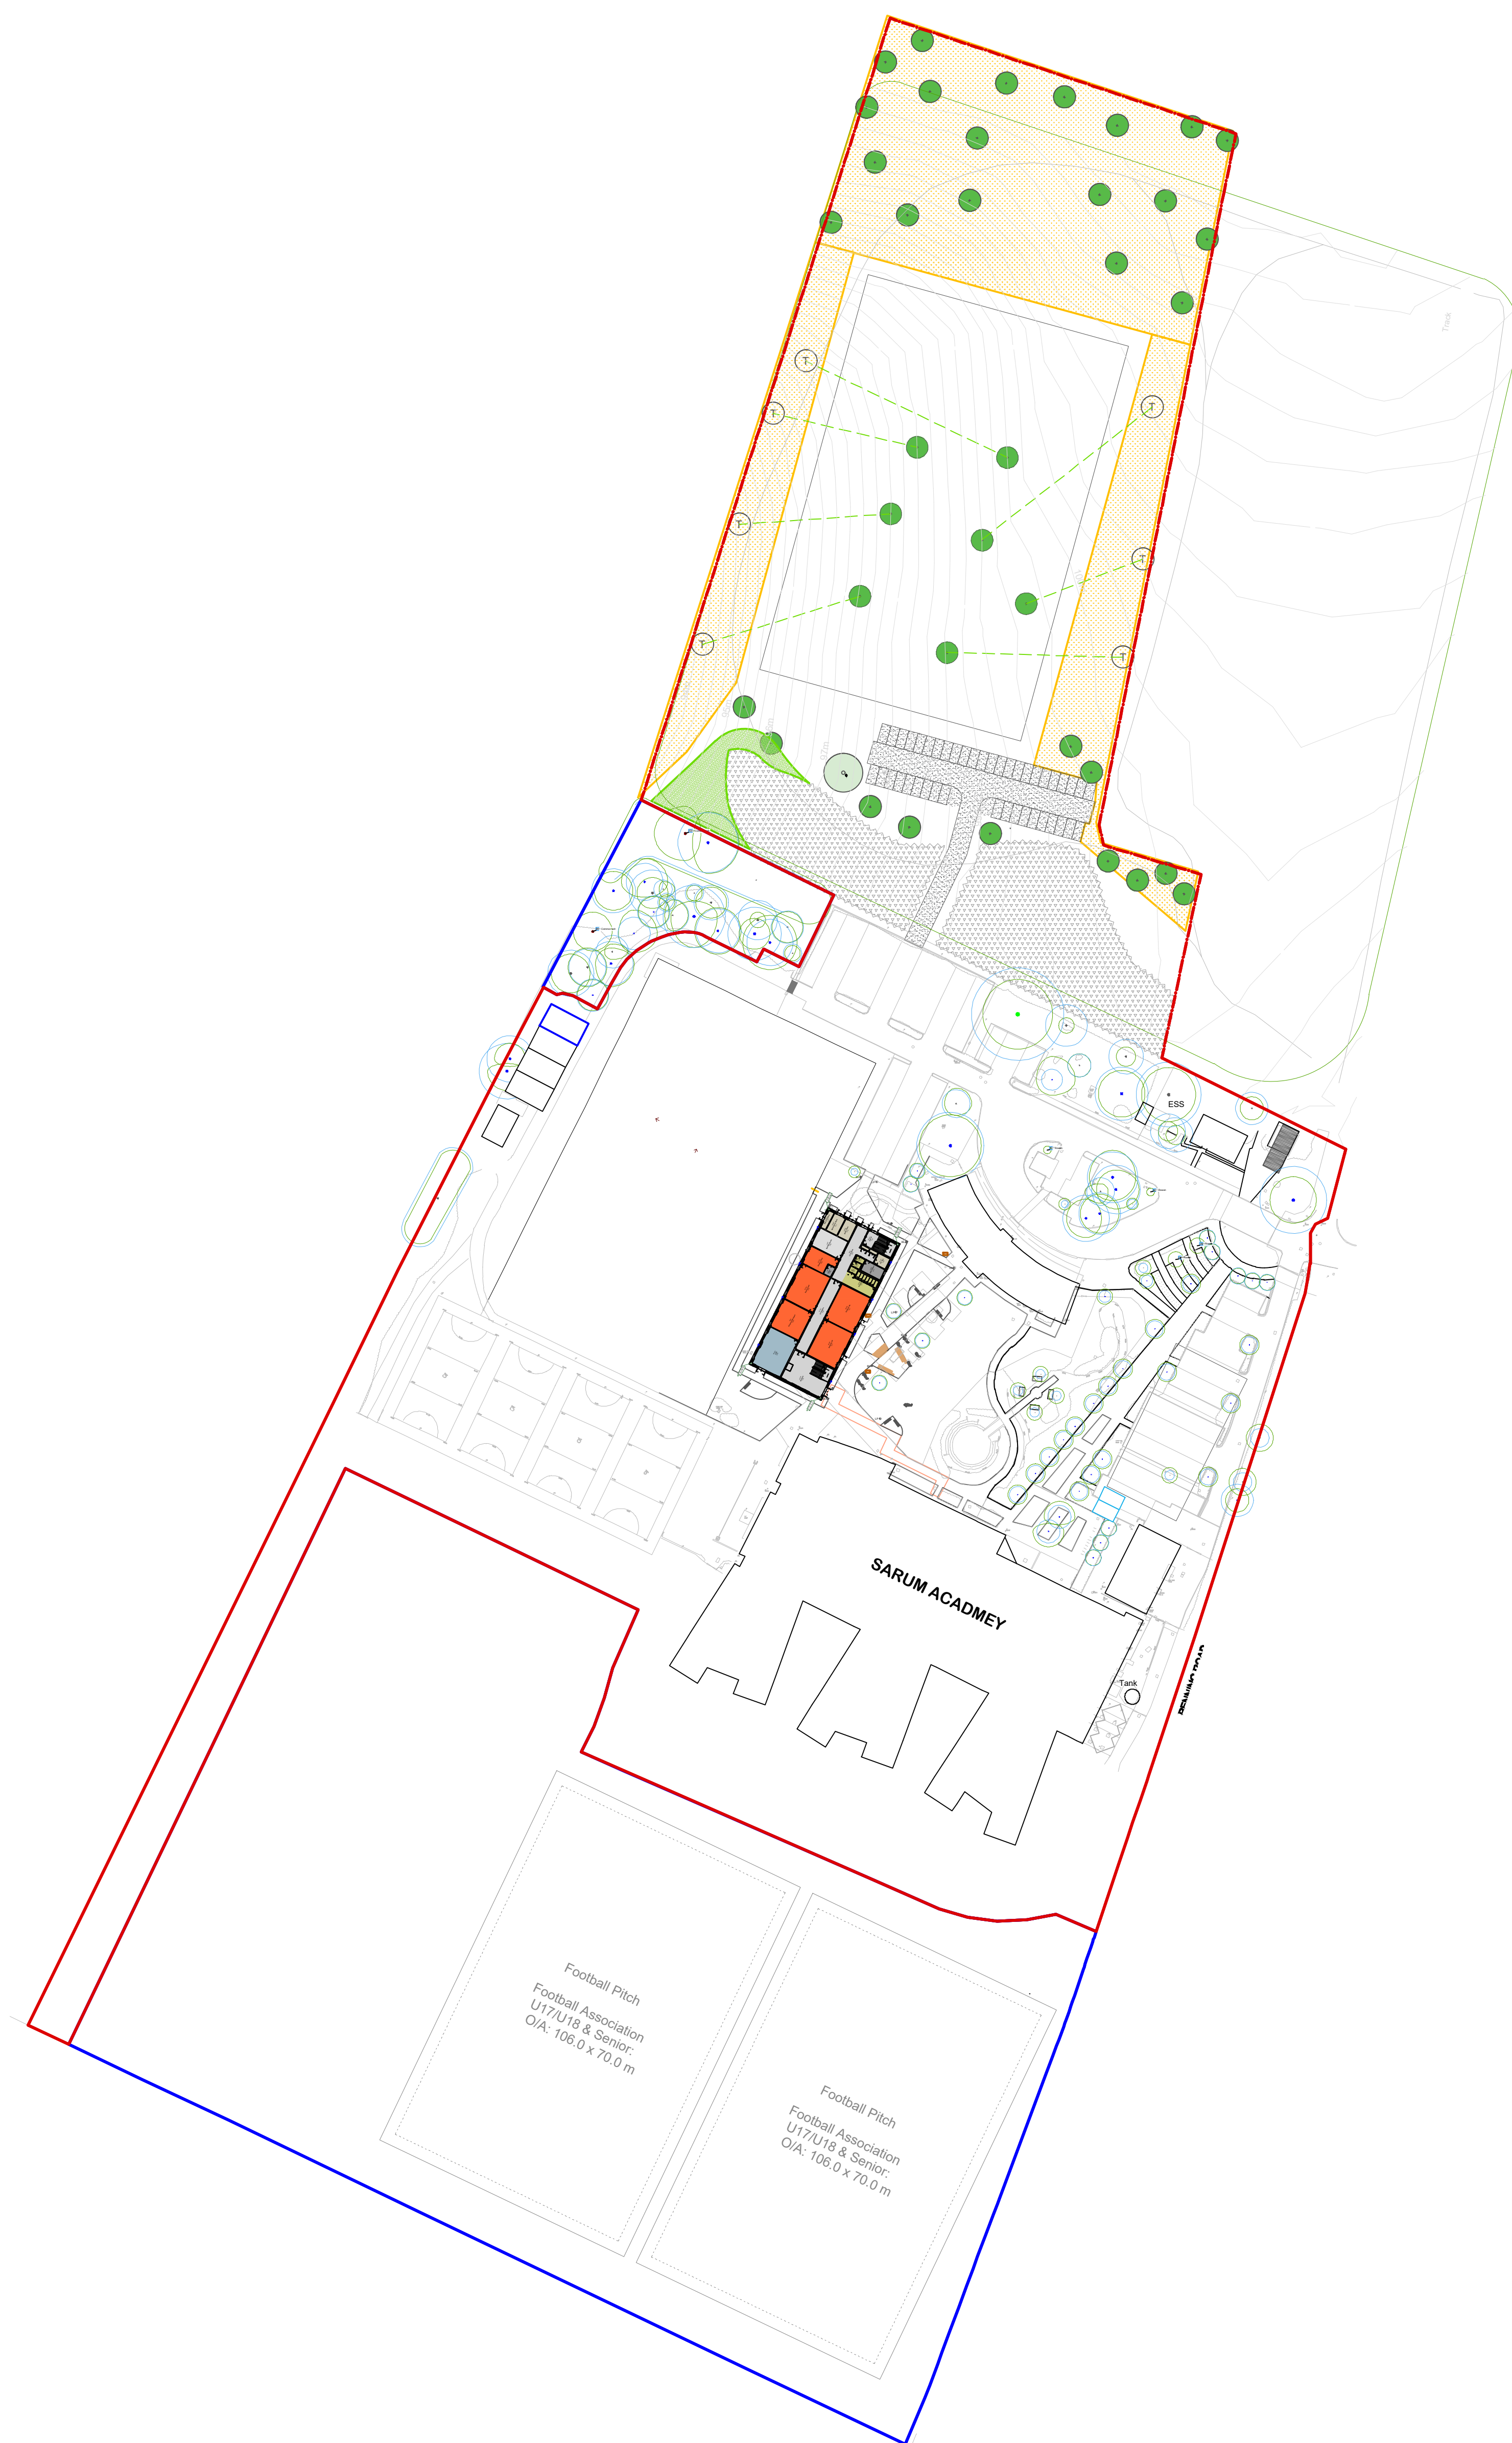

Environmental Planning	EIA	Landscape Architecture	Ecology
------------------------	-----	------------------------	---------

[illegible]

S:\PROJECTS\13800 - 3849\13804 - Sarum Academy\5 GRAPHICS\CAD\LOT FILES