


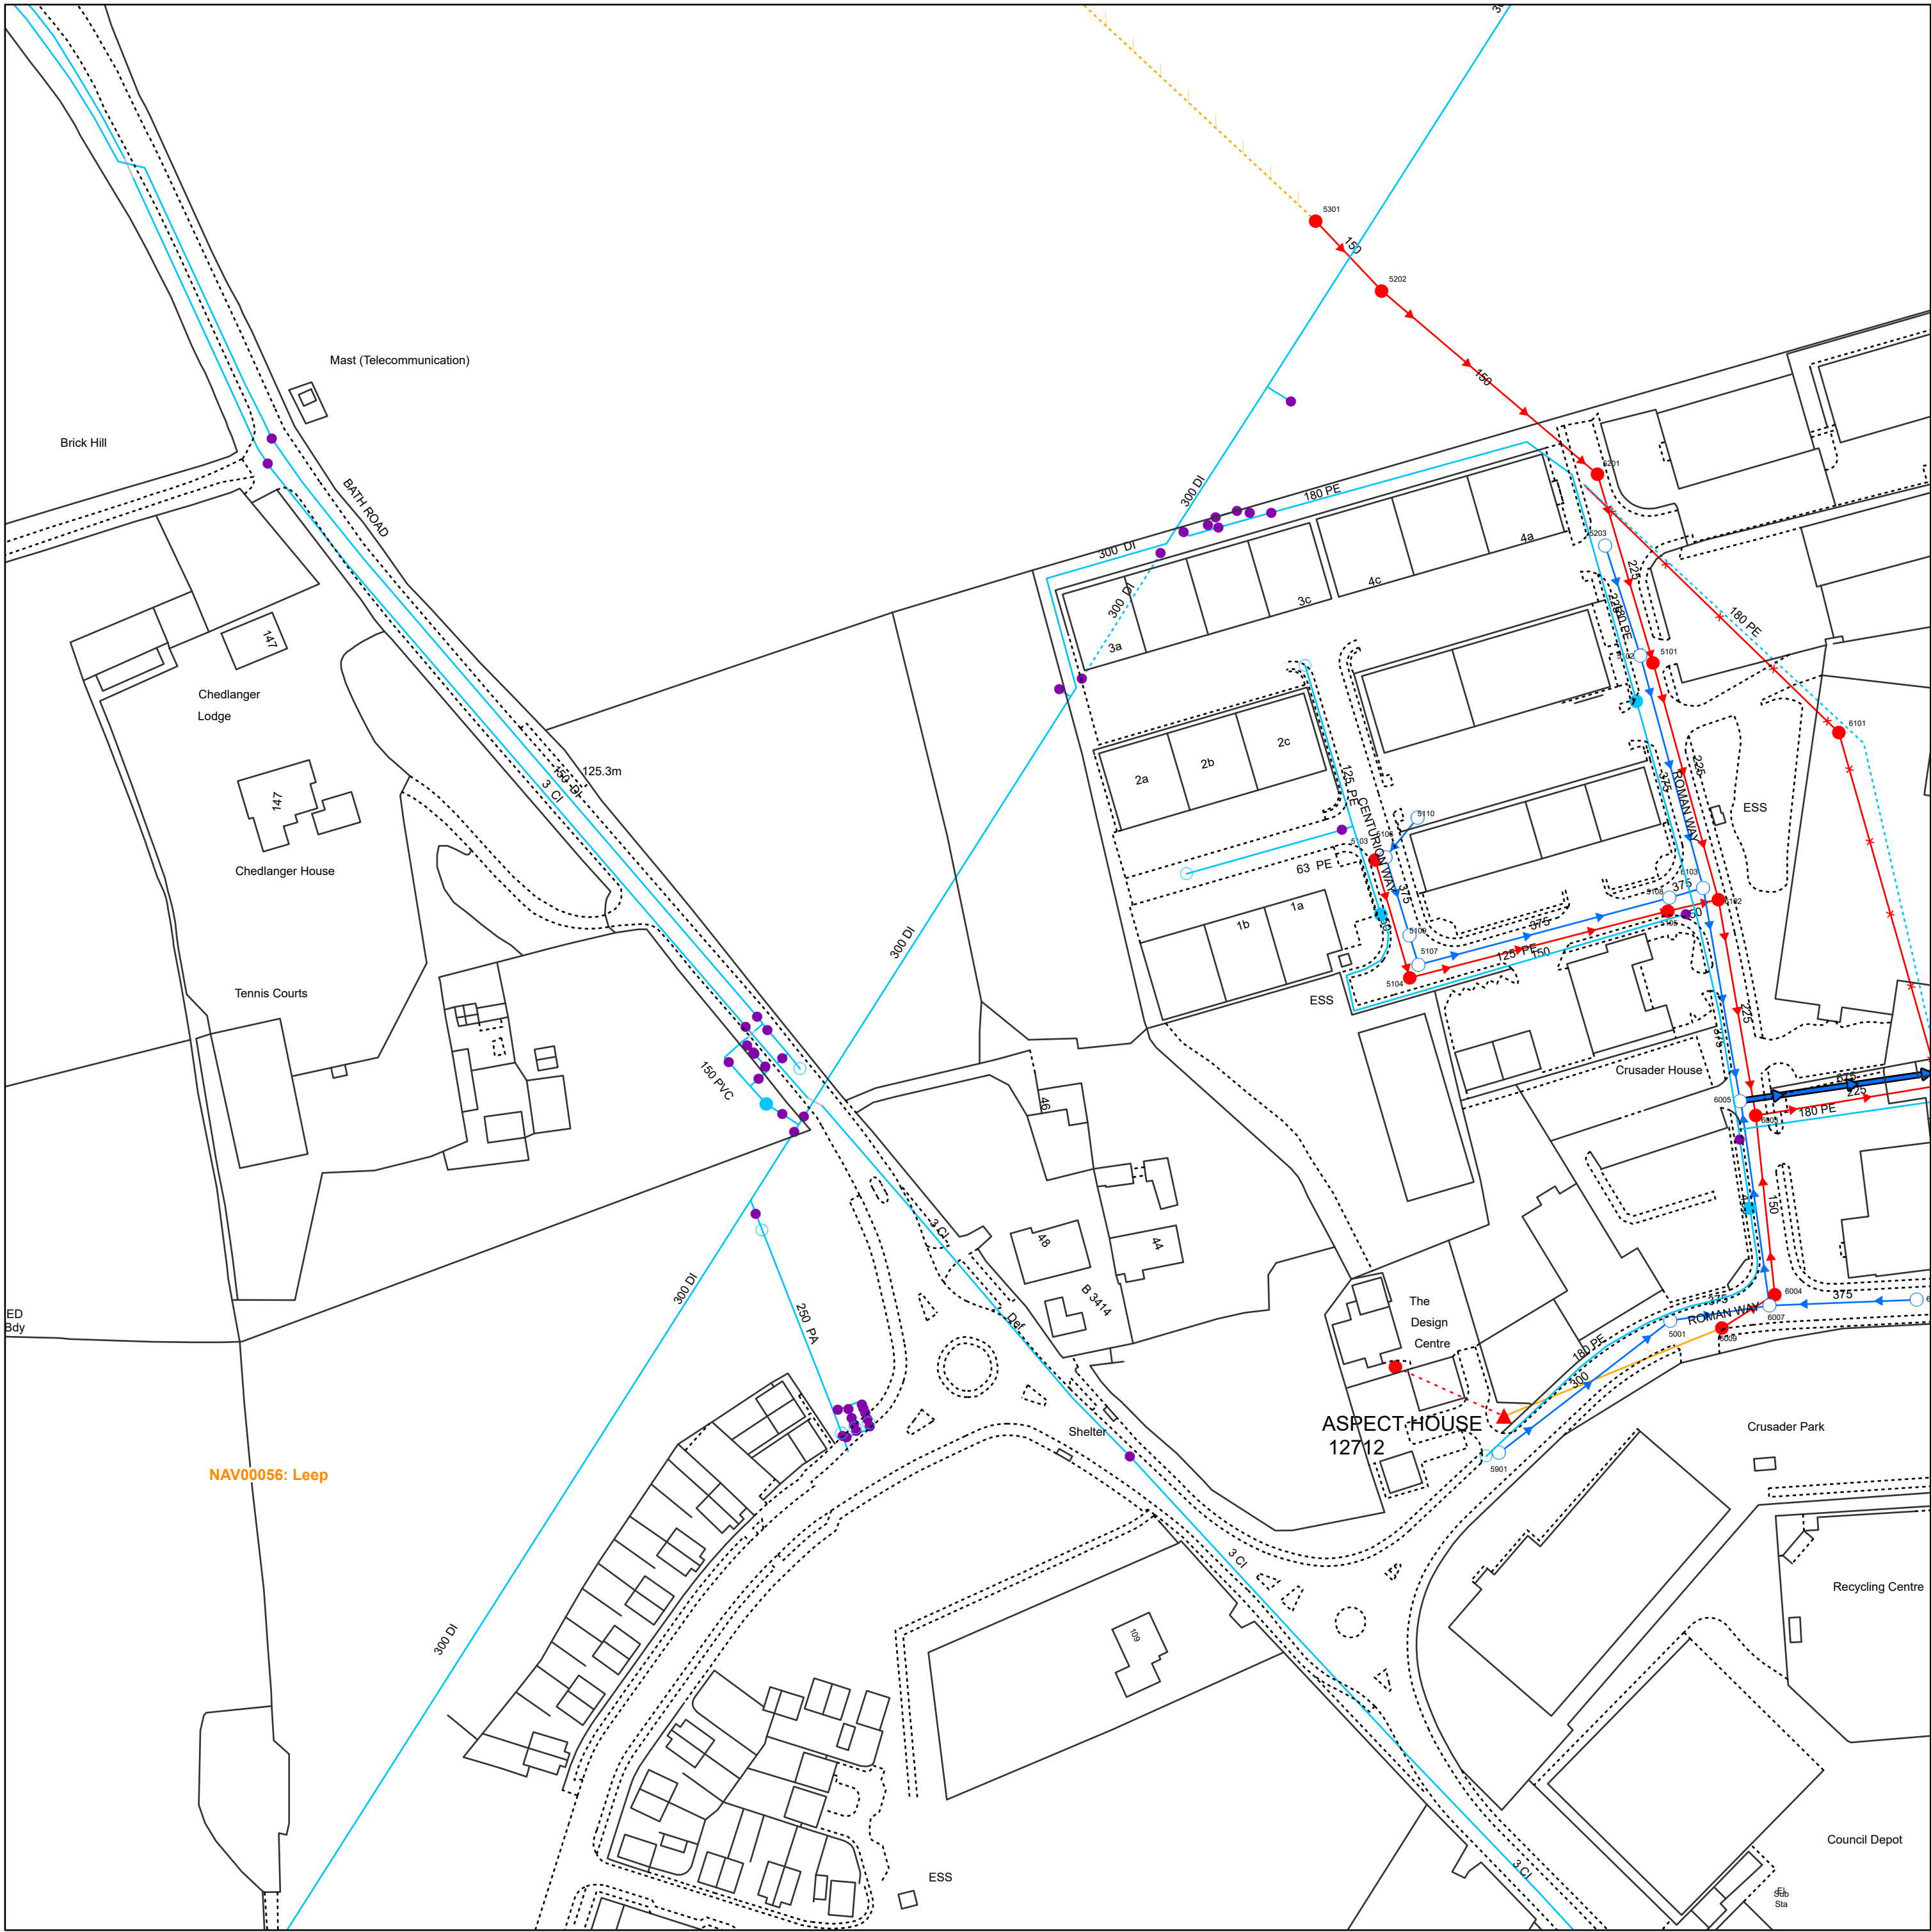

Reproduced from the Ordnance Survey map with the permission of the Controller of His Majesty's Stationery Office. © Crown copyright and database rights (2026) OS AC0000848304

WATER MAINS	SEWERS	STRATEGIC	PUBLIC	PRIVATE	SECTION 104	OTHER WESSEX PIPES	NON-WESSEX / UNKNOWN
Distribution	Foul	Surface	Surface	Surface	Surface	Rising Mains	Private Rising Mains
Washout	Surface	Combined	Combined	Combined	Combined	Standby Rising Mains	Culverted Watercourse
Raw Water	Abandoned	Abandoned	Abandoned	Abandoned	Abandoned	Effluent Disposal	Highway Drain
Abandoned	Abandoned	Abandoned	Abandoned	Abandoned	Abandoned	Overflow	Use Unknown
Private	Private	Abandoned	Abandoned	Abandoned	Abandoned	Syphon	Status Unknown
FITTINGS	STRUCTURES	STRUCTURES	STRUCTURES	STRUCTURES	STRUCTURES	OTHER STRUCTURES	OTHER STRUCTURES
Hydrant	Manhole - Foul	Manhole - Surface	Manhole - Surface	Manhole - Surface	Manhole - Surface	Attenuation Tank	Chamber
Other	Manhole - Combined	Inlet	Inlet	Inlet	Inlet	Storage Tank	Tunnel
	Outfall	Outfall	Outfall	Outfall	Outfall		Interceptor
	Lamphole	Lamphole	Lamphole	Lamphole	Lamphole		
	Bifurcation - Foul	Bifurcation - Surface	Bifurcation - Surface	Bifurcation - Surface	Bifurcation - Surface		
	Bifurcation - Combined	Bifurcation - Combined	Bifurcation - Combined	Bifurcation - Combined	Bifurcation - Combined		
	Combined Sewage Overflow	Combined Sewage Overflow	Combined Sewage Overflow	Combined Sewage Overflow	Combined Sewage Overflow		
	Pumping Station - Surface	Pumping Station - Surface	Pumping Station - Surface	Pumping Station - Surface	Pumping Station - Surface		
	Pumping Stn - Foul/Combined	Pumping Stn - Foul/Combined	Pumping Stn - Foul/Combined	Pumping Stn - Foul/Combined	Pumping Stn - Foul/Combined		
	Gully	Gully	Gully	Gully	Gully		
	Vent Column	Vent Column	Vent Column	Vent Column	Vent Column		
	Rodding Eye	Rodding Eye	Rodding Eye	Rodding Eye	Rodding Eye		
	Catchpit	Catchpit	Catchpit	Catchpit	Catchpit		
	Flushing Chamber	Flushing Chamber	Flushing Chamber	Flushing Chamber	Flushing Chamber		
	Soakaway	Soakaway	Soakaway	Soakaway	Soakaway		
	Non Return Valve	Non Return Valve	Non Return Valve	Non Return Valve	Non Return Valve		
	Air Valve	Air Valve	Air Valve	Air Valve	Air Valve		
	Hatch Box	Hatch Box	Hatch Box	Hatch Box	Hatch Box		
	Washout	Washout	Washout	Washout	Washout		

Information in this map is provided for identification purposes only. No warranty as to accuracy is given or implied. The precise route of pipe work may not exactly match that shown. Wessex Water does not accept liability for inaccuracies. Sewers and lateral drains adopted by Wessex Water under the Water Industry (Schemes for Adoption of Private Sewers) Regulations 2011 are to be plotted over time and may not yet be shown. In carrying out any works, you accept liability for the cost of any repairs to Wessex Water apparatus damaged as a result of your works. You are advised to commence excavations using hand tools only. Mechanical digging equipment should not be used until pipe work has been precisely located. If you are considering any form of building works and pipe work is shown within the boundary of your property or a property to be purchased (or very close by) a surveyor should plot its exact position prior to commencing works or purchase. If you are proposing to build over or near Wessex Water's apparatus you should contact the Developer Services Team, tel: 01225 526333 or e-mail: developer.enquiries@wessexwater.co.uk to discuss your proposals. Details of assets within Wessex Water's land ownership are unavailable through this service.

Date: 04/02/2026

Centre: 386416E, 146112N

Scale: 1:1,250
(when printed at A2 size)